3. Front - Existing
1 : 100

4. Left Side - Existing
1 : 100

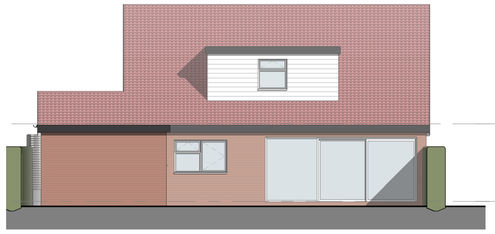

5. Rear - Existing
1 : 100

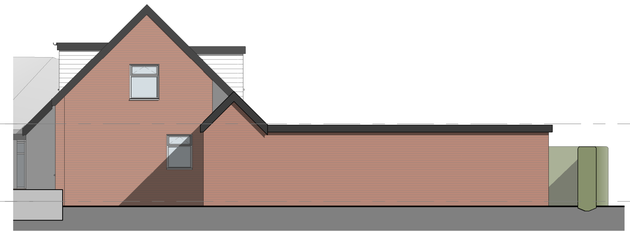

6. Right Side - Existing
1 : 100

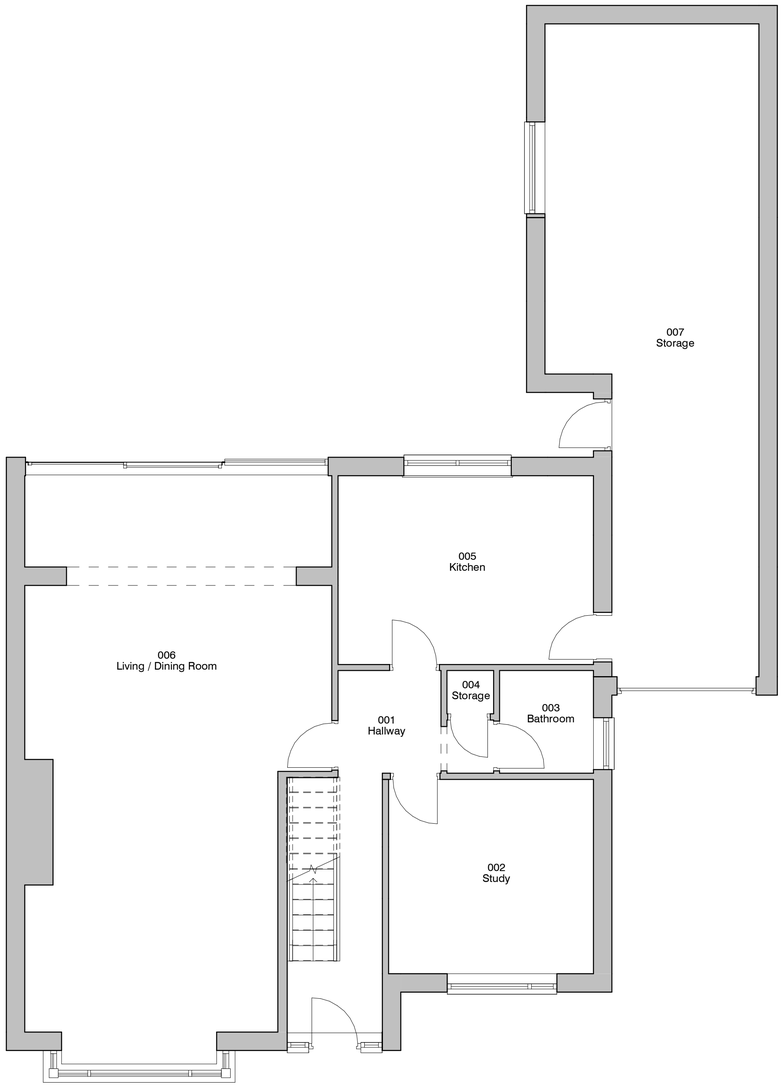

1. Level 0 - GA Existing
1 : 50

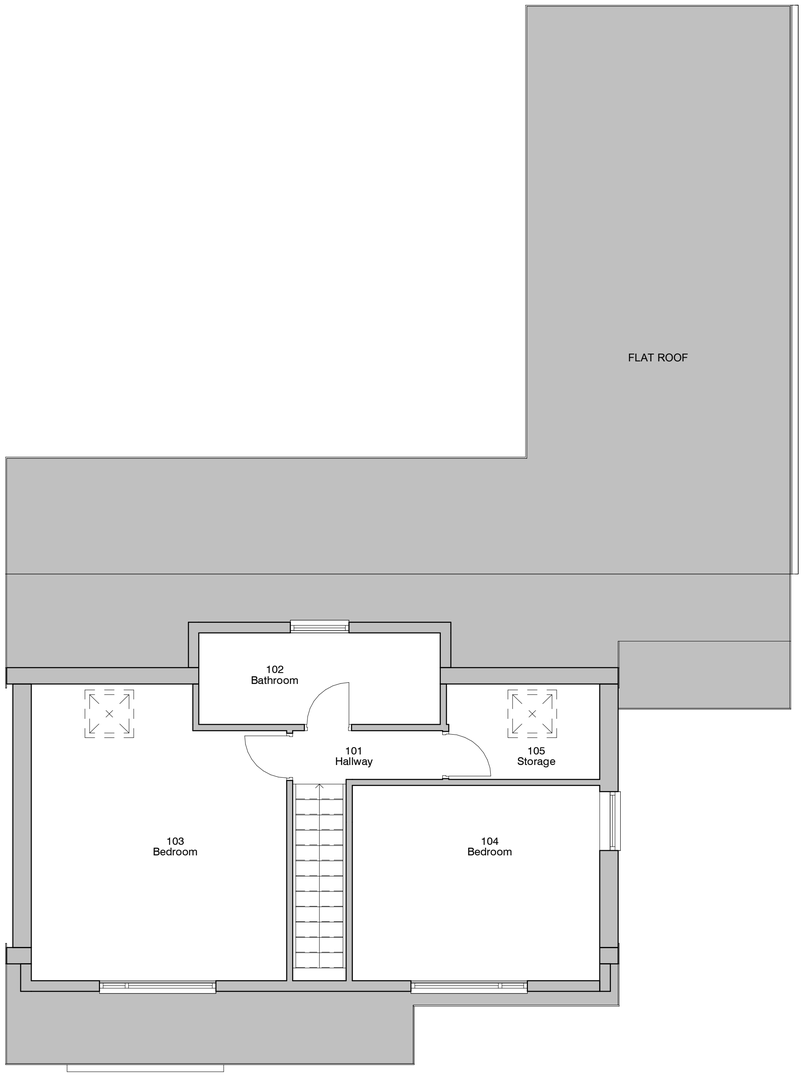

2. Level 1 - GA Existing
1 : 50

0.5 0 0.5 1 1.5 2 2.5
SCALE 1: 50 m

REV	DESCRIPTION	BY	DATE
1	Redesign	SP	26/05/22

PROJECT: 29 Ferndale Avenue	SCALE @ A1: As indicated	DATE: 25 FEB 2019	DRAWN BY: ER
CLIENT: Mr Zahir Nabi	STATUS: PLANNING		
TITLE: Existing GA Plans and Elevations	PROJECT NO.: DA19010.	DRAWING NO.: 002.	REV.: 1

DEBTAL ARCHITECTURE
www.debtal.co.uk

NOTES:

© COPYRIGHT - ALL RIGHTS RESERVED
THIS DRAWING MUST NOT BE REPRODUCED WITHOUT PRIOR WRITTEN CONSENT
ALL DIMENSIONS AND SETTING OUT SHALL BE CHECKED AND CONFIRMED ON SITE
ANY DISCREPANCIES TO BE REPORTED TO THE DESIGNER PRIOR TO THE
COMMENCEMENT OF WORKS. THE WORKS SHALL BE CARRIED OUT IN
ACCORDANCE WITH CURRENT STATUTORY LEGISLATION, RELEVANT CODES OF
PRACTICE AND BRITISH STANDARDS. ALL DIMENSIONS ON THIS DRAWING ARE IN
MILLIMETRES (UNLESS OTHERWISE STATED)