
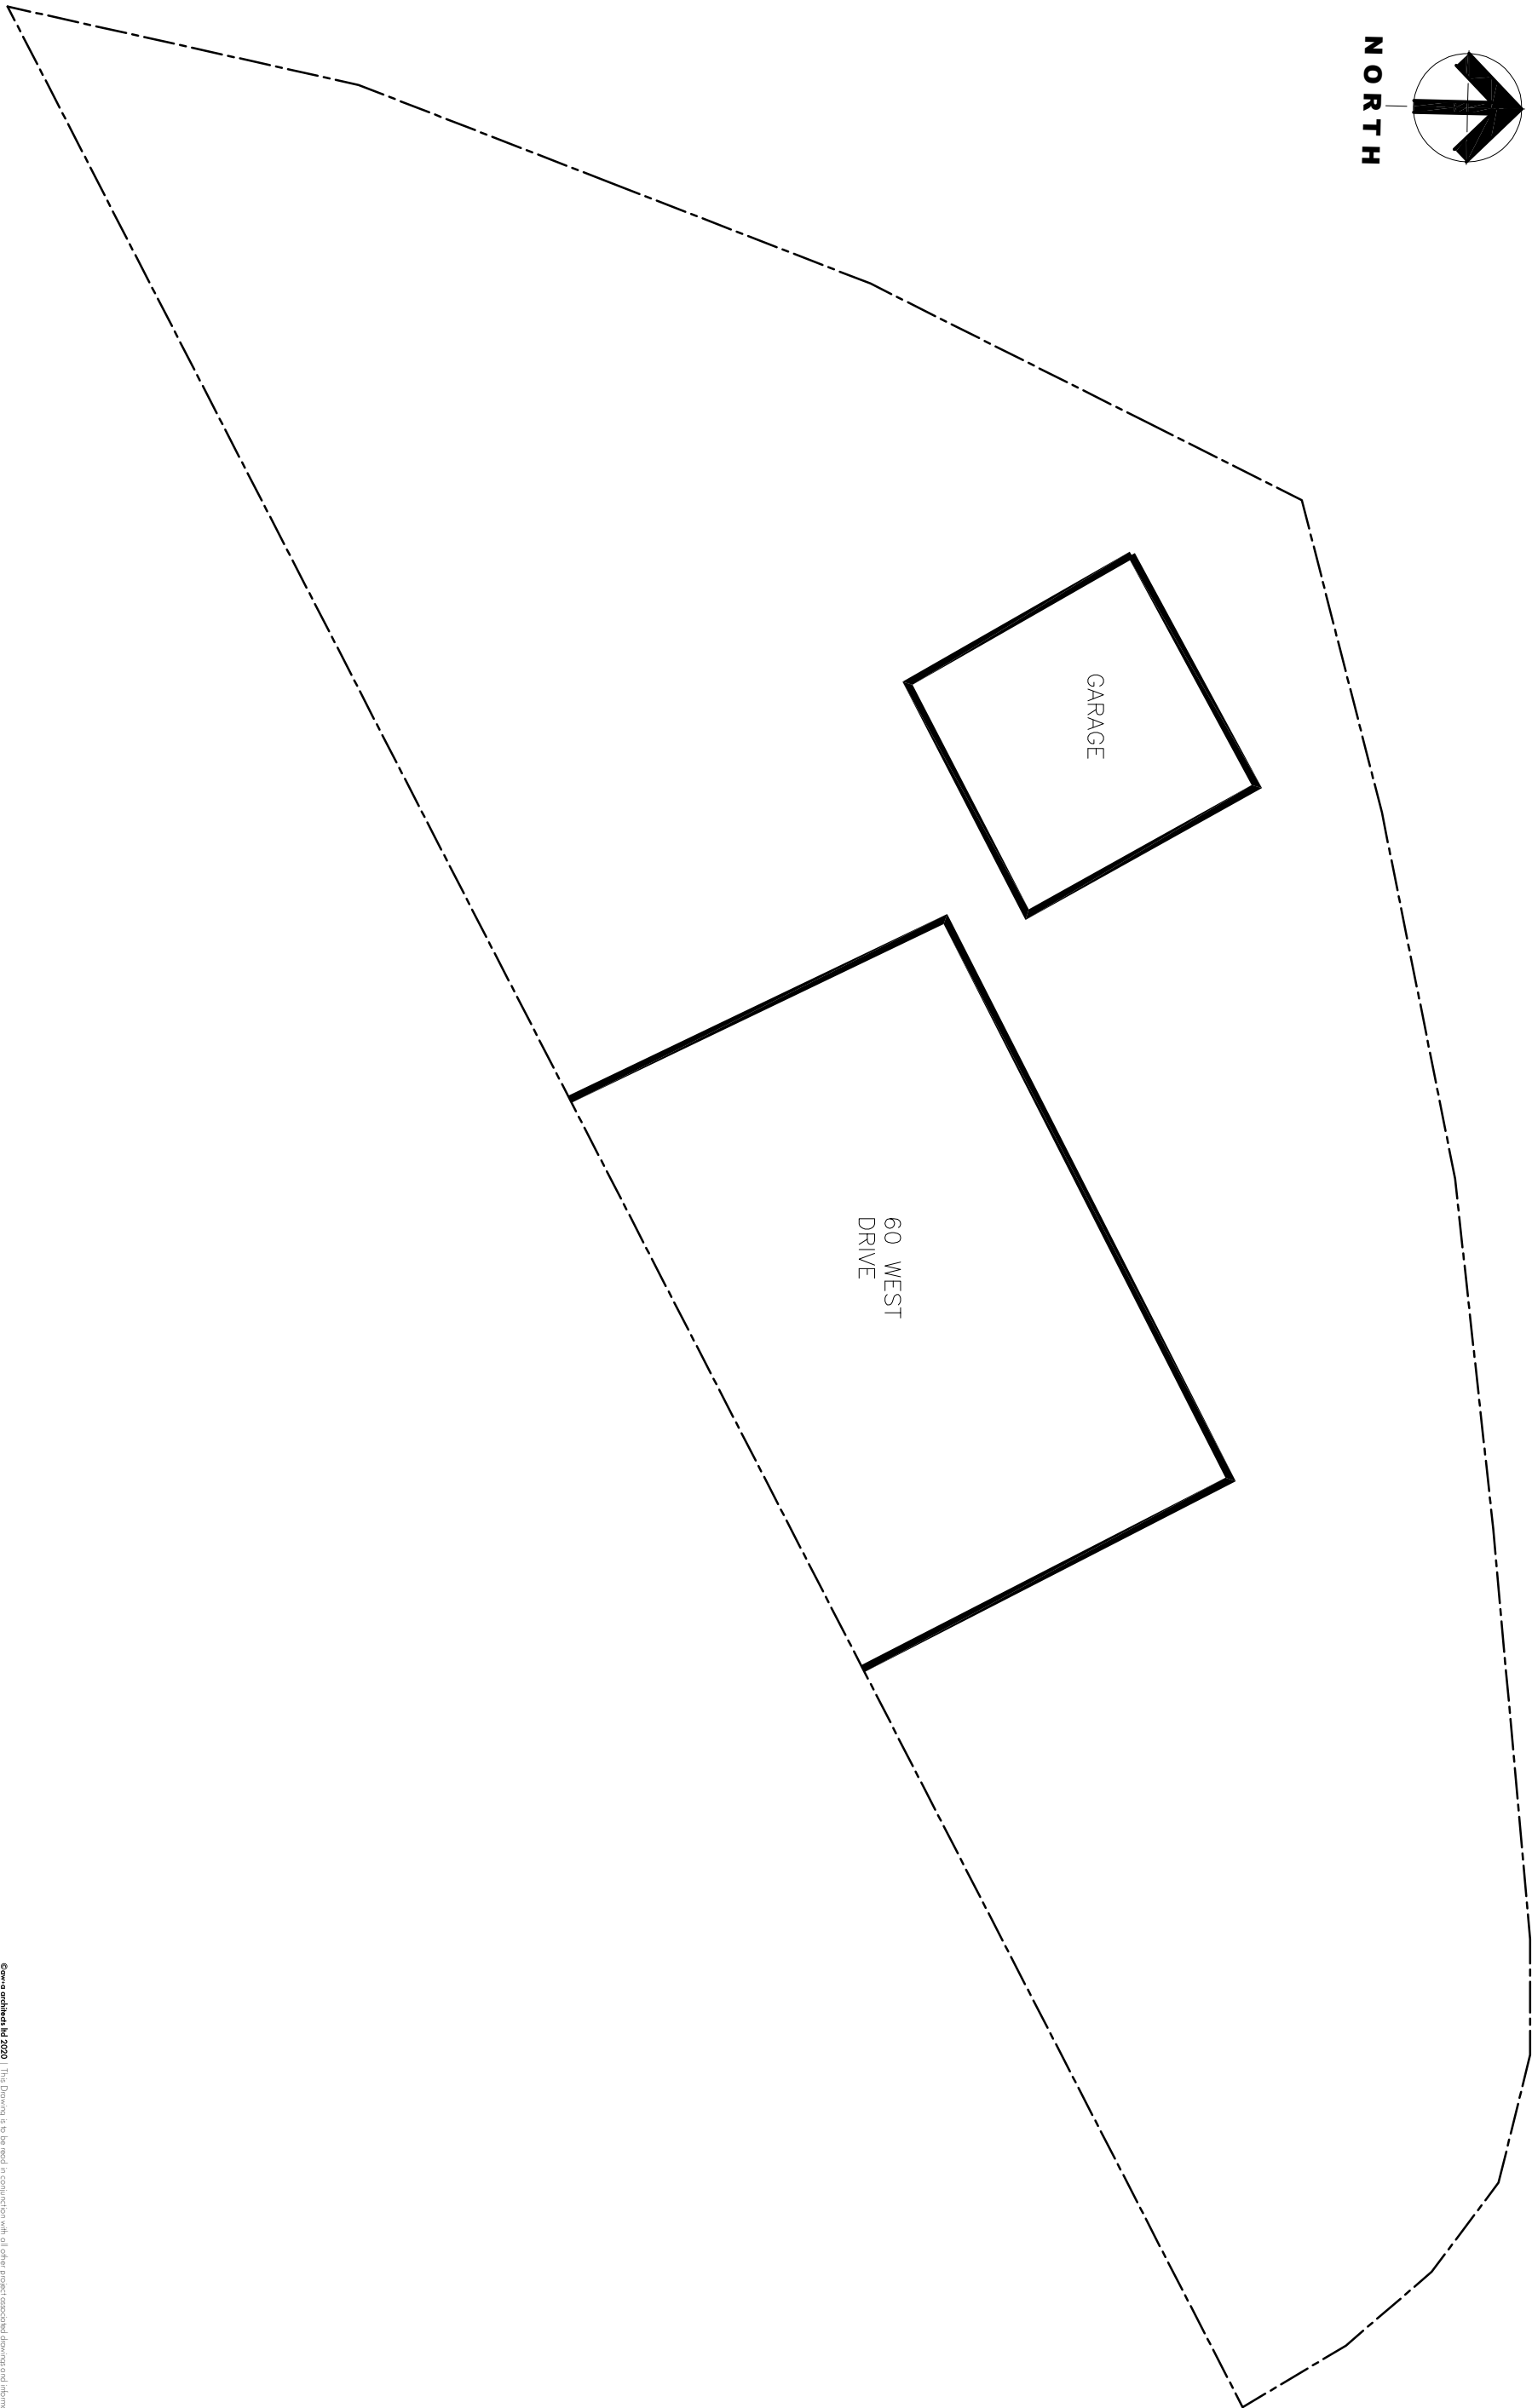


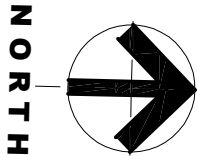

©2023 QW+Q architects Ltd 2023 | This Drawing is to be used in conjunction with all other project associated drawings and information. Do not make any alterations or additions to this drawing without the prior written consent of QW+Q architects. This drawing is copyright and the property of QW+Q architects. Ltd

QW+Q architects The Annex Lowerfold Farm Oswoldtwistle B354QA Tel: 01254 483848 Email: info@qw-architects.com Web: www.qw-architects.com Architects Registration Board		Client MR_&_MRS_COOK	Scale 1:100	Sheet Size A3	Job Number 23-002	Drawn By AW	Checked AW
Private Residential Housing Commercial Conservation Domestic		Project 60_WEST_DRIVE BURY	Drawing Title EXISTING_SITE_PLAN	Drawing Status PLANNING	Drawing Number PL/03	Revision -	Final Issue FEB_2023