



ROCHDALE ROAD

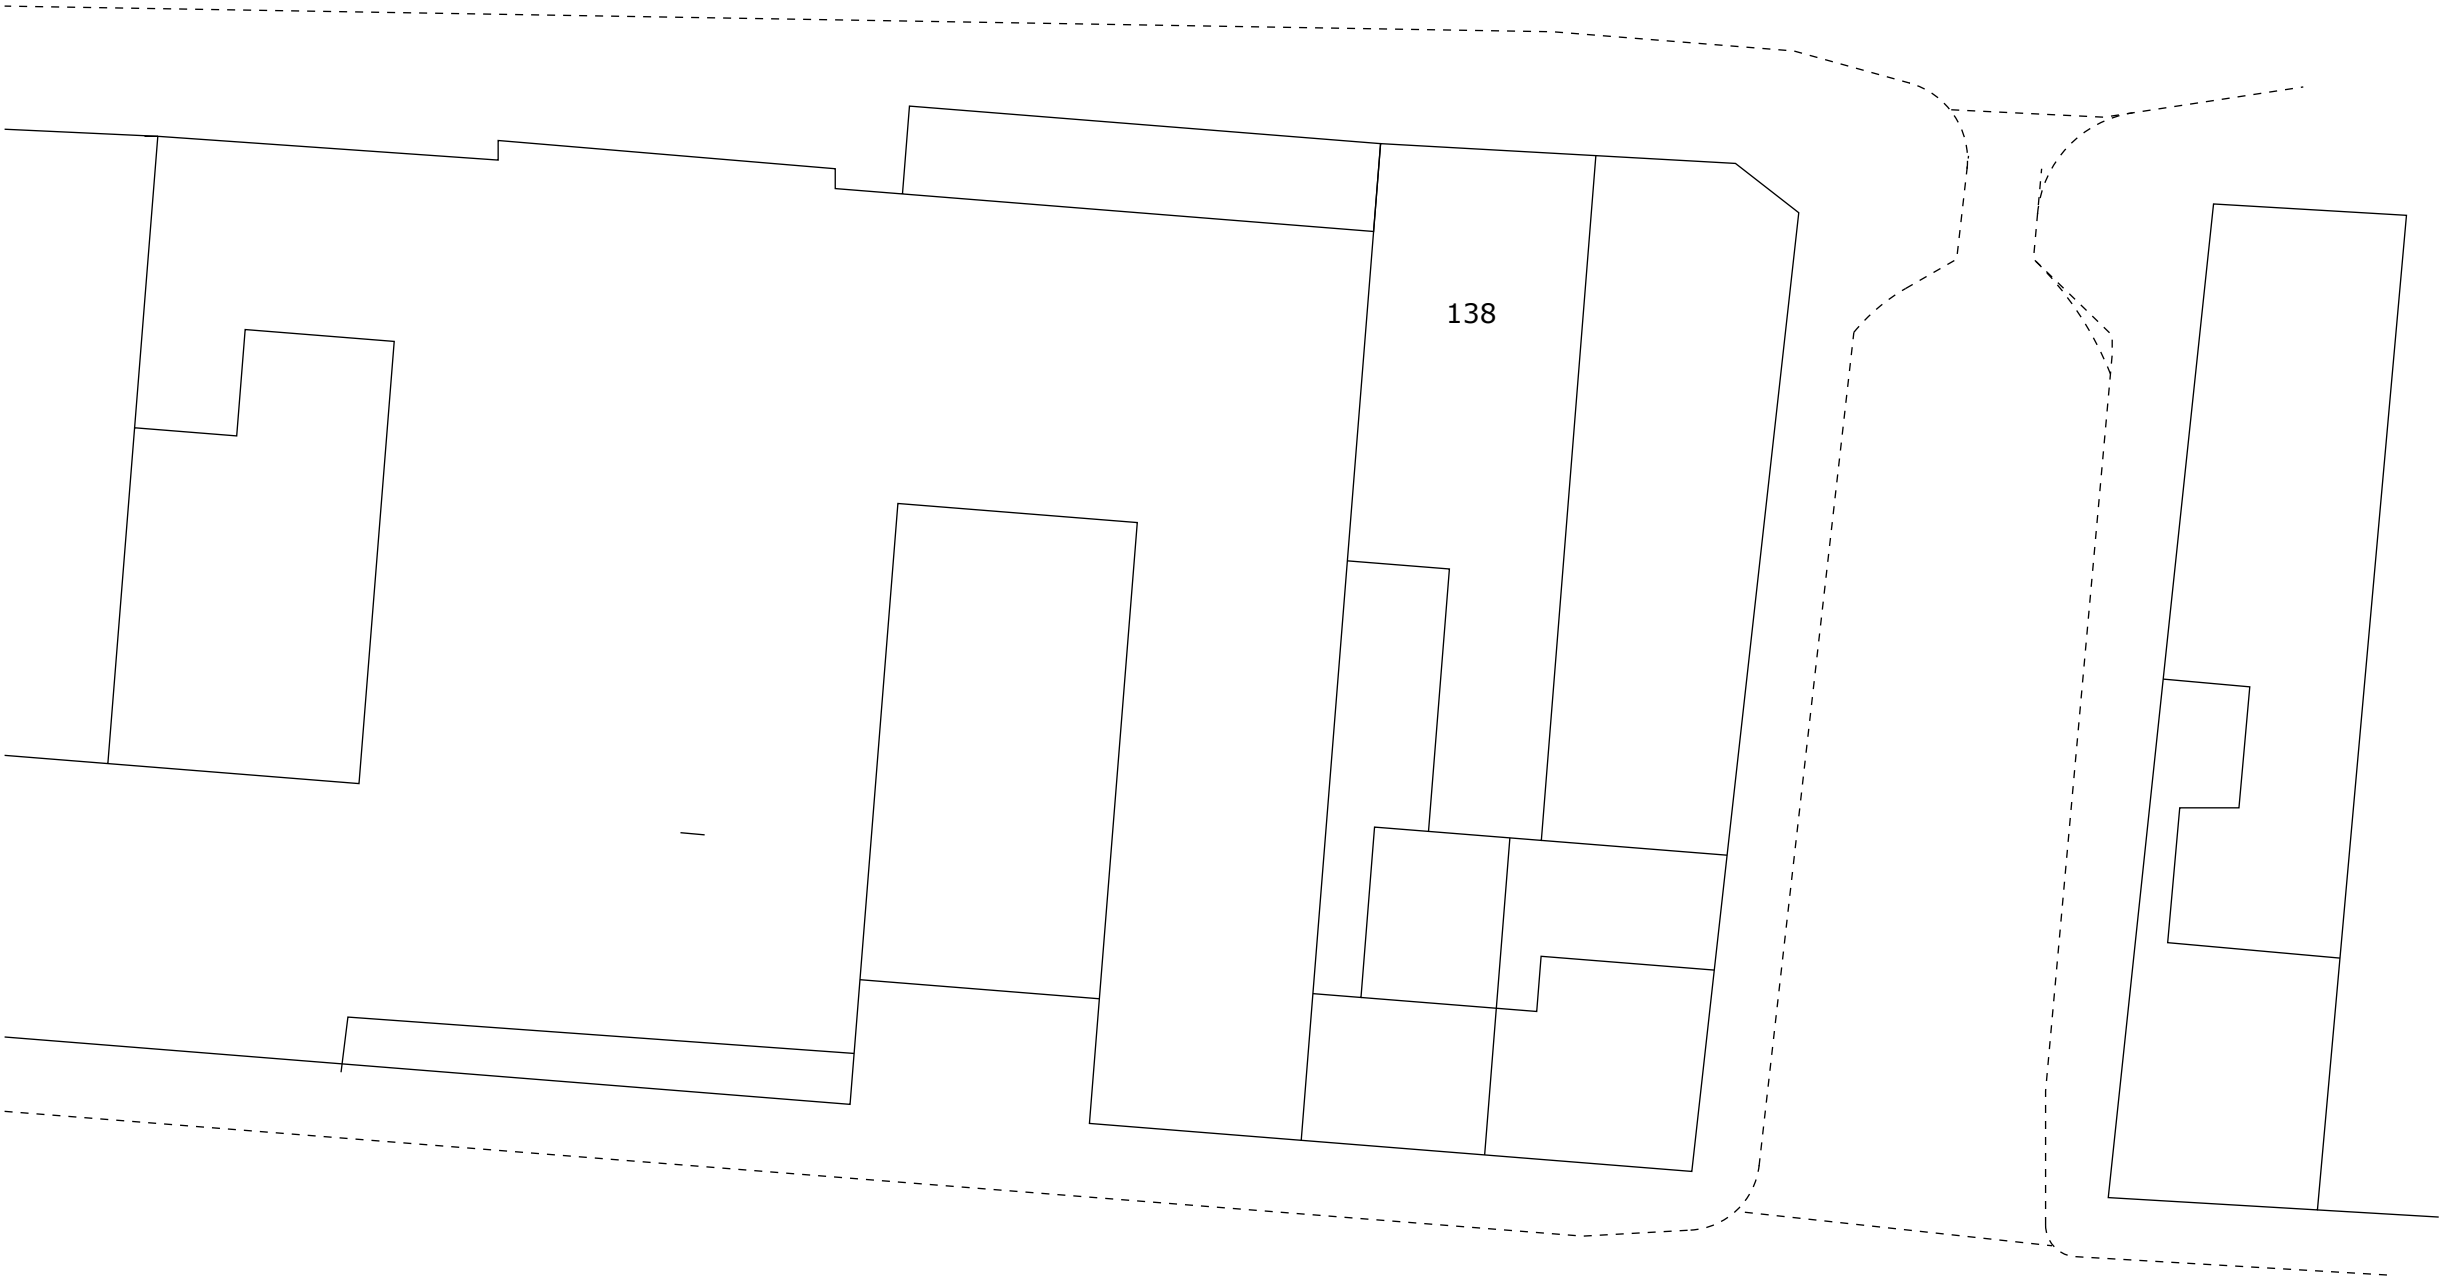

NORTH



KERSHAW STREET

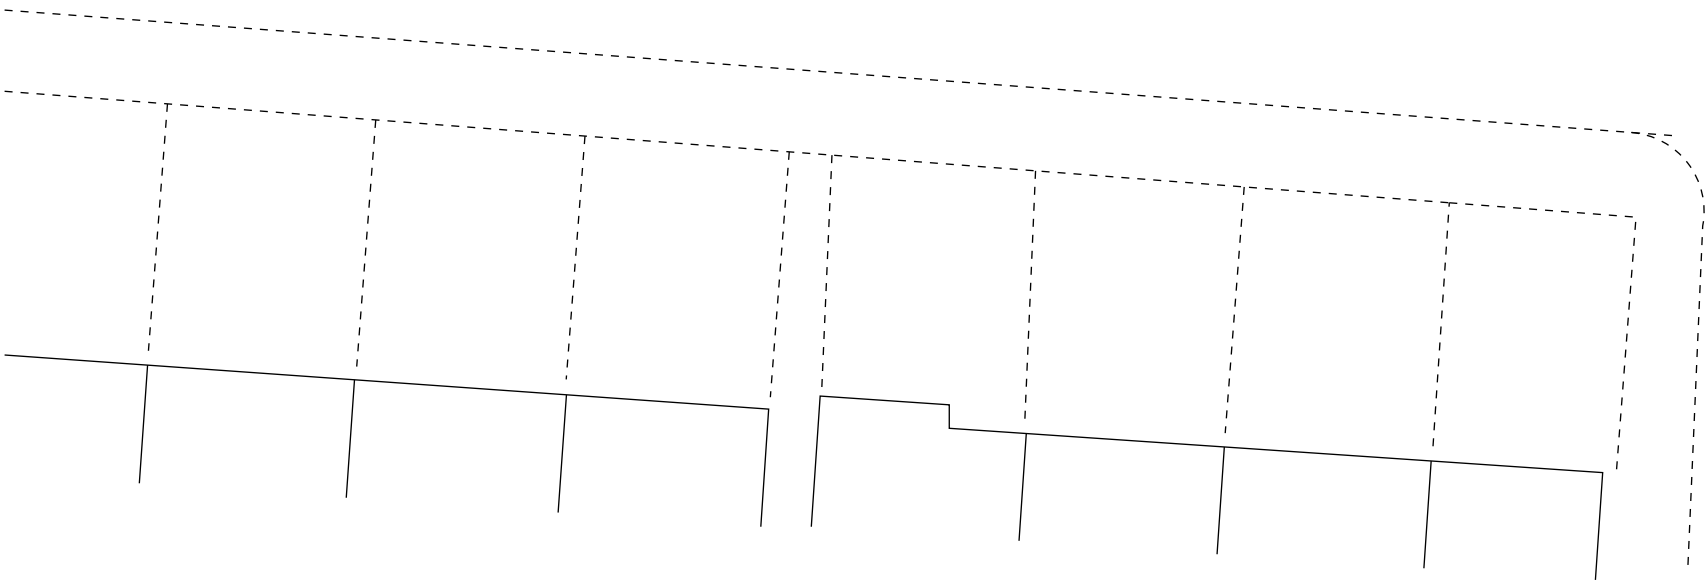



SOLUTIONS
Elevating Life Through Great Design

Archtech Design Solutions
Steve Jackson Dip con Dip arch
14 Maitland Place, Rossendale, Lancs BB4 6AT.....
TEL 07792183353
archtech-design@icloud.com
Archtech-design.co.uk

ANY ALTERATION OR DEVIATION MUST BE CONFIRMED WITH THE ARCHITECT/ENGINEER/LPA/ LABC
PRIOR TO ANY WORKS BEING CARRIED OUT. IT IS THE CONTRACTORS SOLE RESPONSIBILITY TO
CONFIRM ALL SITE MEASUREMENTS PRIOR TO ANY ORDERING OR COMMENCEMENT AS NO
RESPONSIBILITY IS ACCEPTED OR IMPLIED BY THE ARCHITECT/ENGINEER ETC.

THE DRAWINGS AND INFORMATION HERIN IS AND REMAINS SOLELY THE PROPERTY OF THE
ARCHITECT
ANY UNAUTHORISED USE/COPYING/SHARING/PUBLICATION/SUBMISSION ETC WILL NOT BE
PERMITTED
UNDER COPYRIGHT LAW/INTELLECTUAL PROPERTY. THIS USE ALSO EXTENDS TO THAT OF THE
LPA/LABC
AND CHECKS MUST BE MADE TO SATISFY THE SOURCE OF THE DOCUMENT PRIOR TO USE.

PROJECT/JOB/DWG NO/ BLOCK PLAN	
CLIENT Fusion care ltd	SCALE 1:200
PROJECT Proposed flats at 138 Rochdale Road Bury	