


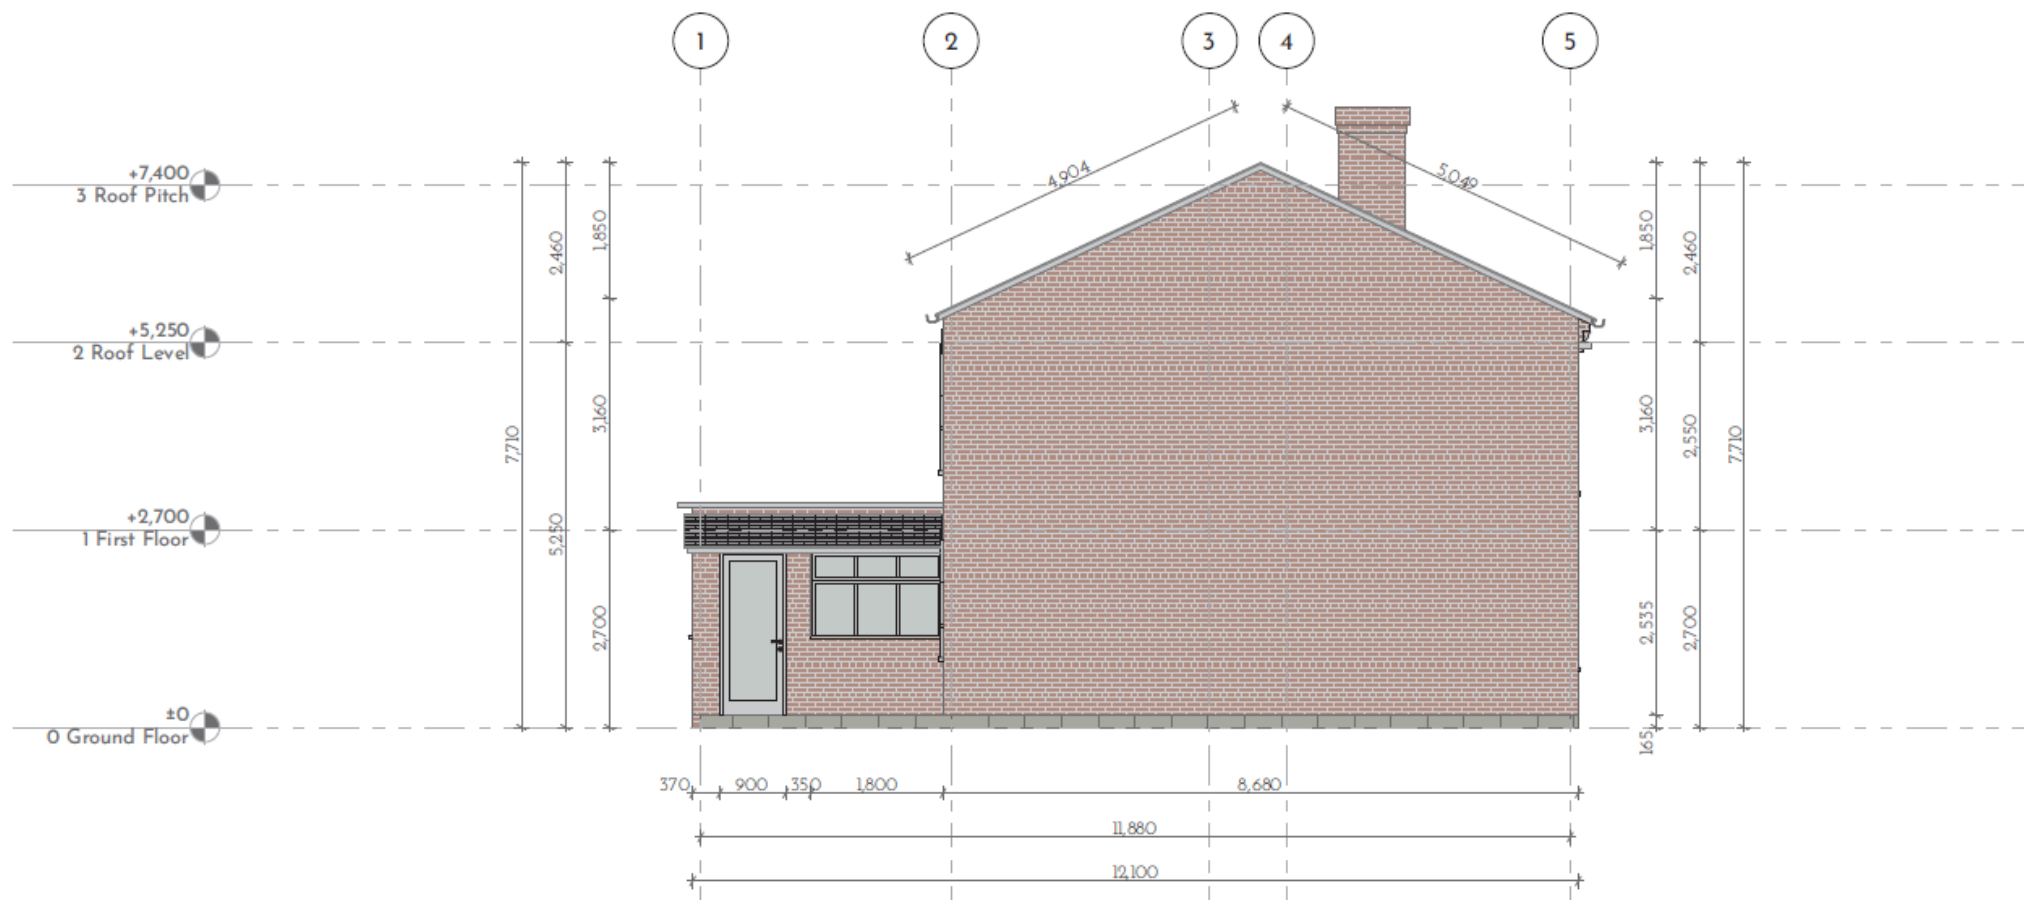

No.	Description	Date

Project	64, Bright Street, Raddcliffe, Manchester, England.		Client : e-on E.ON	
	Postal code M26 2XX			
	Sheet			
Existing Left Side Elevation		Date 07/10/2024	Drawing Number A10	Scale (@ A2) 1:50
		Project Number		Revisions