


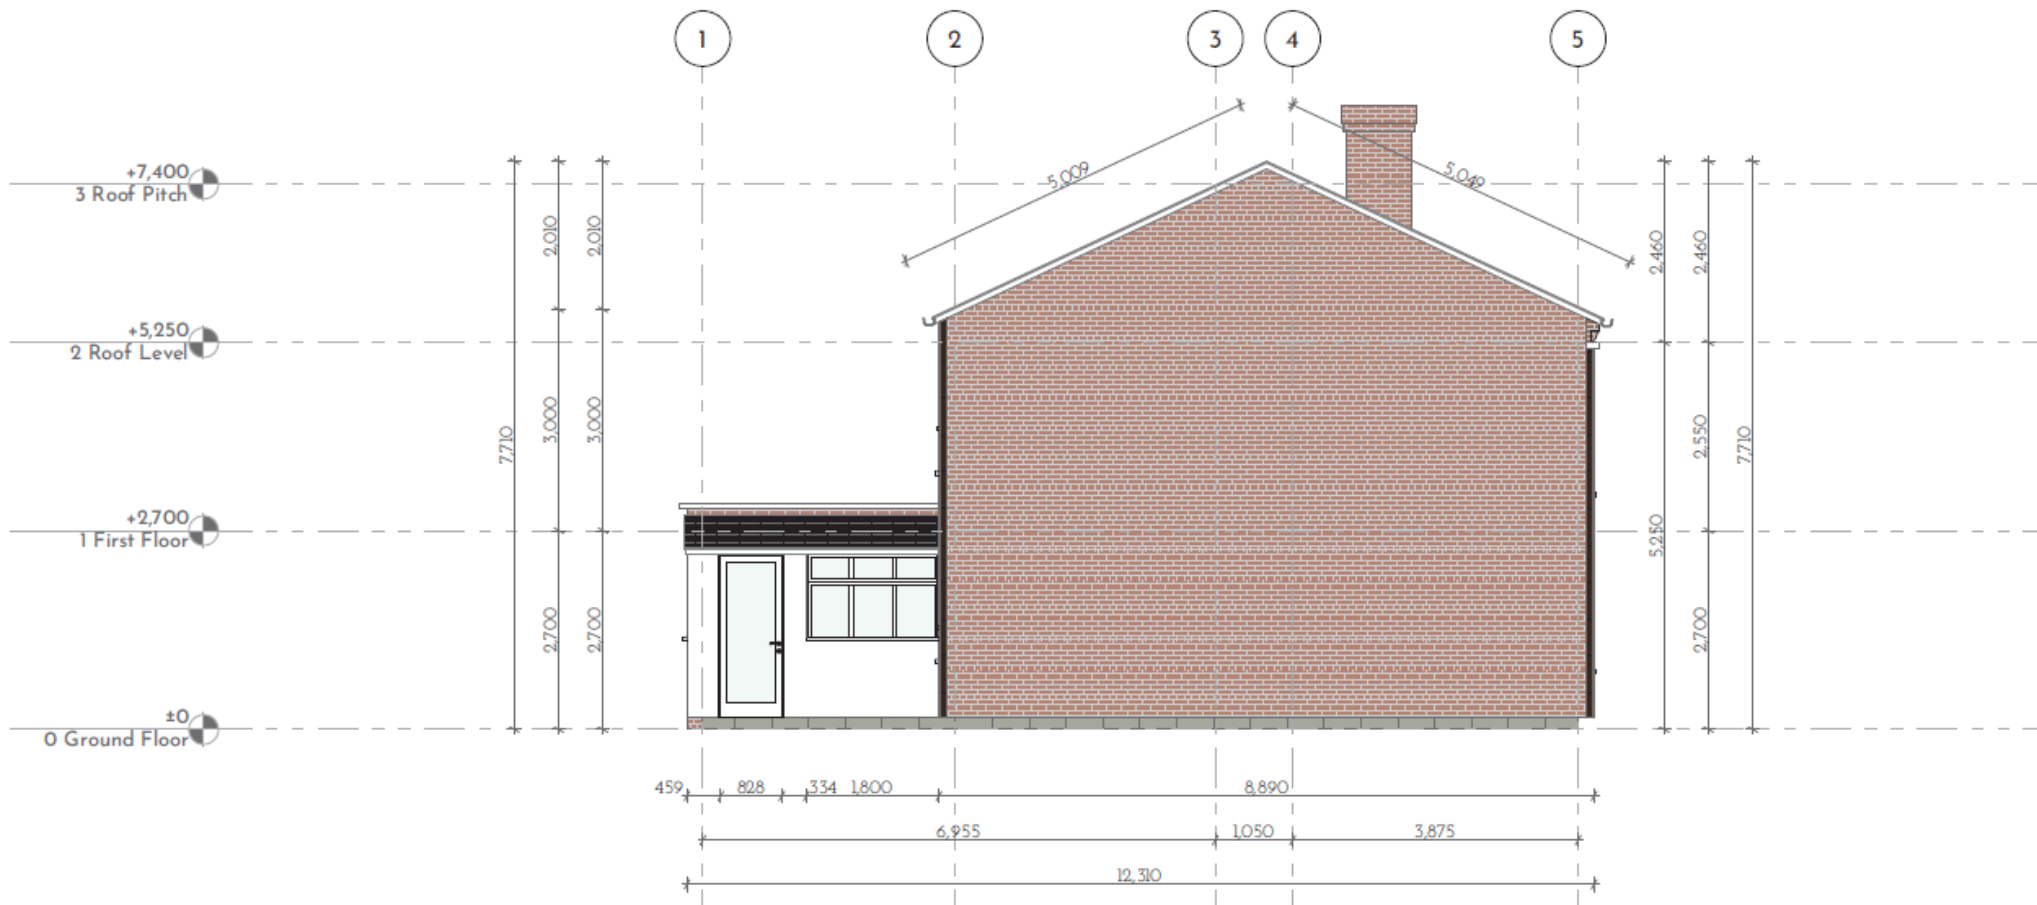

No.	Description	Date

	Project	64, Bright Street. Radcliffe, Manchester, England.		Client :  E.ON		
	Postal code	M26 2XX				
	Sheet	Proposed Left Side Elevation		Date	Drawing Number	Scale (@ A2)
	07/10/2024			A18	1:50	
				Project Number		