



EXISTING MATERIALS:-

- PERFECTED CONCRETE INTERLOCKING ROOF TILES TO APPROX '250-270 DUO - ROOF PITCH / ROOFS CAPES
- UPVC BRAM PASTIC ROOF - UNES - CASTLES / SOFFITS @ EAVES, VENTILATORS / TRIMS TO AVOID PIPE SLOWS
- BLACK UPVC PASTIC HALF ROUND GUTTERS / DOWNSPOUTS
- PESTIC CLAY OUTER LEAF FACE BRICKS IN STRUCTURE BAND WITH CONTRASTING SAND COARSESS ABOVE / BELOW DOWNSPOUTS IN 13C'S NATURAL MORTAR - CON WAVE - BUTTET MANOE PASTIC
- UPVC WOOD - GRAM PASTIC FRAMES, ASSEMBLY AND SECTIONS OVERALL ALUMINUM COATED OVER TO FRONT AS REPLACEMENT WITH SEALED DOUBLE GLAZED UNITS. ETC

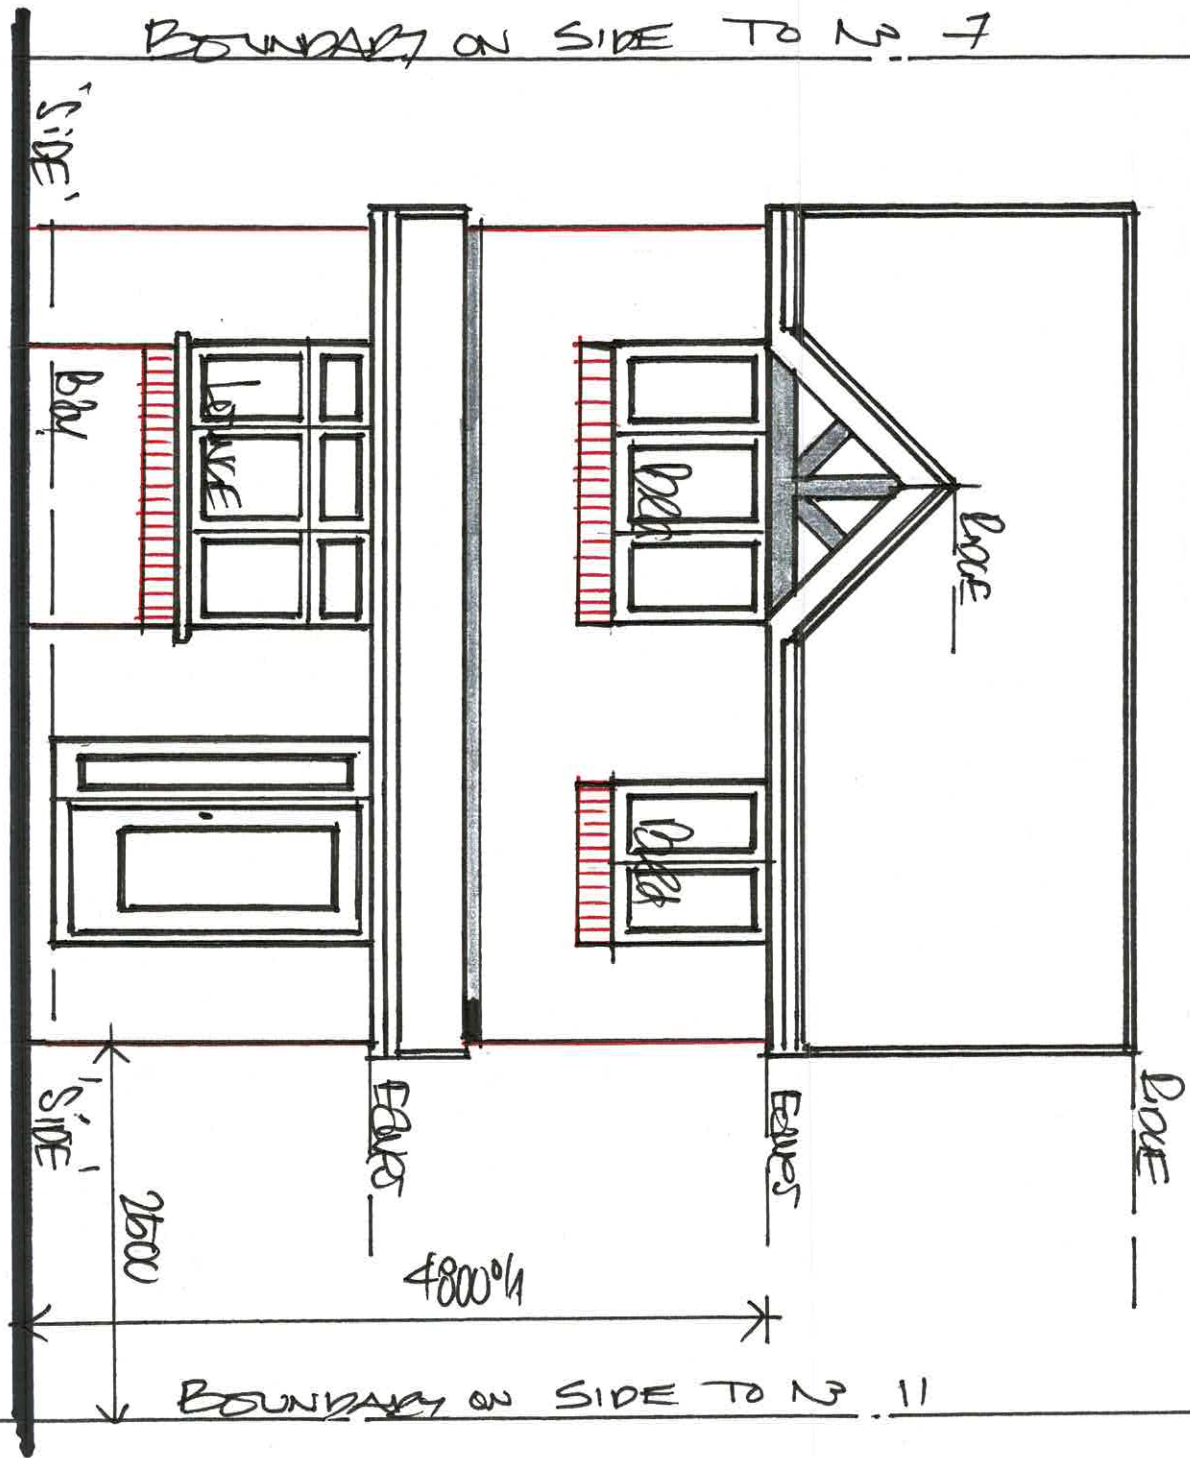

1:50 EXISTING - "FRONT" ELEVATION

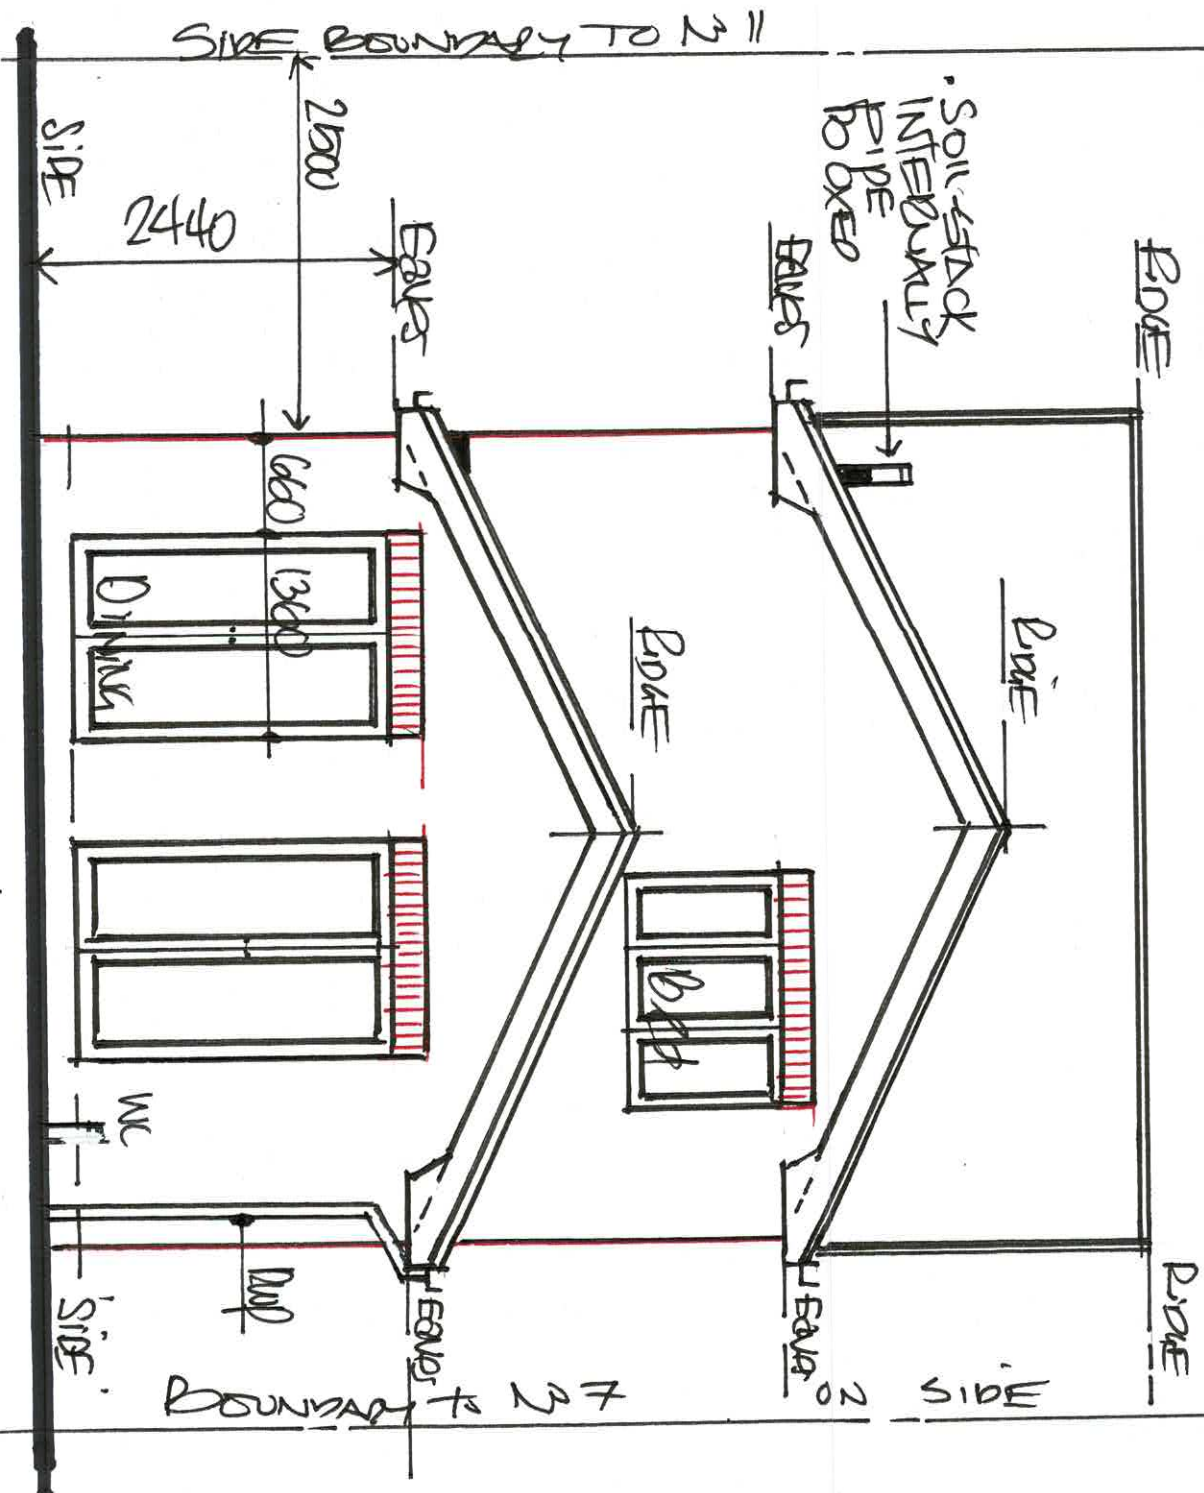

1:50 EXISTING - "REAR" ELEVATION

ORGN:

2