


239 SUMMERS FAY LANE,
BLO 9UL

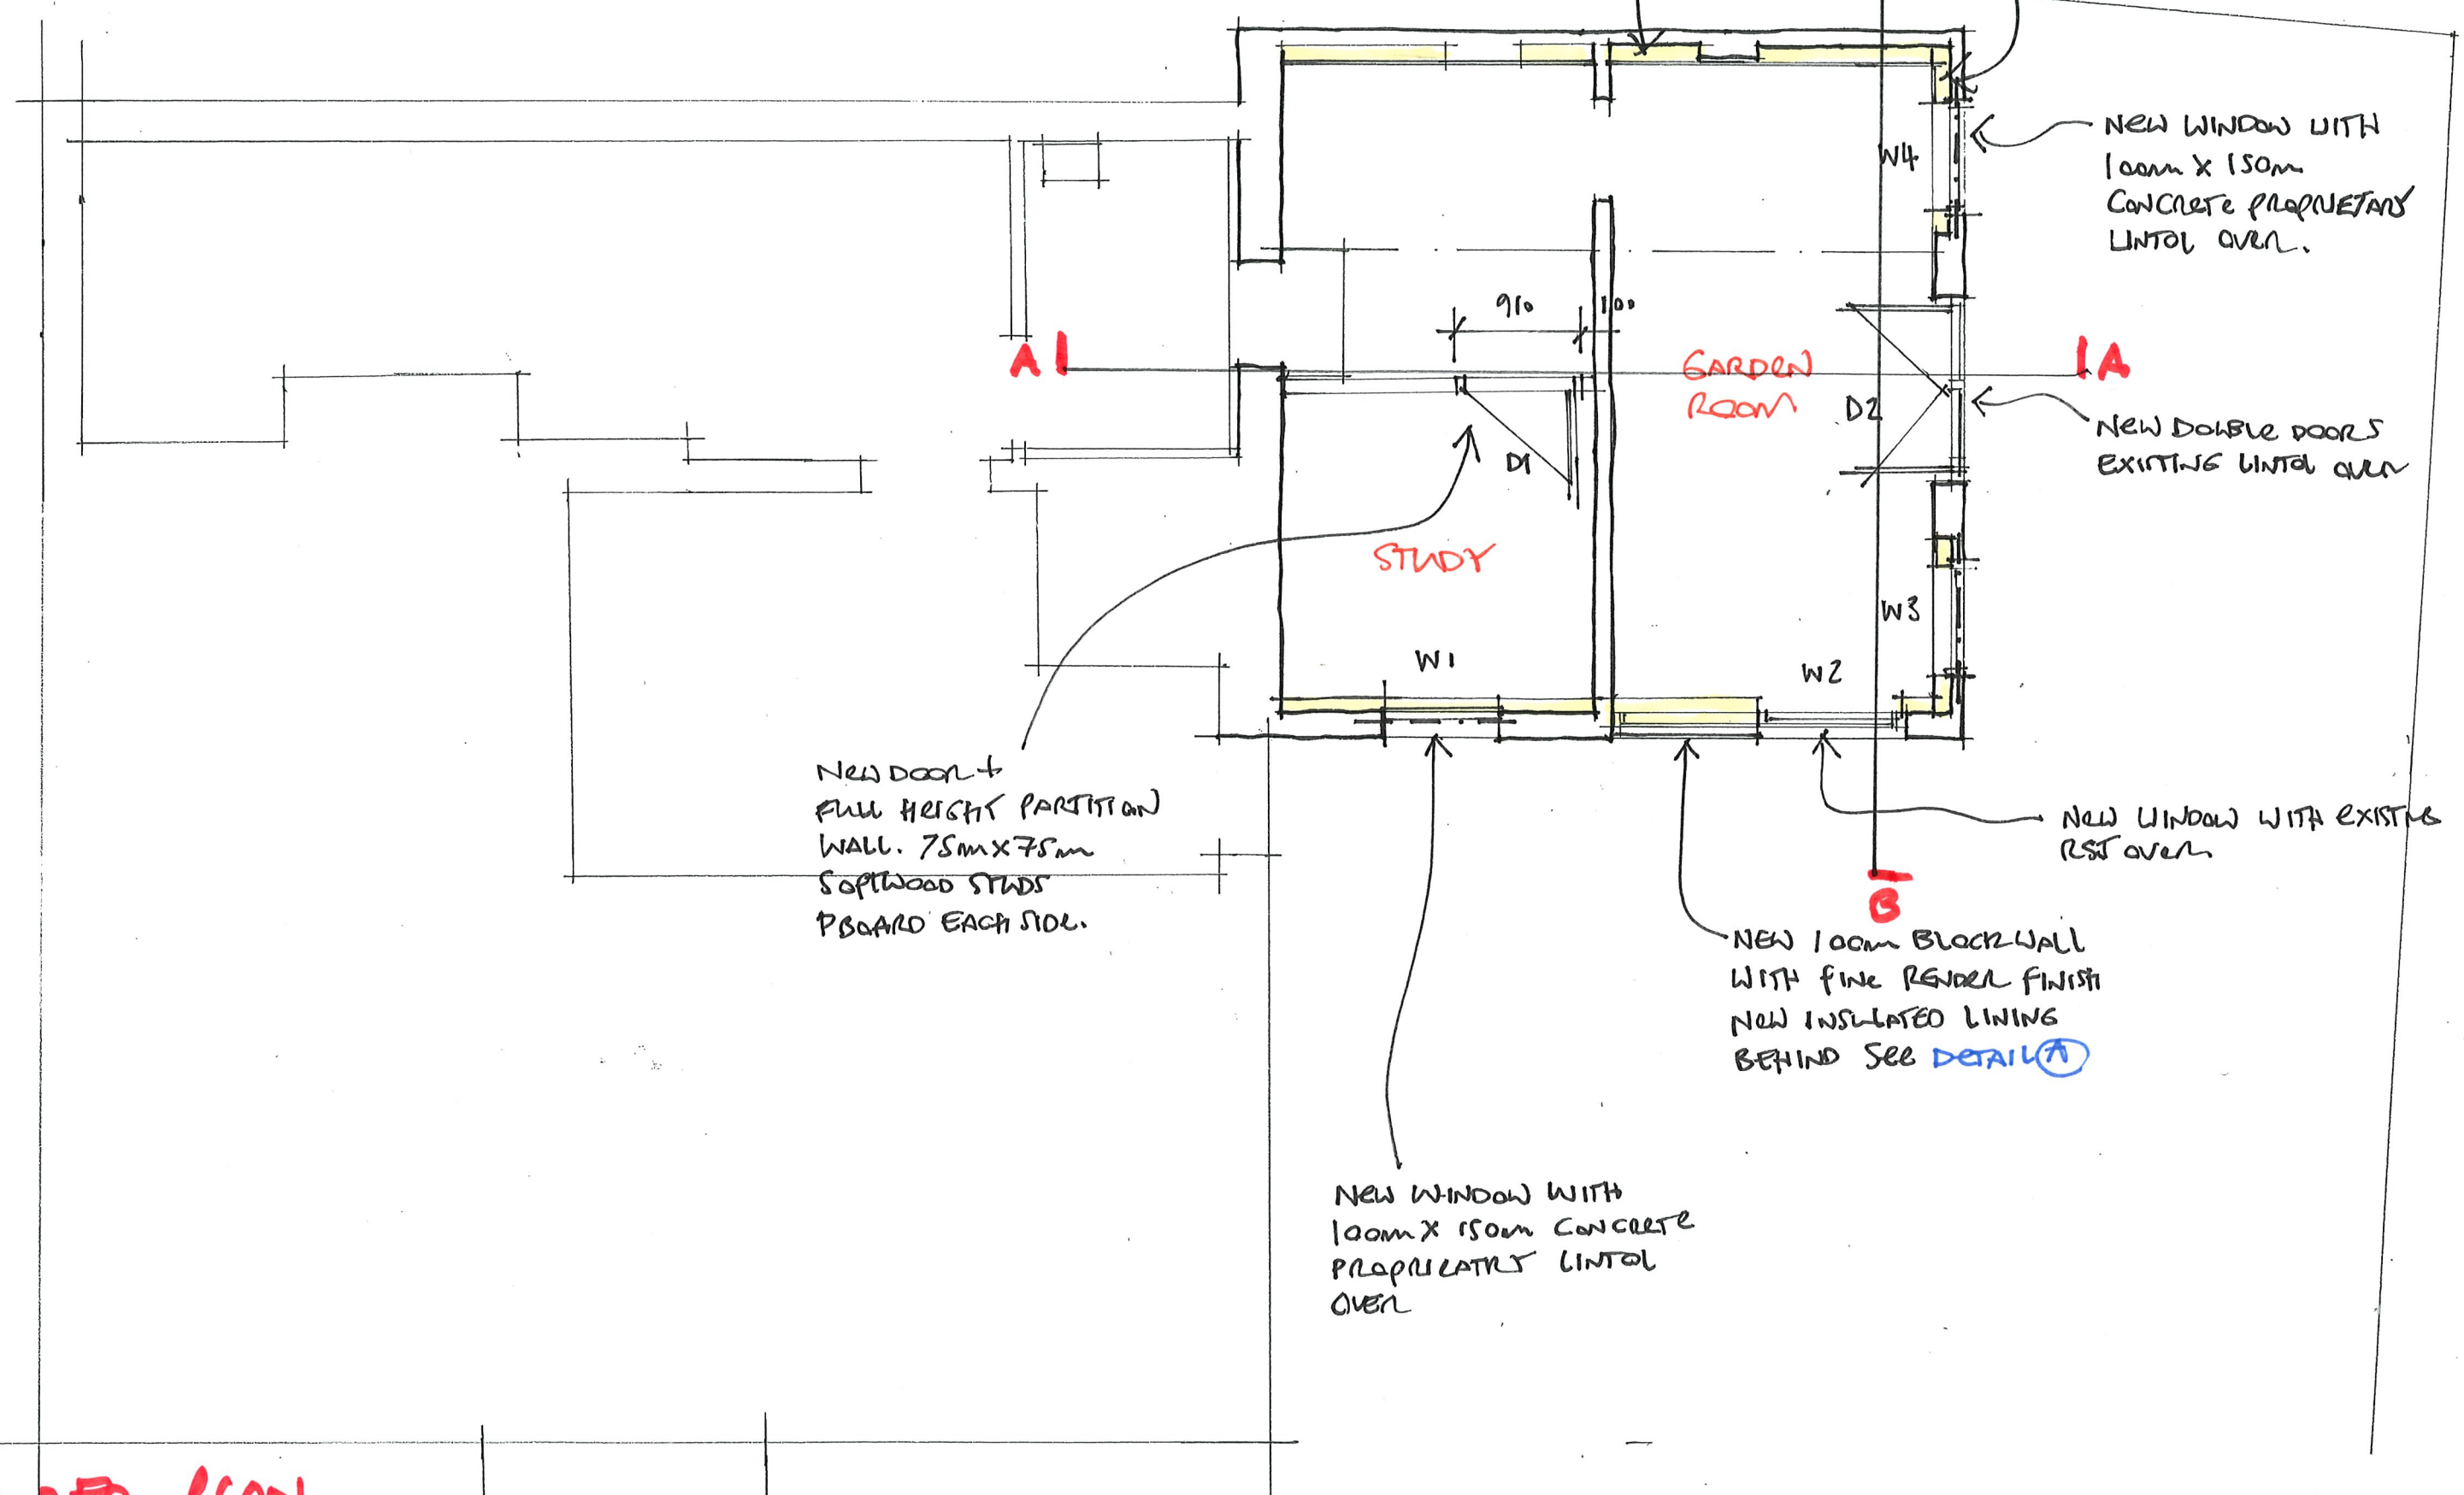

PROPOSED PLAN.