



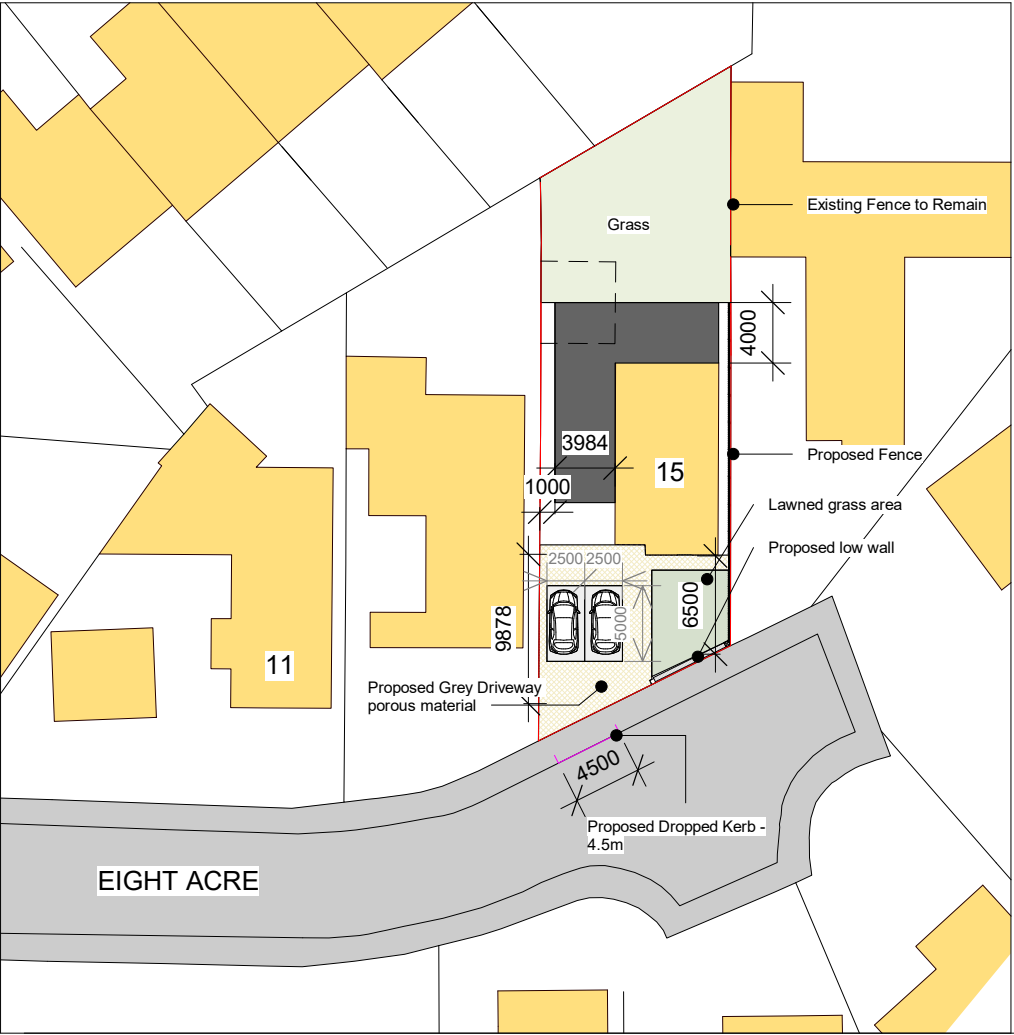


1. Site Proposed Parking
1 : 500

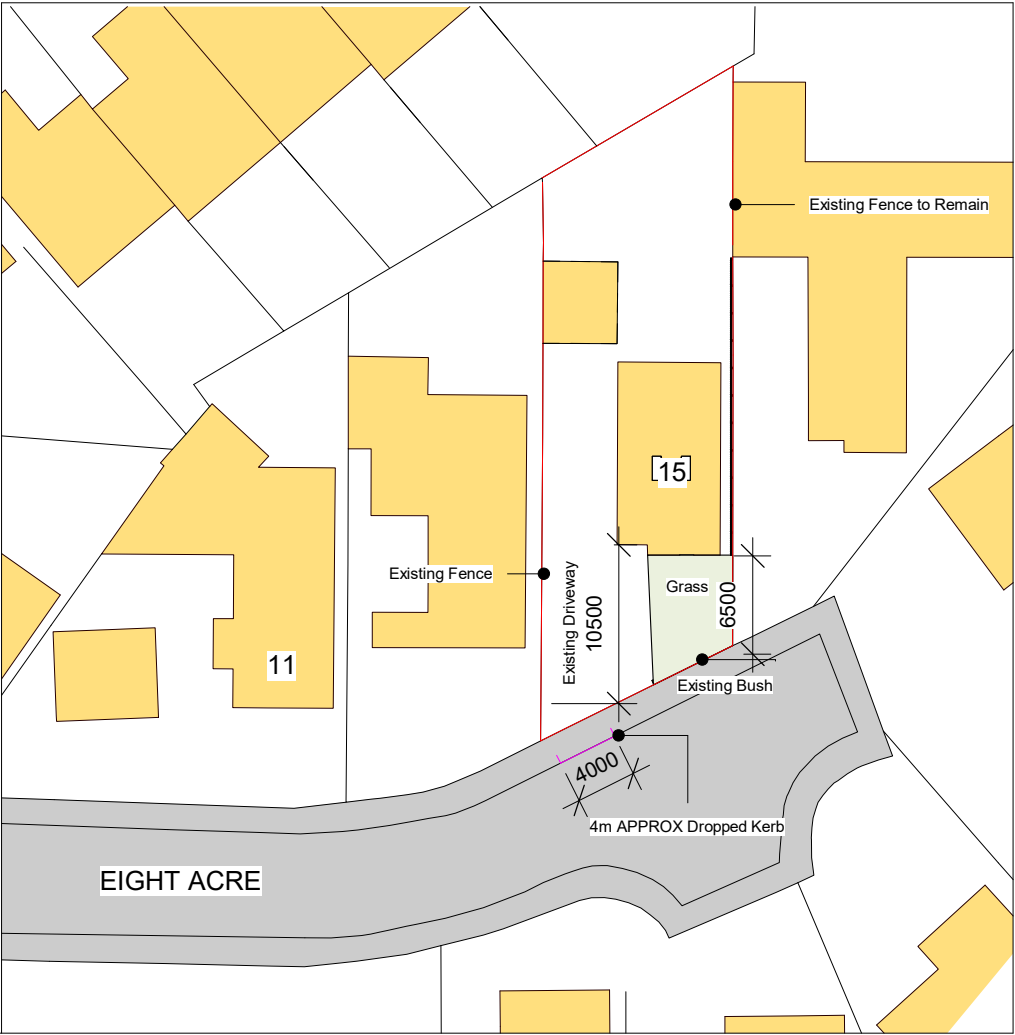

2. Site Existing Parking
1 : 500



3. Front Site Elevation
1 : 100

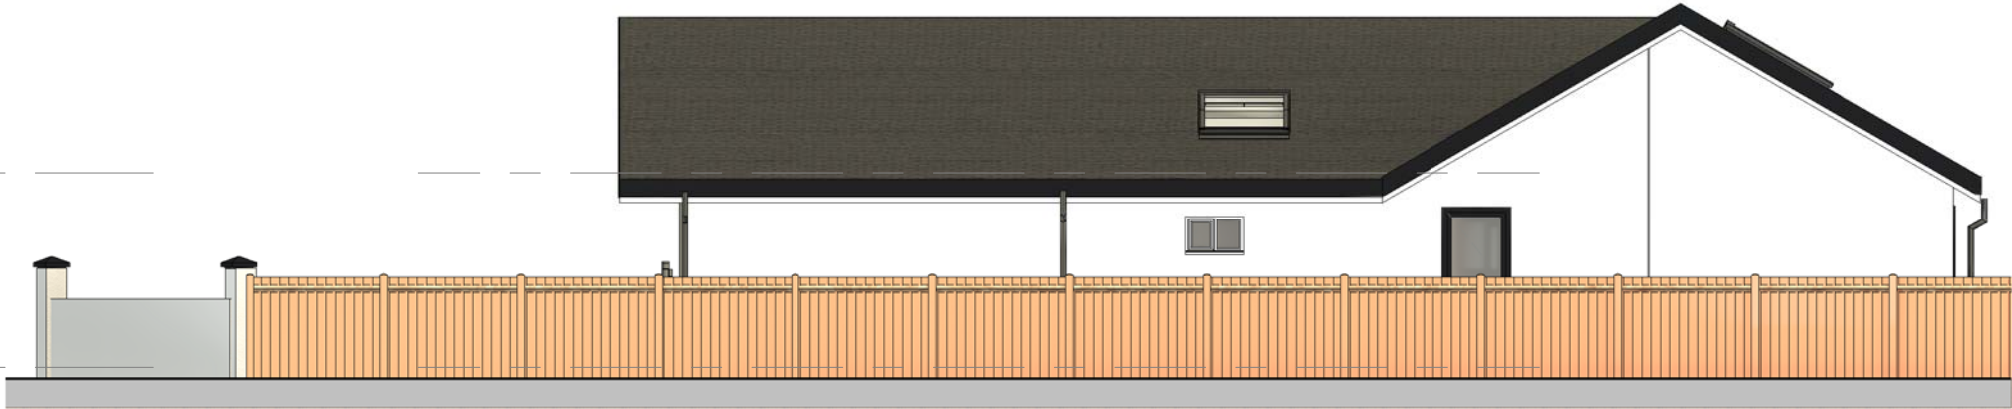

4. Right Side Site Elevation
1 : 100

CLIENT 15 Eight Acre	TITLE Existing and Proposed Parking - Rev 2	DATE AUG 2024
PROJECT 15 Eight Acre		
PROJECT NO. DDS2049.	DRAWING NO. 204.	STATUS PLANNING
© COPYRIGHT : ALL RIGHTS RESERVED THIS DRAWING MUST NOT BE REPRODUCED WITHOUT PERMISSION. ALL DIMENSIONS RELATIVE TO THIS DRAWING TO BE CHECKED ON SITE. DESIGNER TO BE NOTIFIED OF ANY DISCREPANCIES. SEWER INVERT LEVELS MUST BE VERIFIED BEFORE WORK COMMENCES. THIS DRAWING MUST BE CHECKED AGAINST ANY OTHER STRUCTURAL/SPECIALIST DRAWINGS PROVIDED. THIS DRAWING MUST NOT BE USED FOR CONSTRUCTION UNLESS ISSUED FOR CONSTRUCTION. ALL DIMENSIONS ON THIS DRAWING ARE IN MILLIMETRES (UNLESS OTHERWISE STATED).		