



- Drawing Status**
- ☐ PRELIMINARY FOR APPROVAL
 - ☐ AGREED LAYOUT-SIGNED OFF
 - ☒ PLANNING LAYOUT
 - ☐ BUILDING CONTROL DRAWING
 - ☐ TENDER DRAWING
 - ☐ CONTRACT DRAWING
 - ☐ CONSTRUCTION DRAWING
 - ☐ AS-BUILT DRAWING

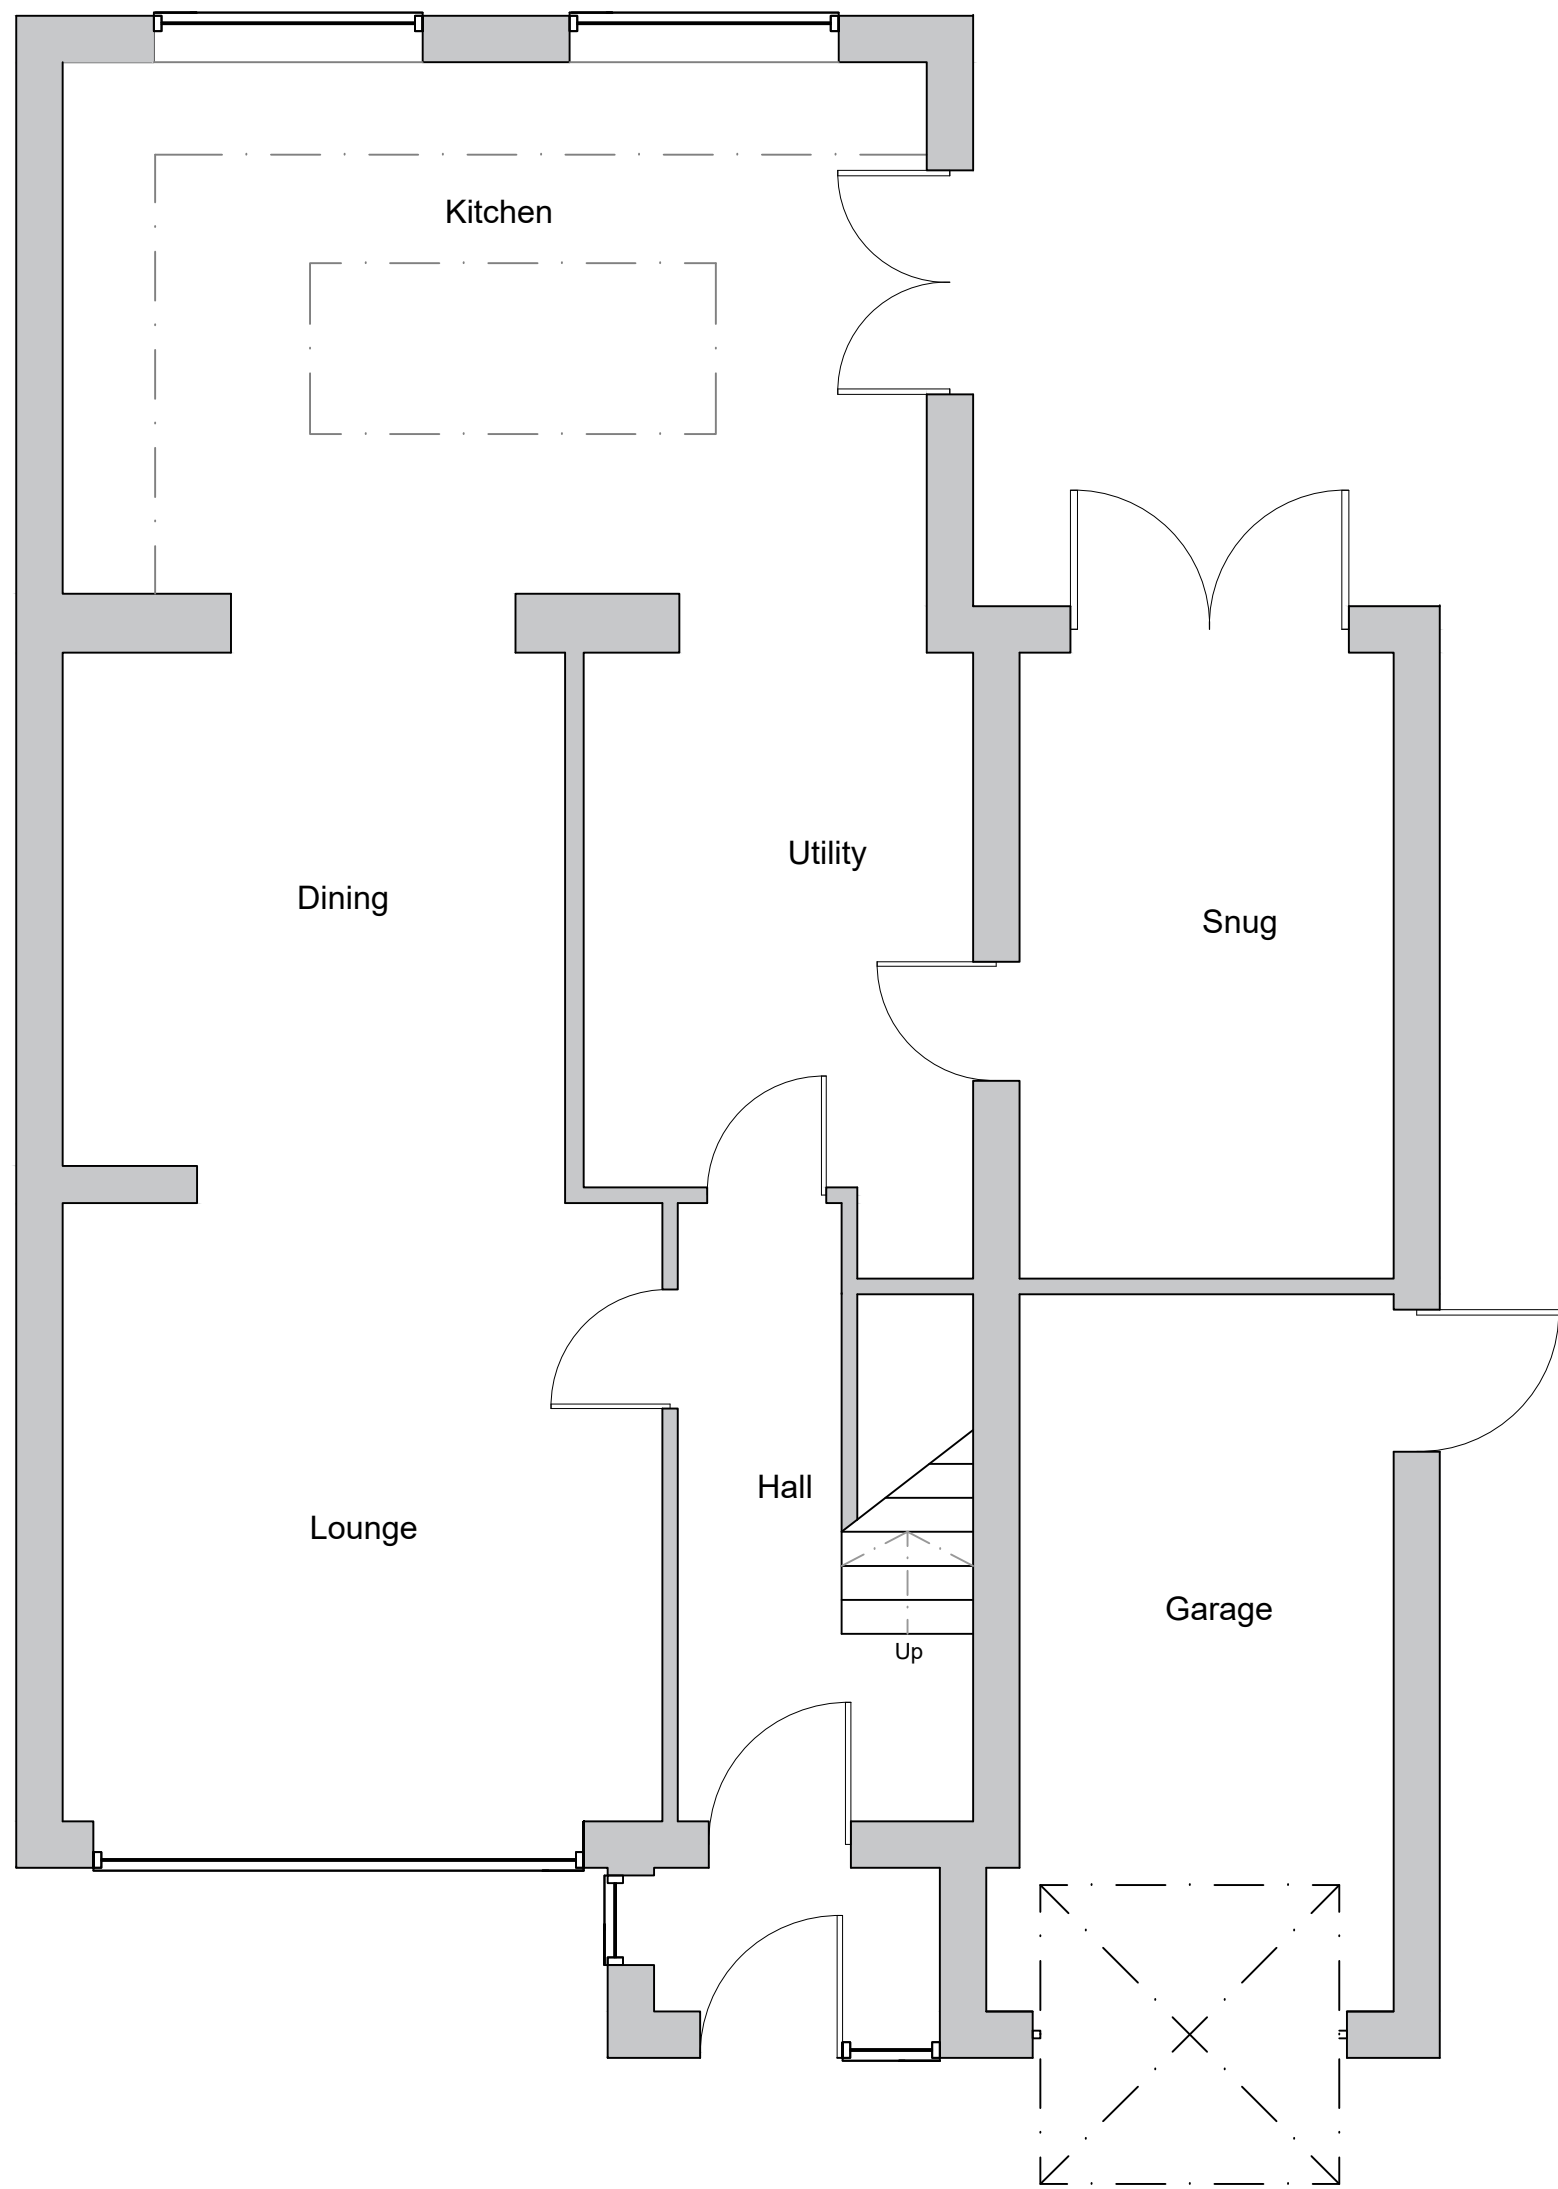


Existing Ground Floor Plan
Scale - 1:50@A1

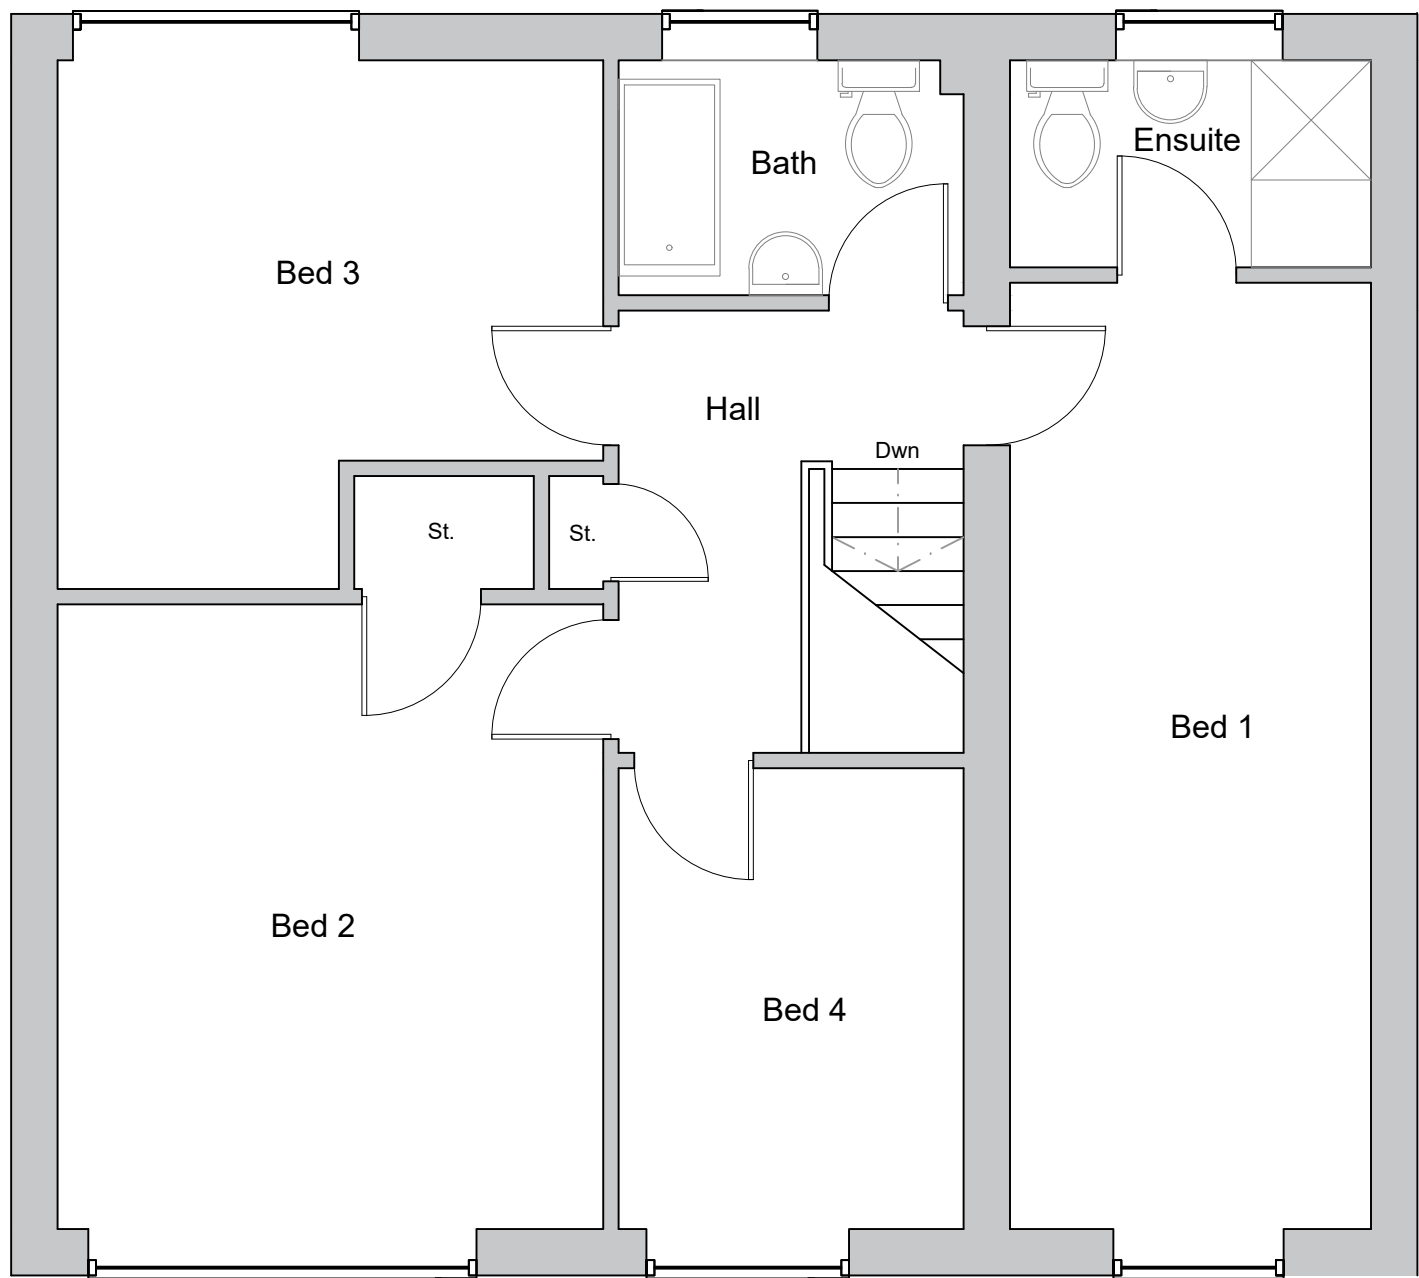


Existing First Floor Plan
Scale - 1:50@A1



OS Location Plan
Scale - 1:1250@A1

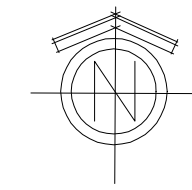

Existing Front Elevation
Scale - 1:50@A1

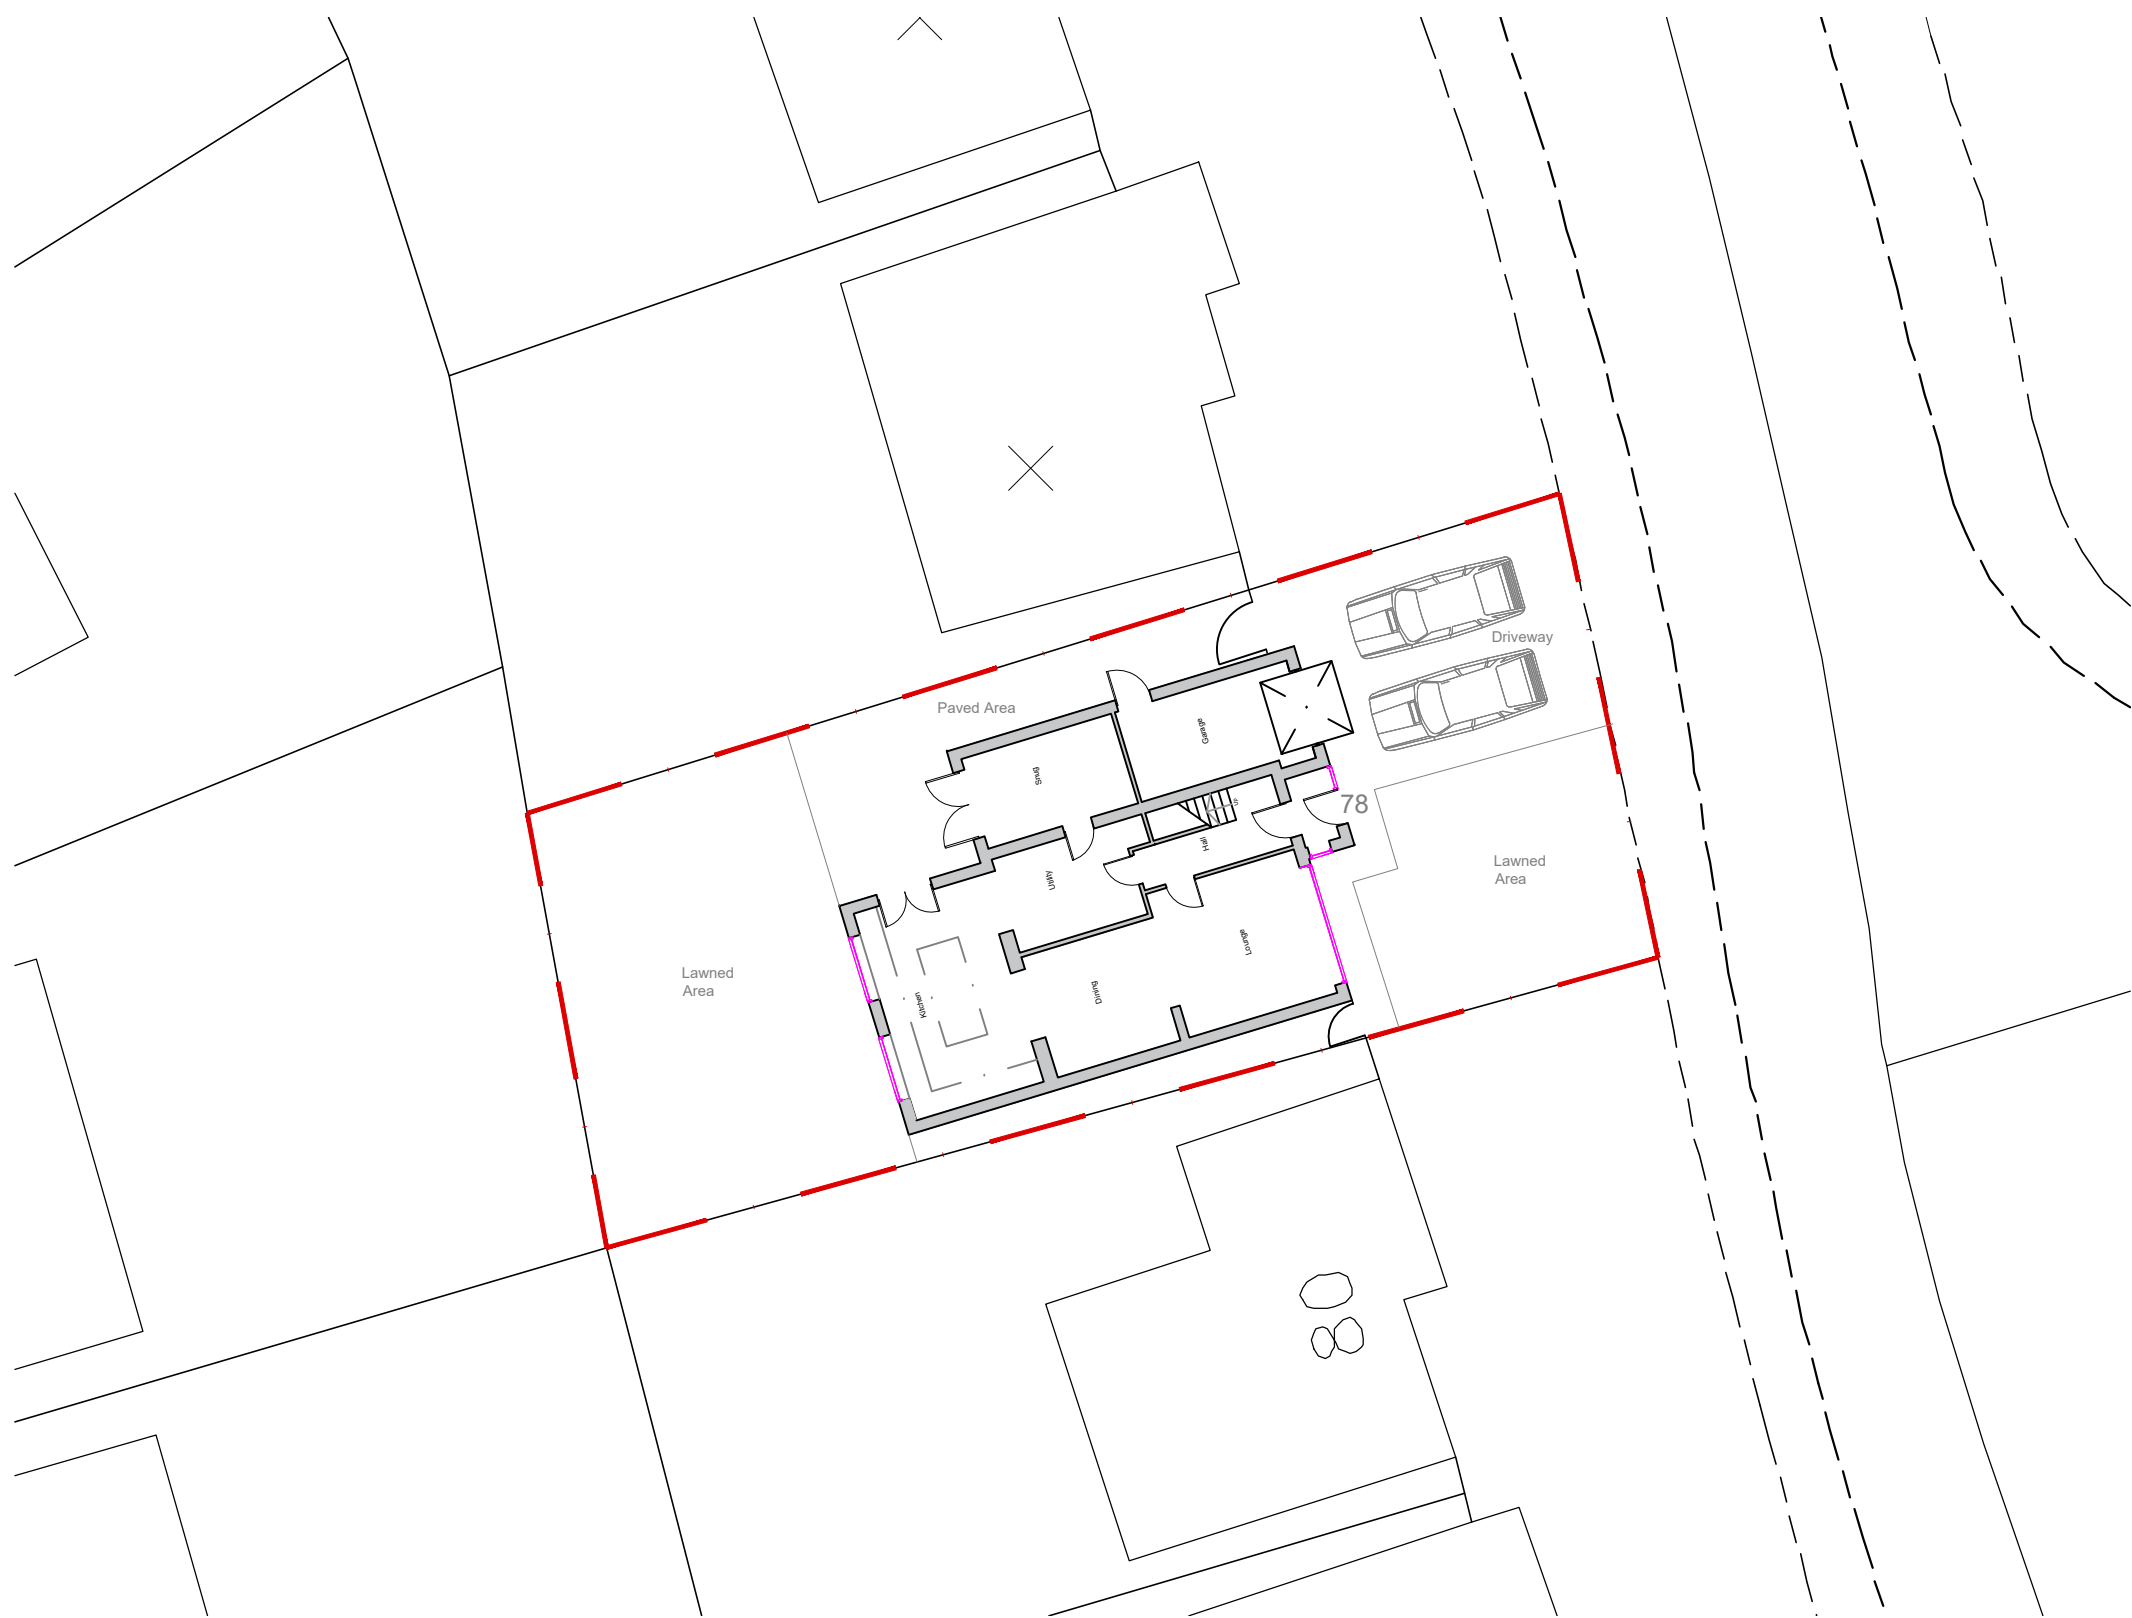

Existing Site Plan
Scale - 1:1200@A1