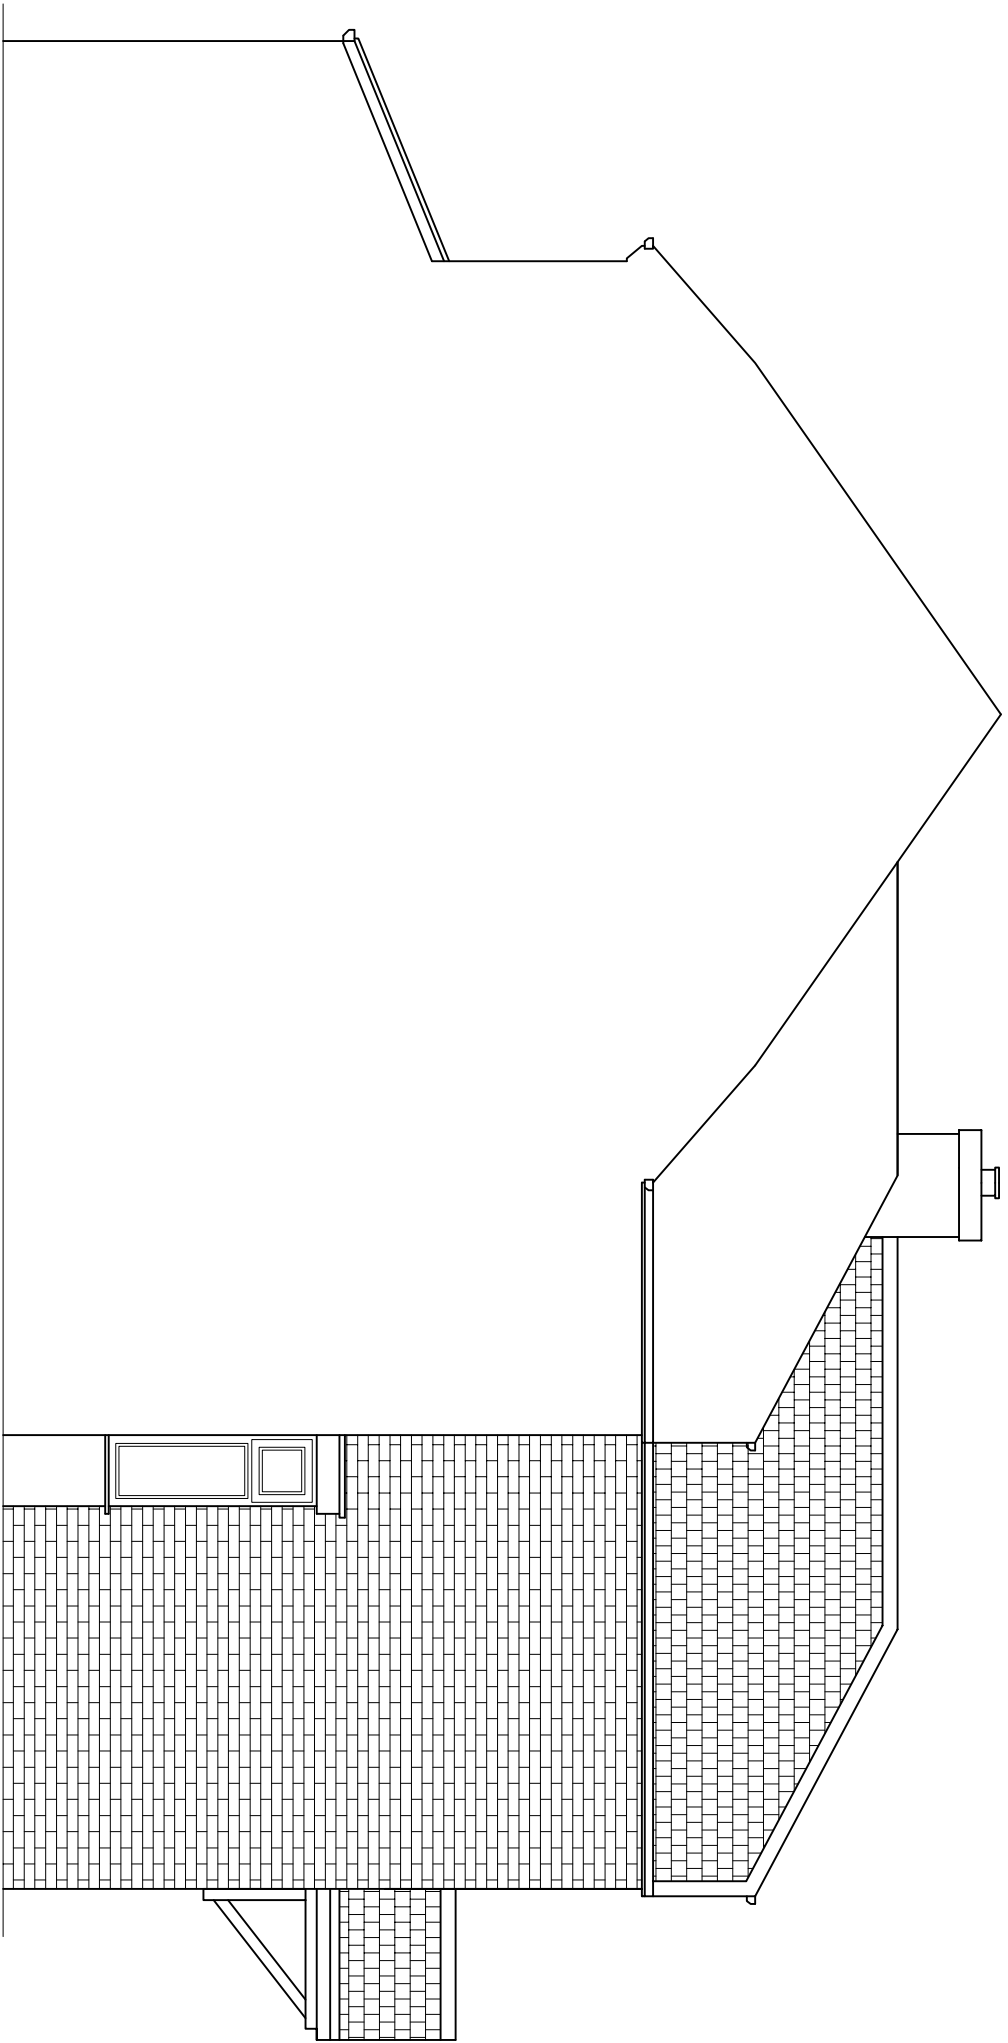
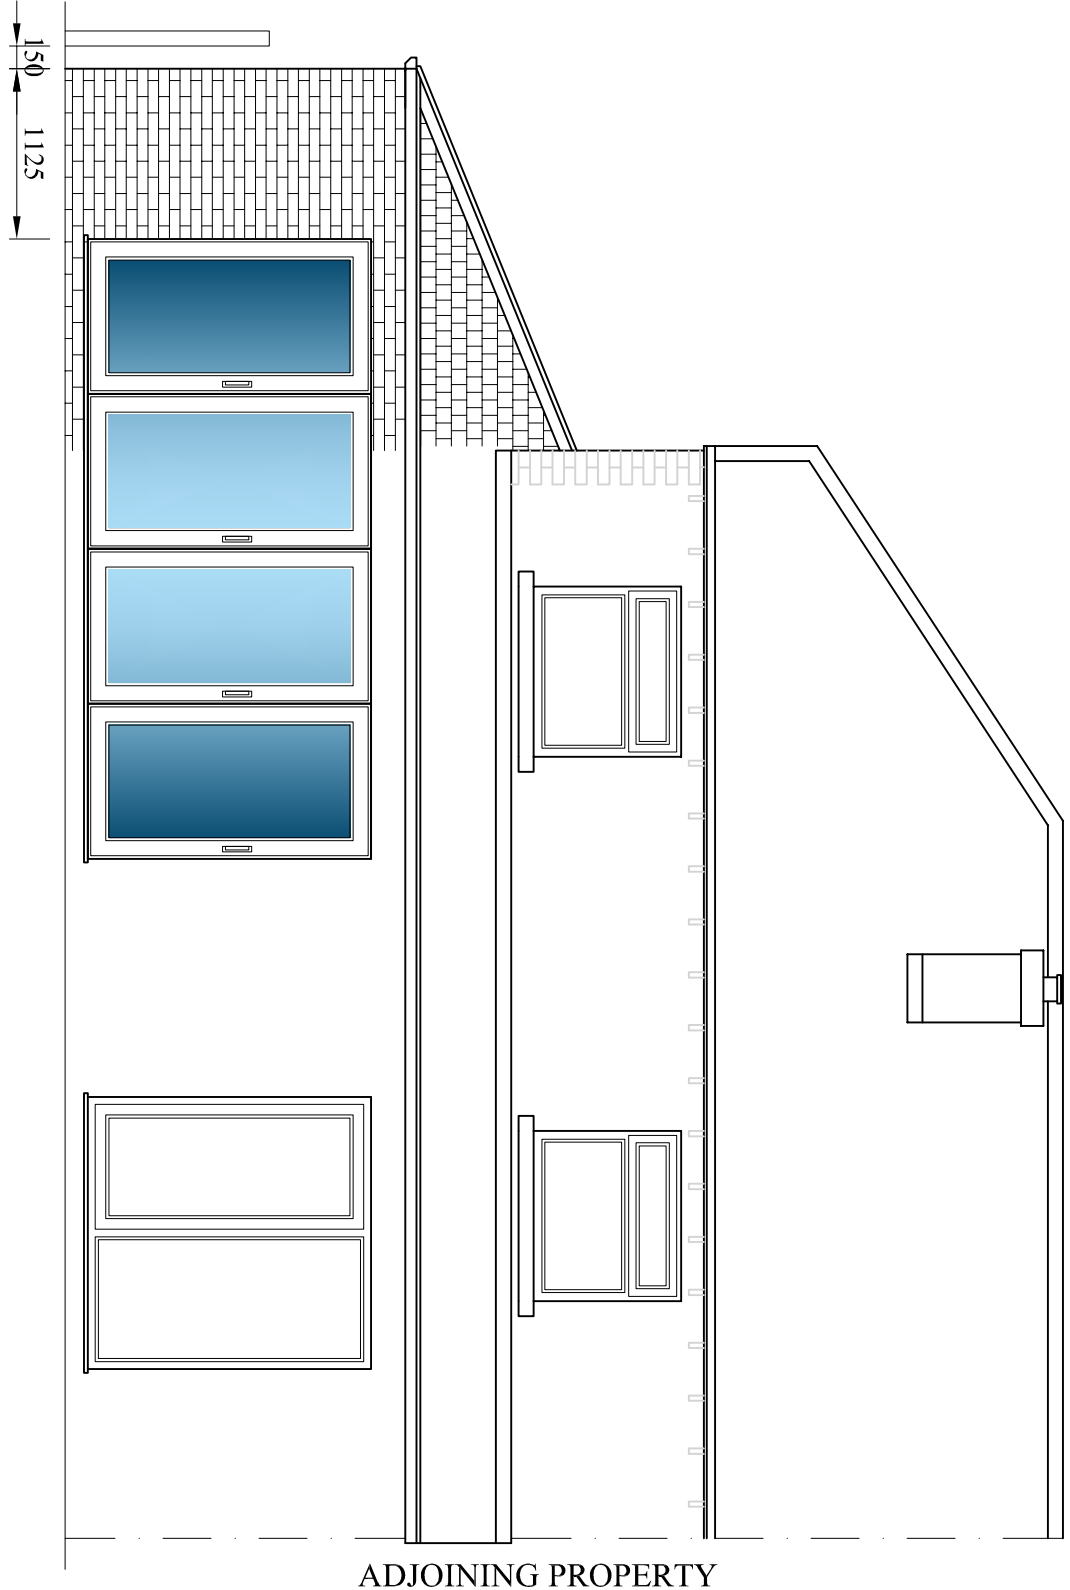
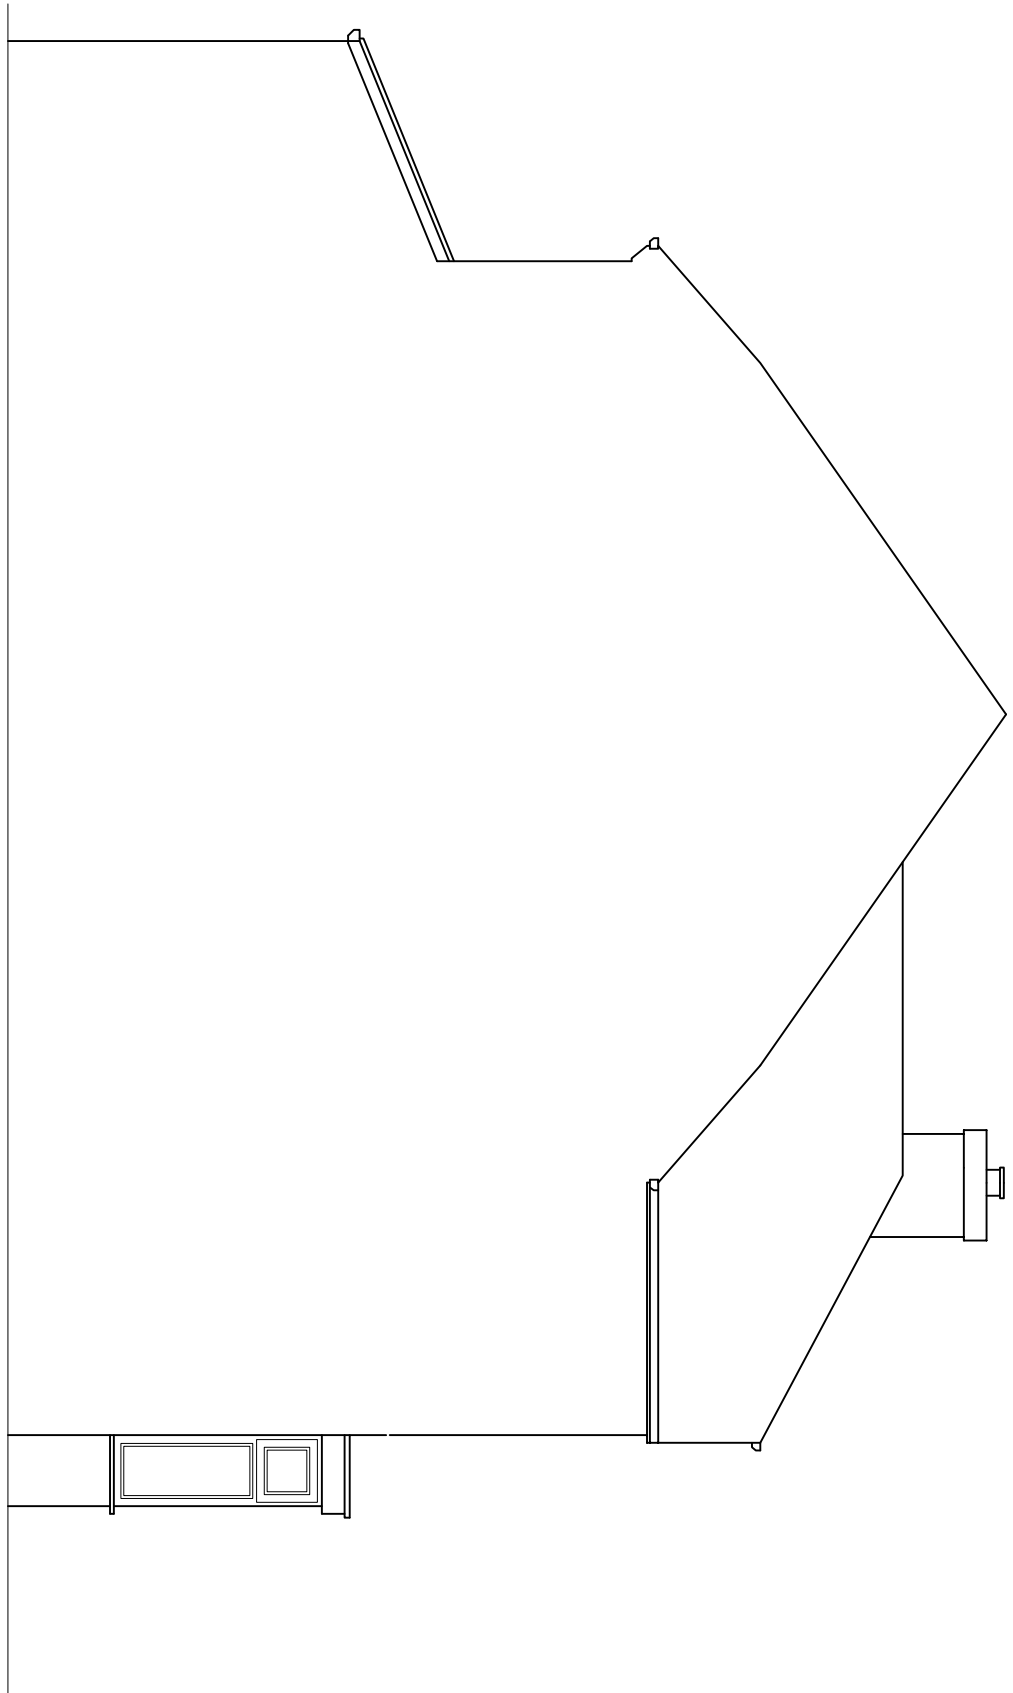
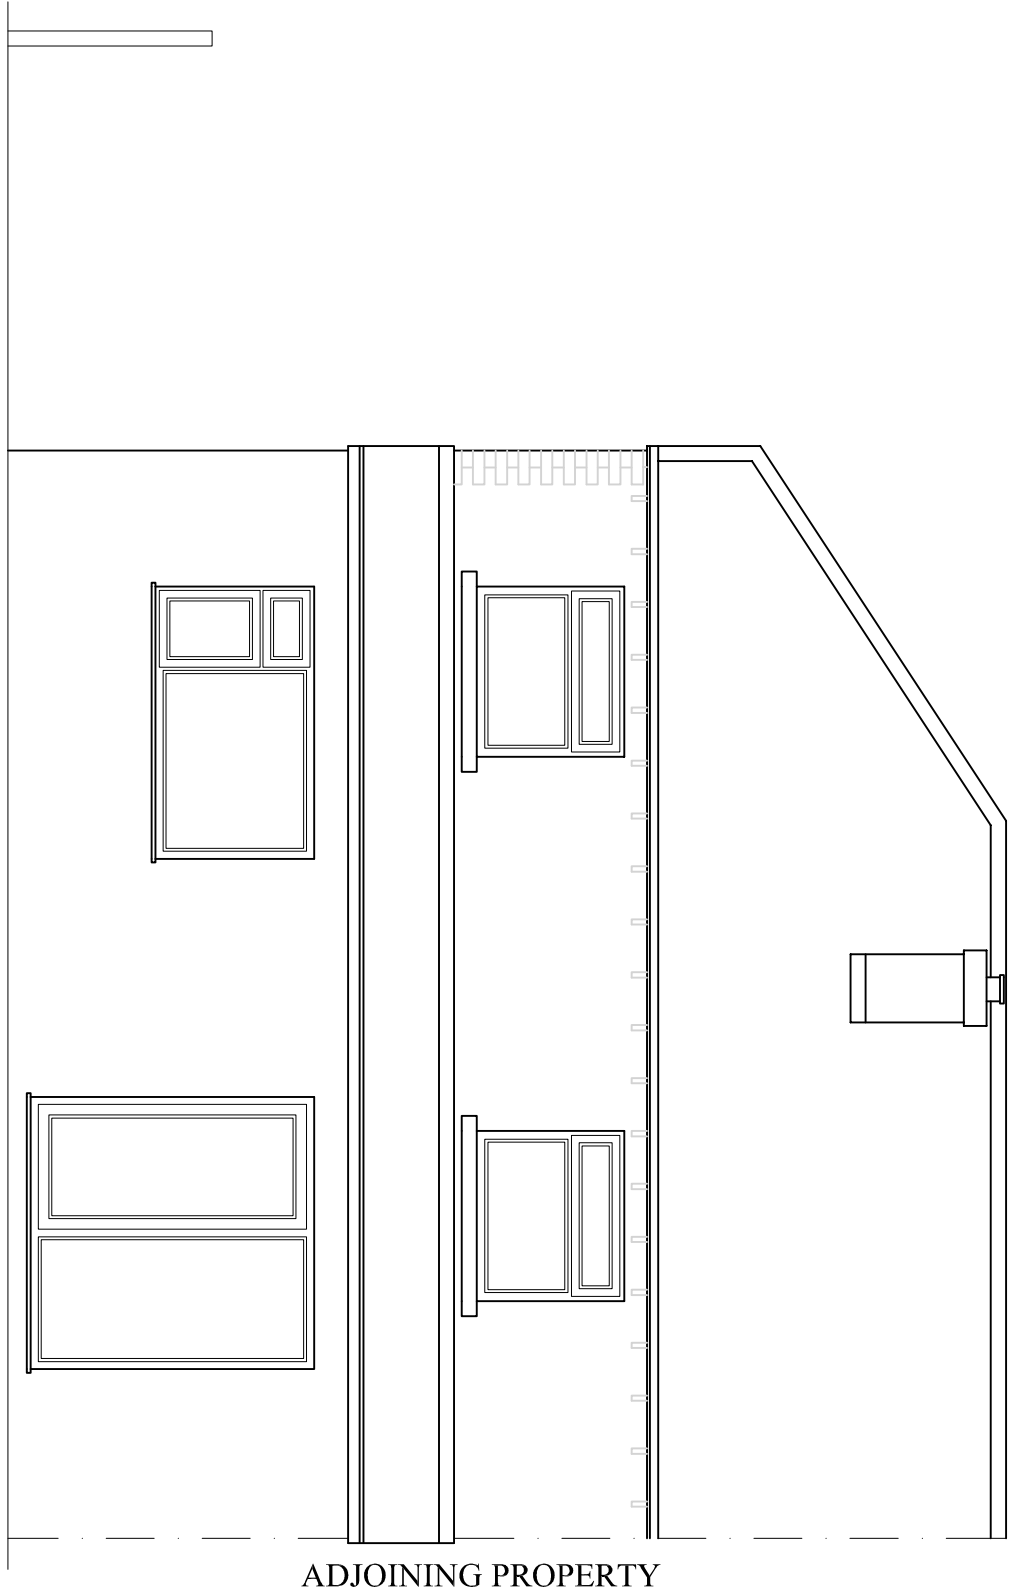


A		29/10/22	ISSUED FOR PLANNING APPROVAL	
DRAWING STATUS		PLANNING APPROVAL		
PROJECT		509 BURY OLD ROAD PRESTWICH		
TITLE		PROPOSED TWO STOREY FRONT EXTENSION AND SINGLE STOREY SIDE EXTENSION		
SCALE & SIZE		STATUS	DATE	
1:50 @ A1 UNO		PLANNING APP.	OCT. 22	
PROJECT No.		DRAWING No.	REV.	
BR-002		003	A	