


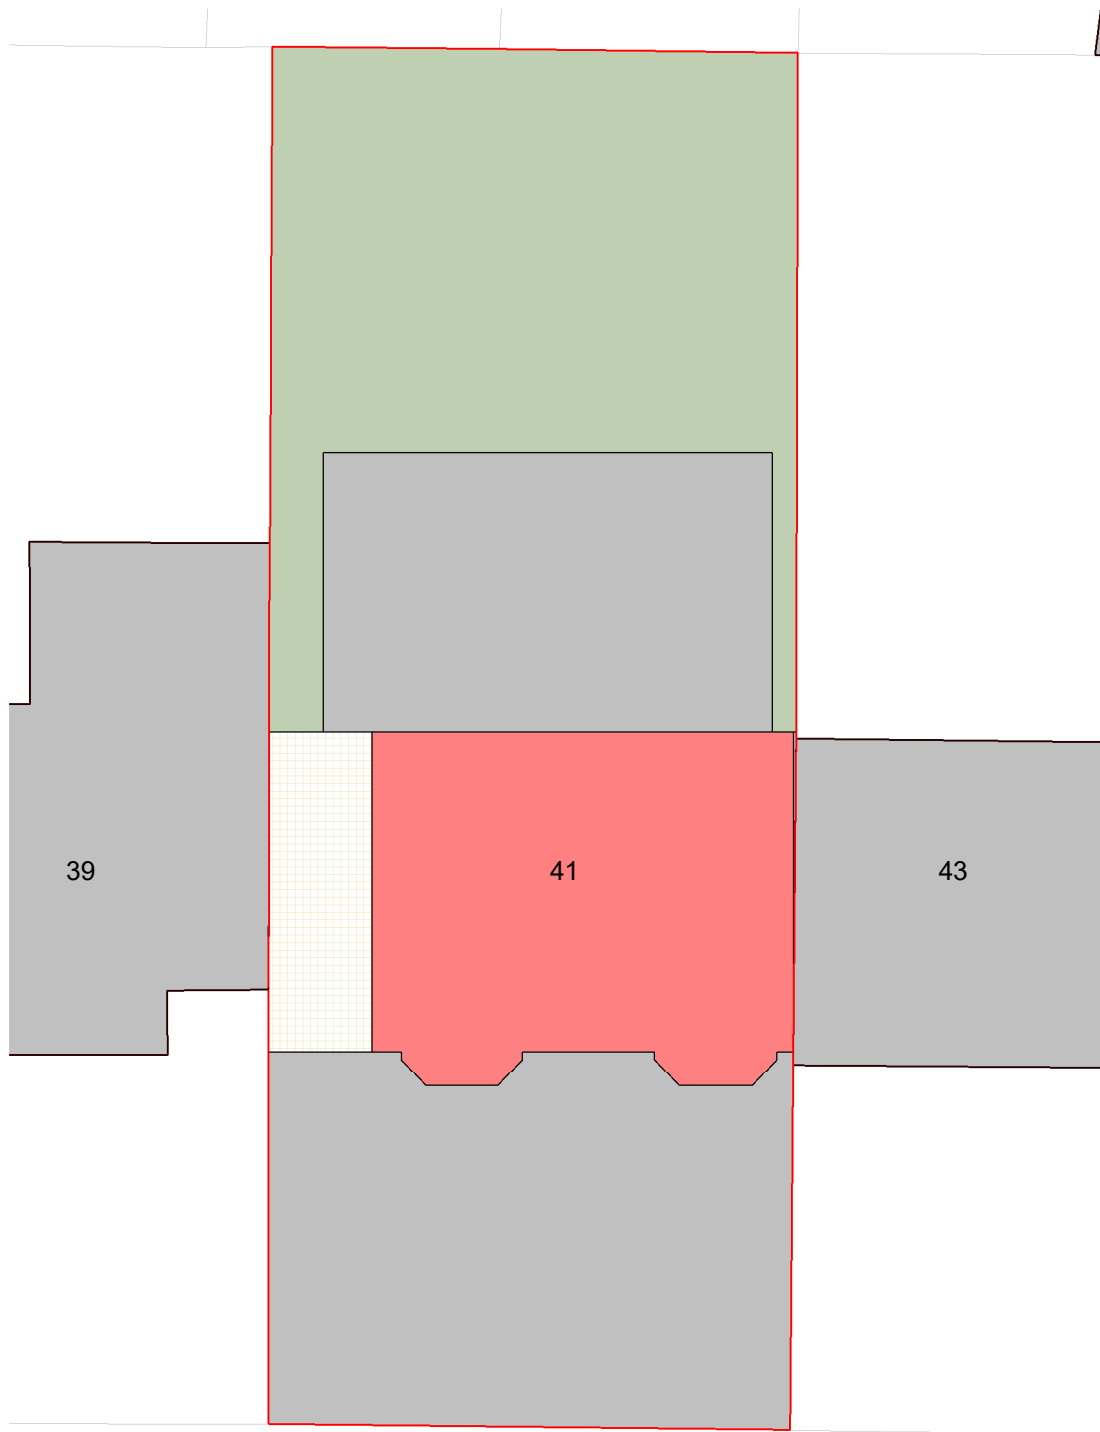


BROOKLANDS ROAD

1

Site - Existing

1 : 200

North

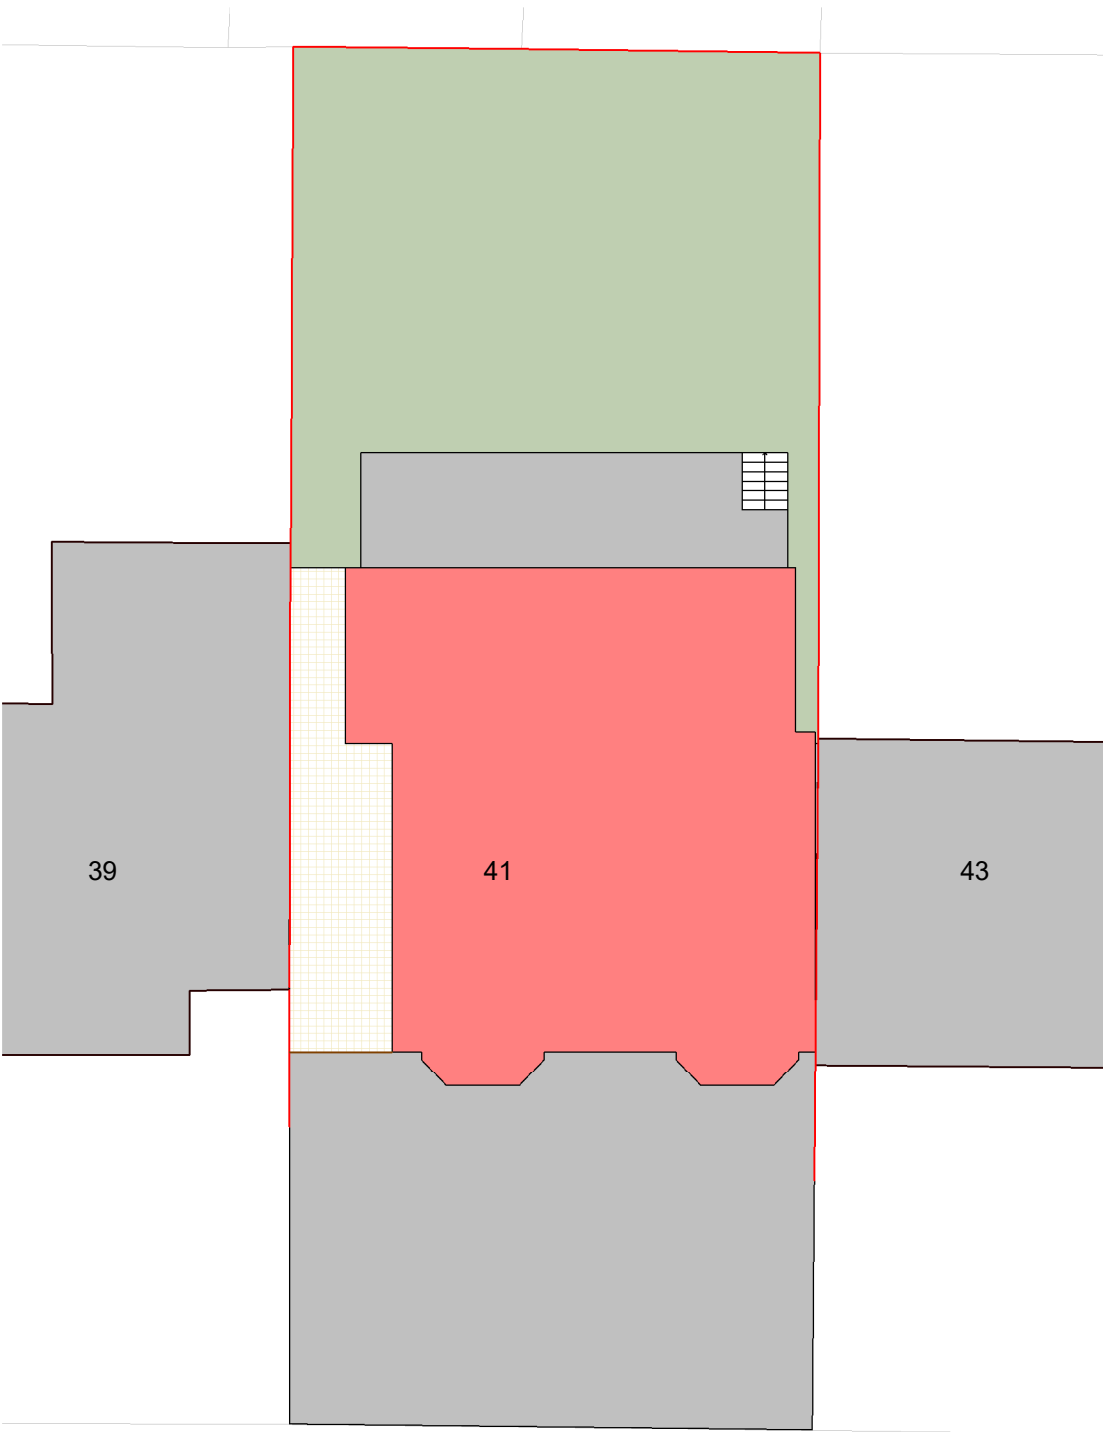

BROOKLANDS ROAD

2

Site - Proposed

1 : 200

North

Legend - Boundaries

Site Boundary

Site Ownership

Site Boundary determined using OS DATA

PROJECT	41 Brooklands Road	PROJECT NUMBER		DRAWING NUMBER		REV	No.	Description	Date	GOLD SKETCH S T U D I O S www.goldsketch.co.ukinfo@goldsketch.co.uk0161 792 9595 NOTES © COPYRIGHT : ALL RIGHTS RESERVED. THIS DRAWING MUST NOT BE REPRODUCED WITHOUT PRIOR WRITTEN CONSENT. DRAWING TO BE USED FOR THE STATUS INDICATED ONLY. ALL DIMENSIONS AND SETTING OUT SHALL BE CHECKED AND CONFIRMED ON SITE. ANY DISCREPANCIES TO BE REPORTED TO THE DESIGNER PRIOR TO THE COMMENCEMENT OF ANY WORK. ALL WORK AND MATERIALS TO BE IN ACCORDANCE WITH CURRENT STATUTORY LEGISLATION, RELEVANT CODES OF PRACTICE AND BRITISH STANDARDS. ALL DIMENSIONS ON THIS DRAWING ARE IN MILLIMETRES (UNLESS OTHERWISE STATED).
TITLE	Site - Existing and Proposed	GSS22128		005						
CLIENT	Owen	DRAWN BY	CHECKED BY	DATE	SCALE (@ A1)					
		CB	TP	20/12/2022	As indicated		STATUS	PLANNING		