

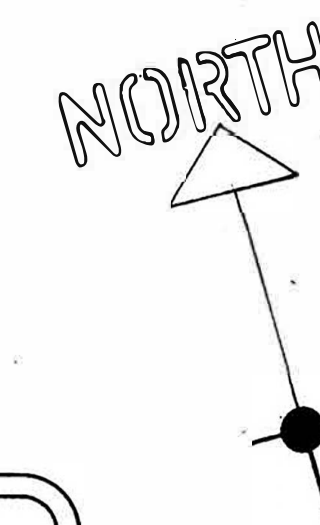


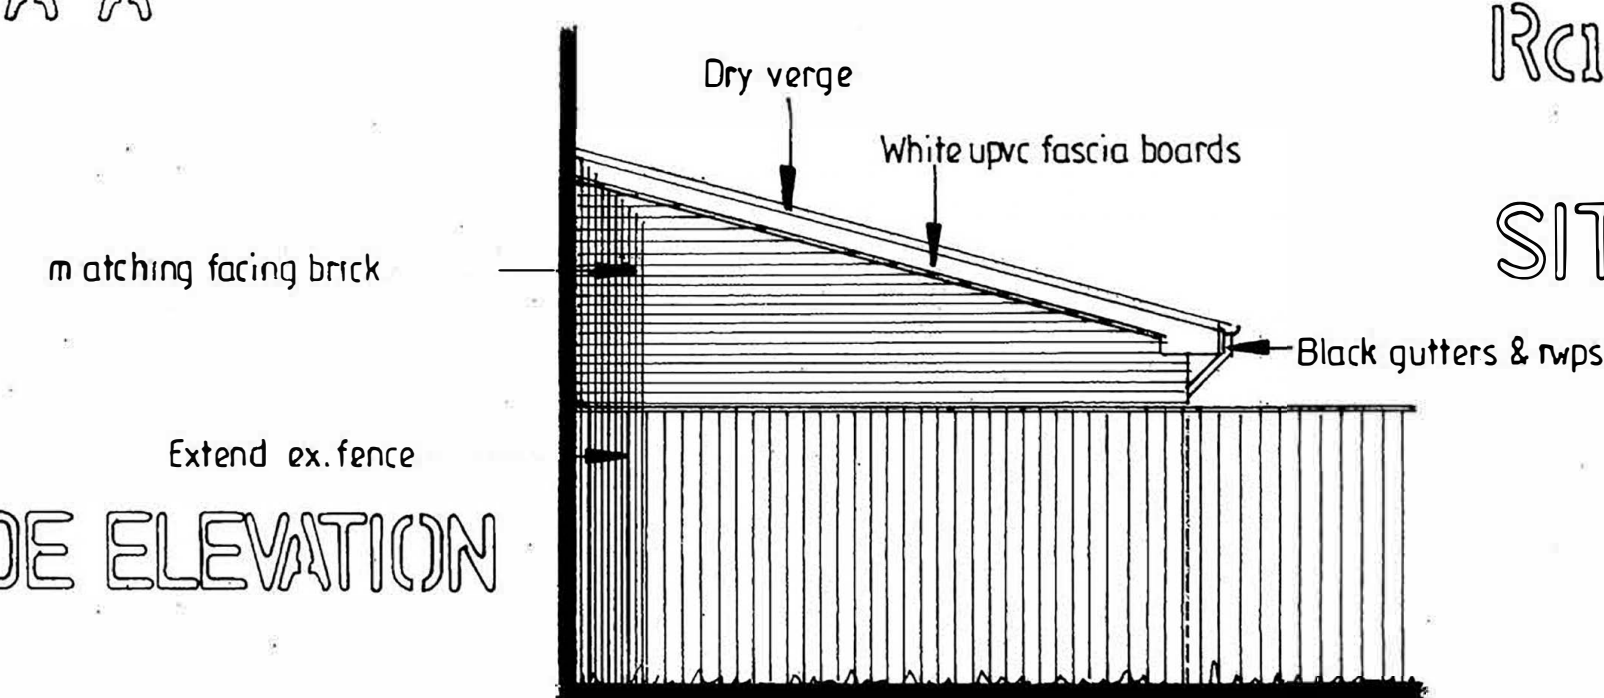

PROPOSED SINGLE STOREY EXTENSION TO REAR

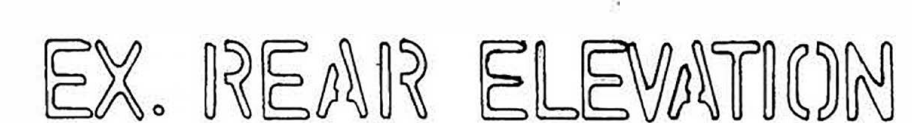

PROPOSED SINGLE
STOREY EXTENSION
TO REAR

FOR	MR ANTHONY McGUINNESS
AT	40 RADCLIFFE NEW ROAD WHITEFIELD M45 7GY



ADRIAN HUGHES
ARCHITECTURAL SERVICES

SCALE 1:50 1:200

DATE AUG 2023

DRAWING NO.
1/22/2023