



- OBSERVATION'S MADE @ TIME OF SURVEY LOCATED COMBINED F/W/SW BRANCH DRAINS TO REAR OF PROPERTY RUNNING TOWARDS N° 35 INC AN INSPECTION CHAMBER (IC) PROVIDING ACCESS IN FRONT OF THE KITCHEN WINDOW ON REAR ETC

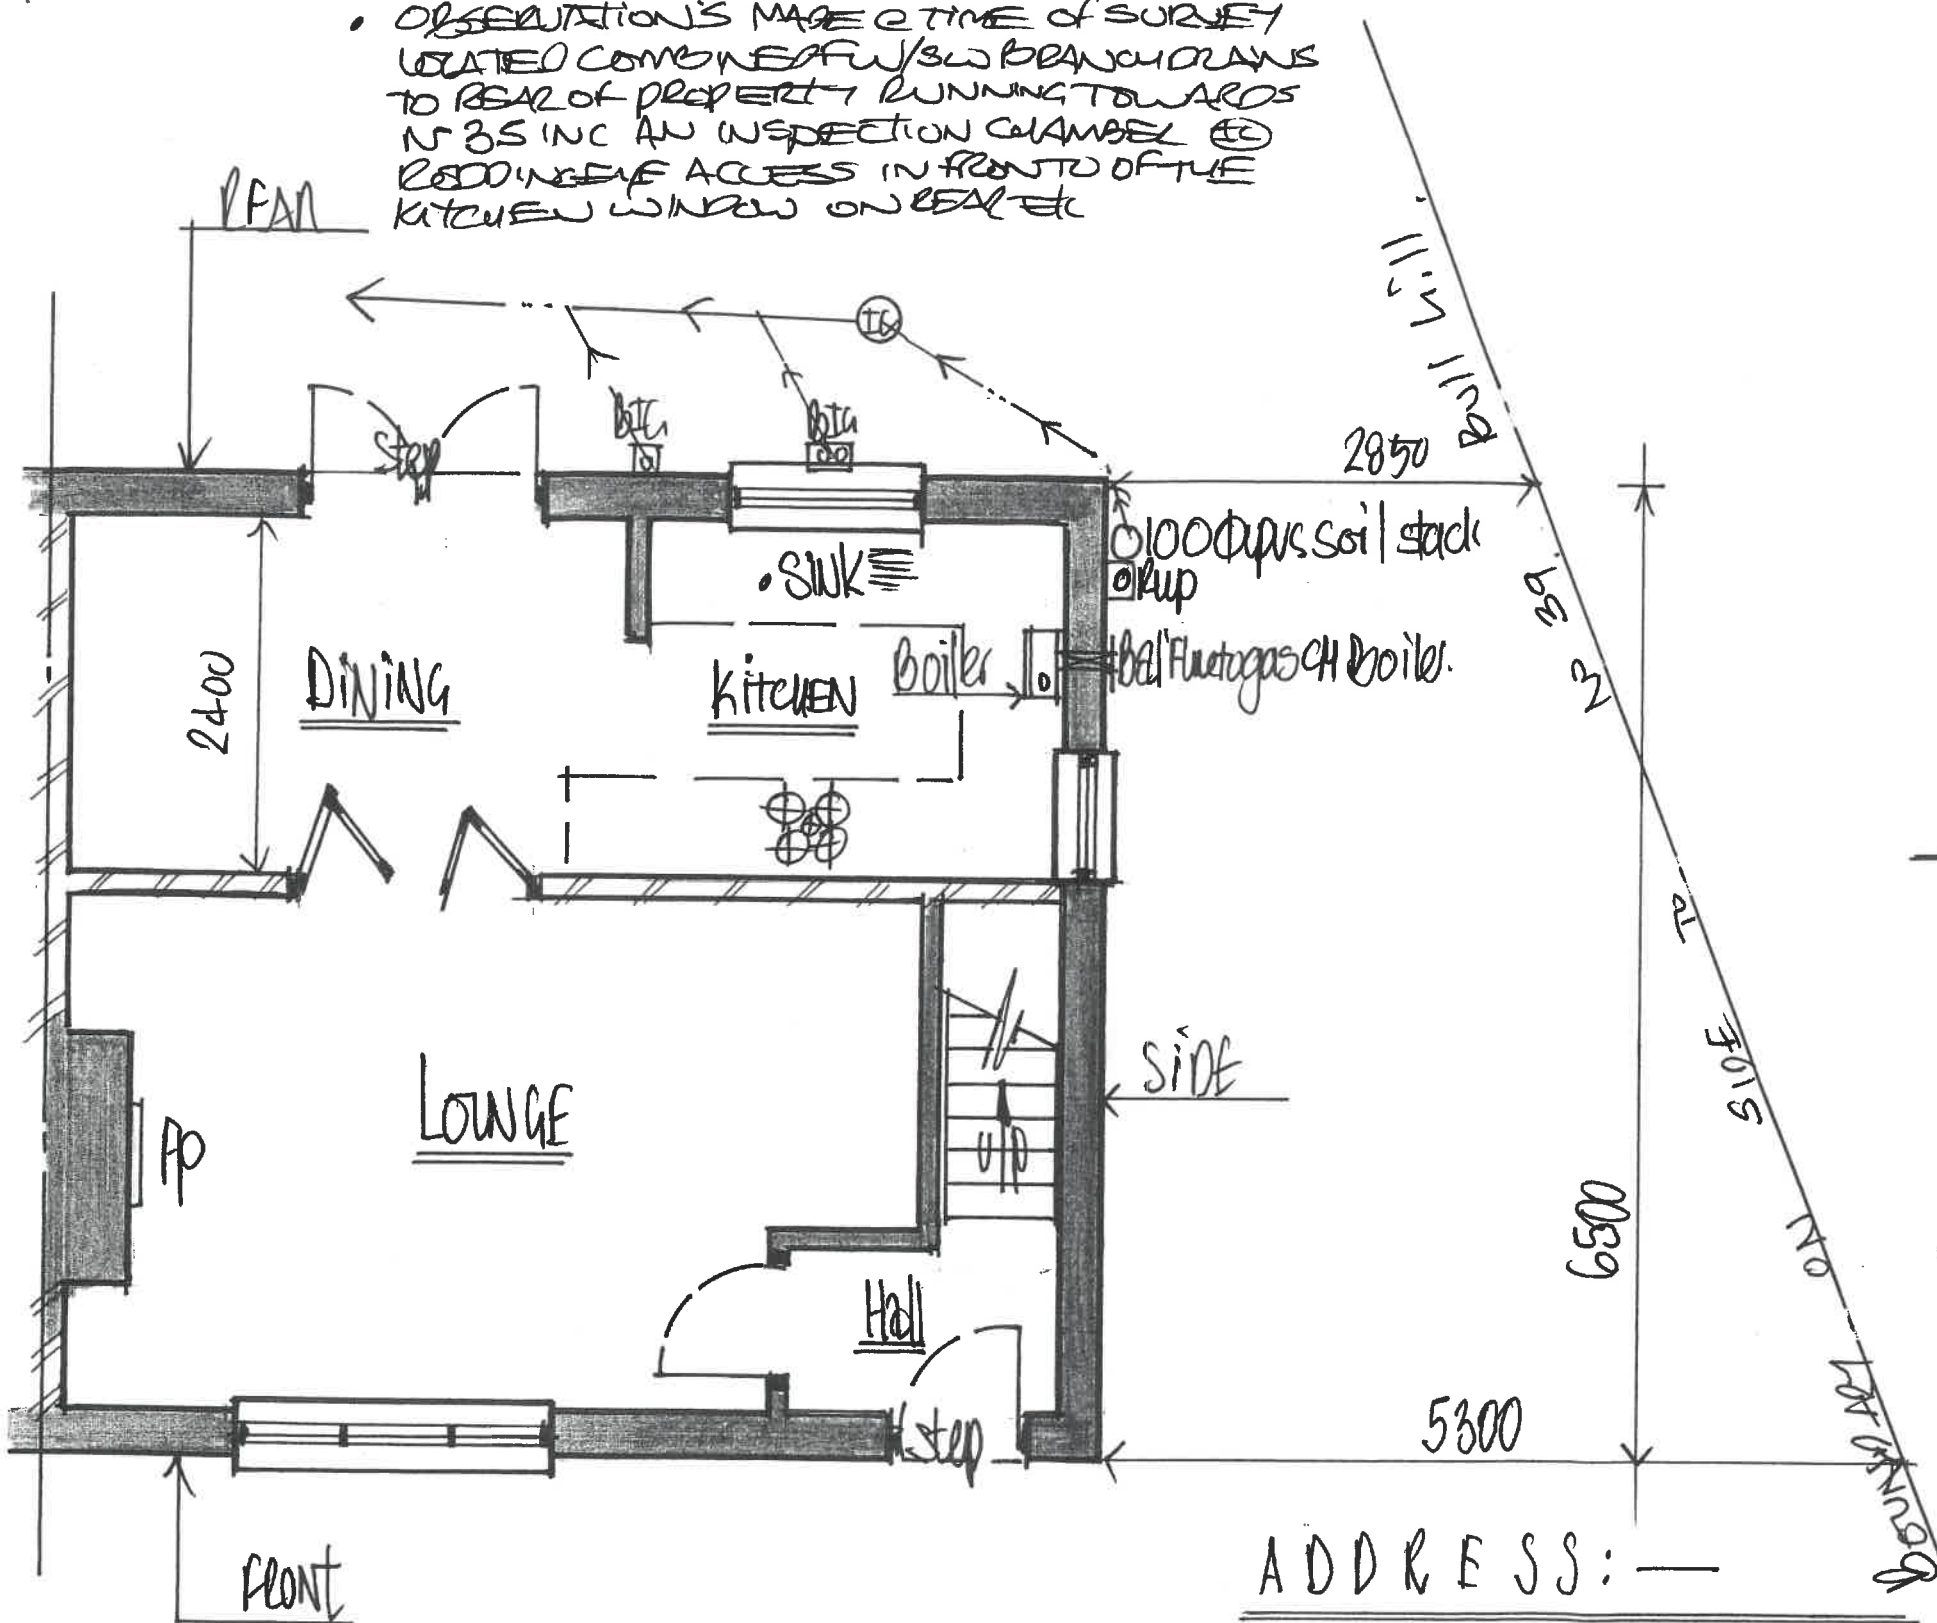

ADDRESS: —
 N° 37 Bull-Hill Crescent,
 Outwood,
 Radcliffe, M26 1PR,
 Manchester.

1:50 EXISTING "GROUND FLOOR" PLAN.

JAN 2022

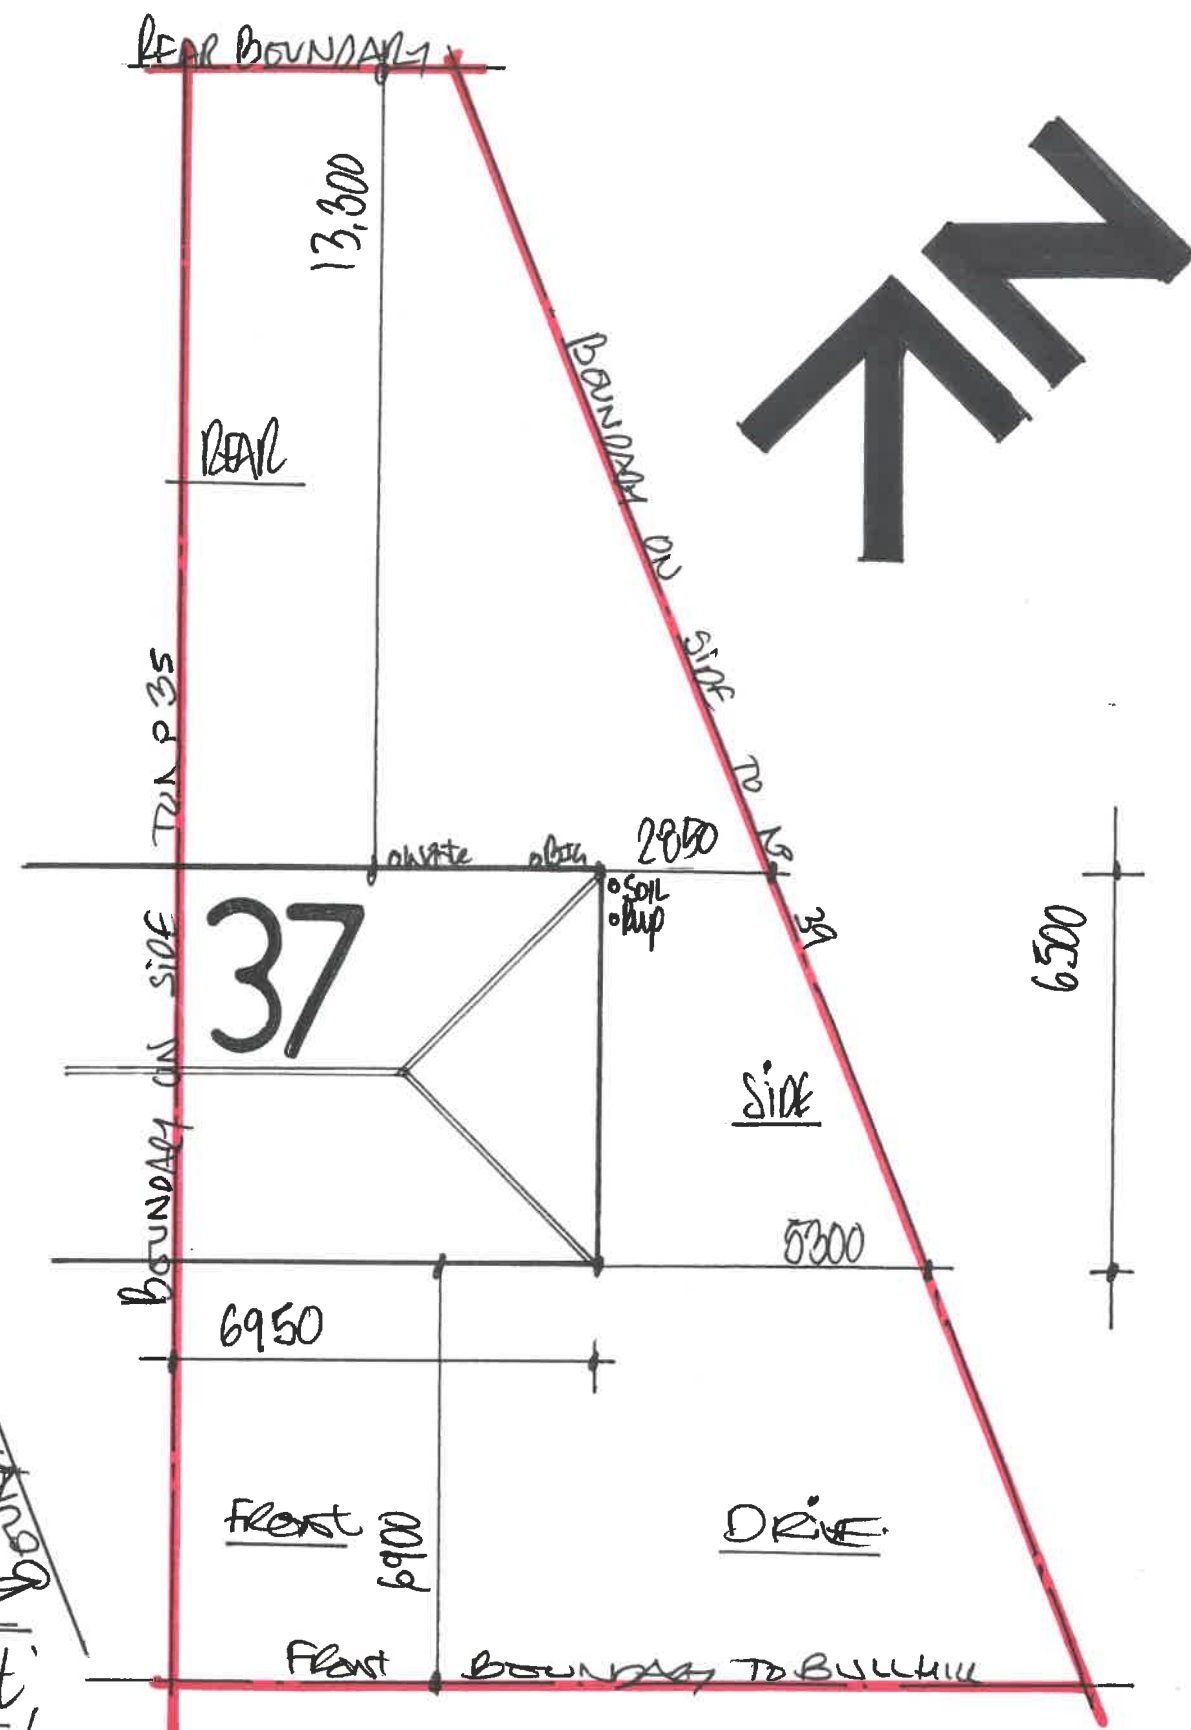

1:125 EXISTING - BLOCK - PLAN

DRG N° 1