


- do not scale dimensions from this drawing
- all dimensions to be checked on-site and discrepancies to be reported to the architects

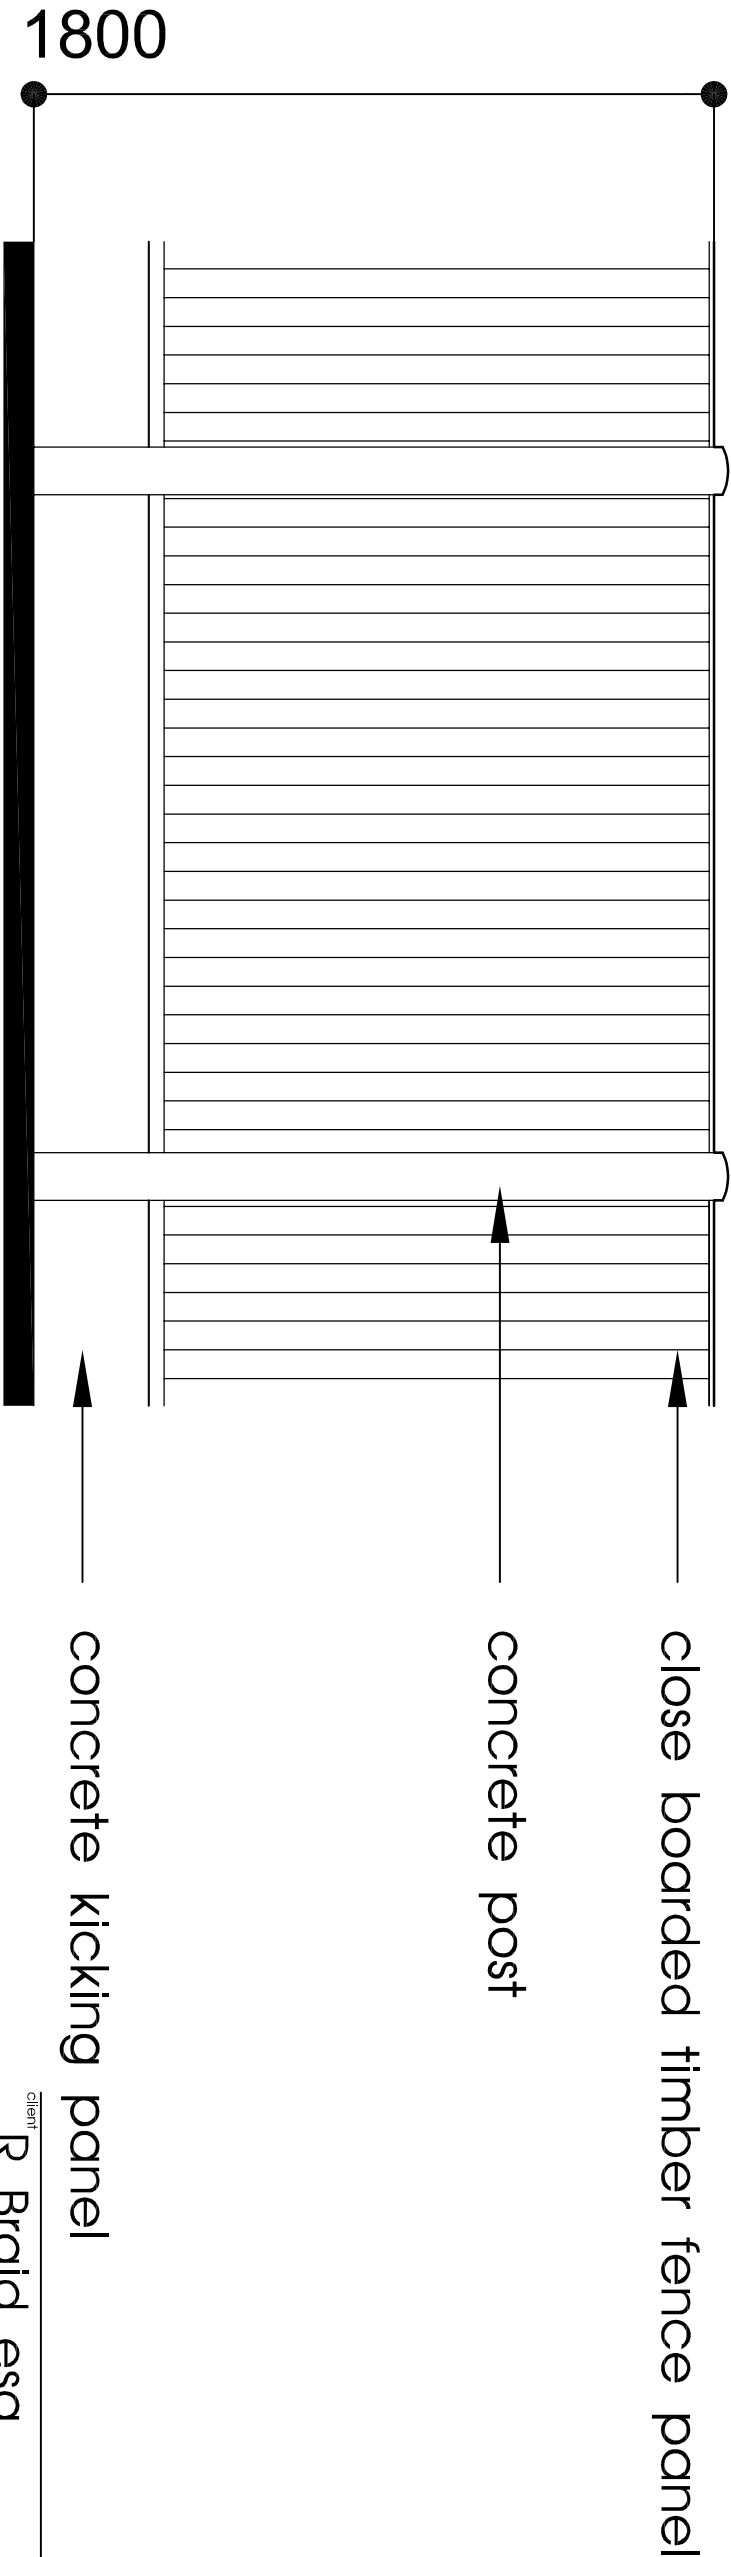

1800mm tall
Close Boarded Timber Fence
scale 1:20

client
R Braid esq.

project
Proposed Extension
64 Whittaker Lane, Prestwich,
Manchester, M25 1ET

title
Fence Detail

drawing number
1238:04

scale	date
1:20 A3	July 23
drawn by SB	status

fisk
& associates
architects

20 chorley road, swinton, manchester, m27 5qj
t - 0161 793 5300 e - info@rcafisk.co.uk

