




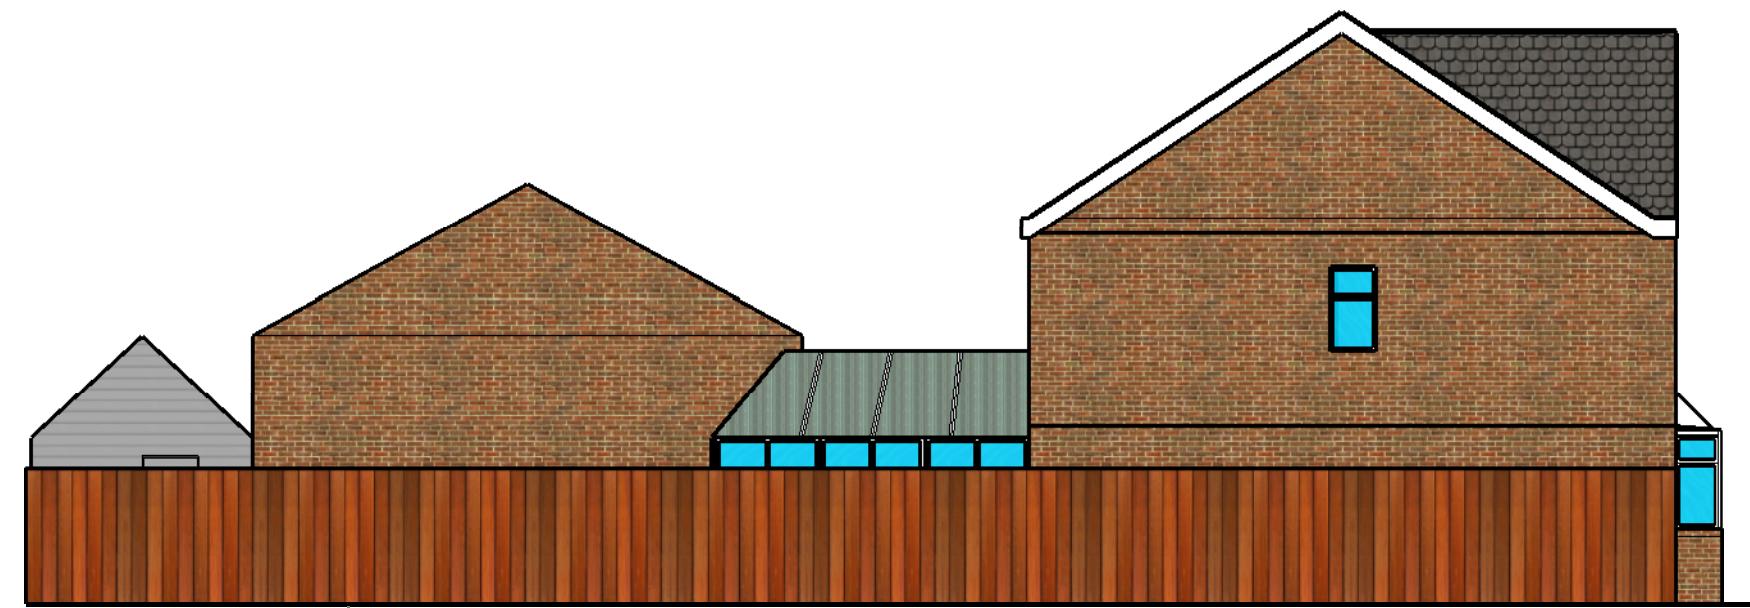

-
ELE ELEVATION - SIDE VIEW
EXISTING 1:100 IN A3

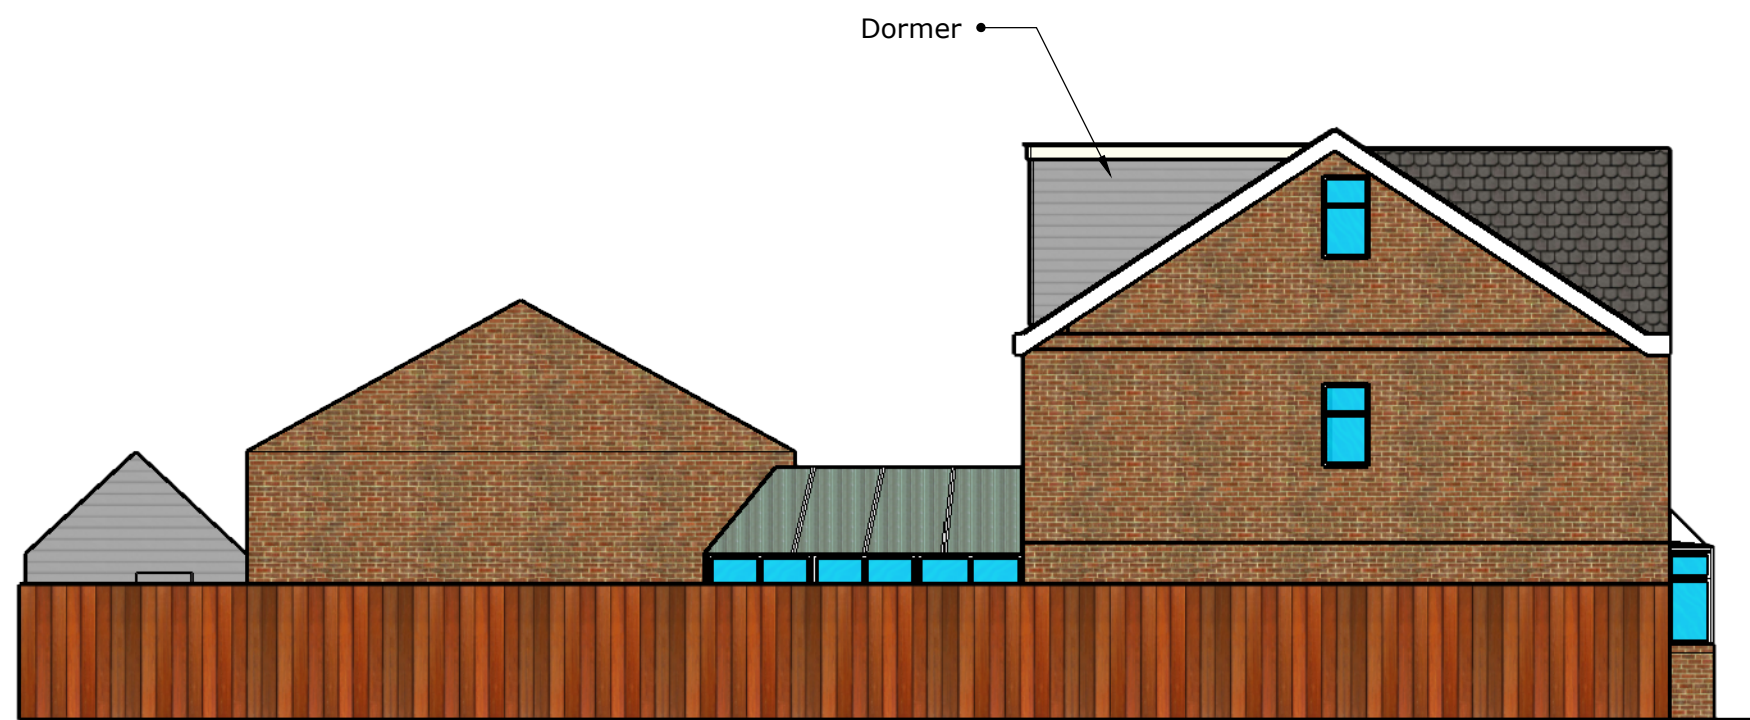

-
ELE ELEVATION - SIDE VIEW
PROPOSED 1:100 IN A3

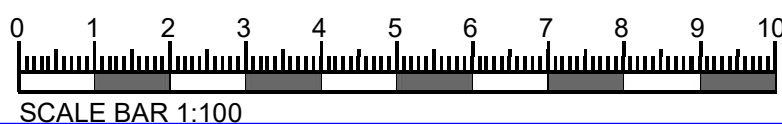

-
ELE ELEVATION - BACK
EXISTING 1:100 IN A3



-
ELE ELEVATION - BACK
PROPOSED 1:100 IN A3

Note :

Legend :

- Remark :
- 1.) NO unauthorized copying / reproduction permitted without expressed written permission.
 - 2.) The contractor shall check all dimensions and level on site before commencement of work.
 - 3.) No dimension to be scaled off this drawing.

Project :
4 Astbury Cl, Bury
BL9 9GD
Title :
ELEVATION

Design : Gary
Drawn : gw Check By : -
Scale : As Shown

15	-	-
14	-	-
13	-	-
12	-	-
11	-	-
10	-	-
09	-	-
08	-	-
07	-	-
06	-	-
05	-	-
04	-	-
03	-	-
02	-	-
01	-	-
rev	date	description

Revision / Version
Dwg No. : DL-P004
Job No. : 240202

