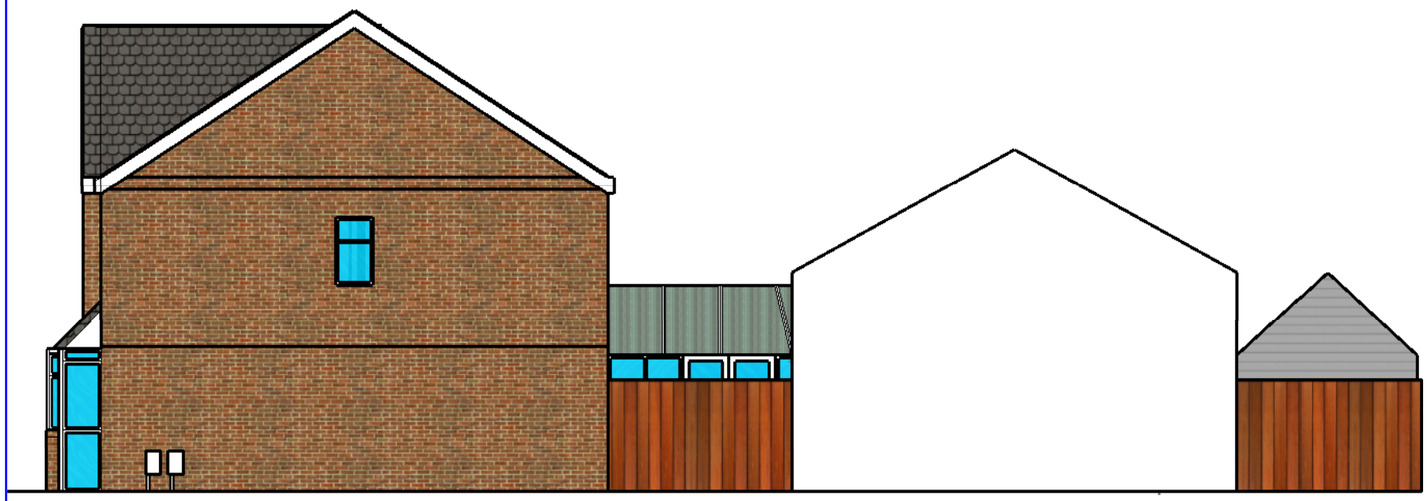

- / ELE — ELEVATION - SIDE VIEW — EXISTING — 1:100 IN A3

- / ELE — ELEVATION - FRONT — EXISTING — 1:100 IN A3

SCALE BAR 1:100

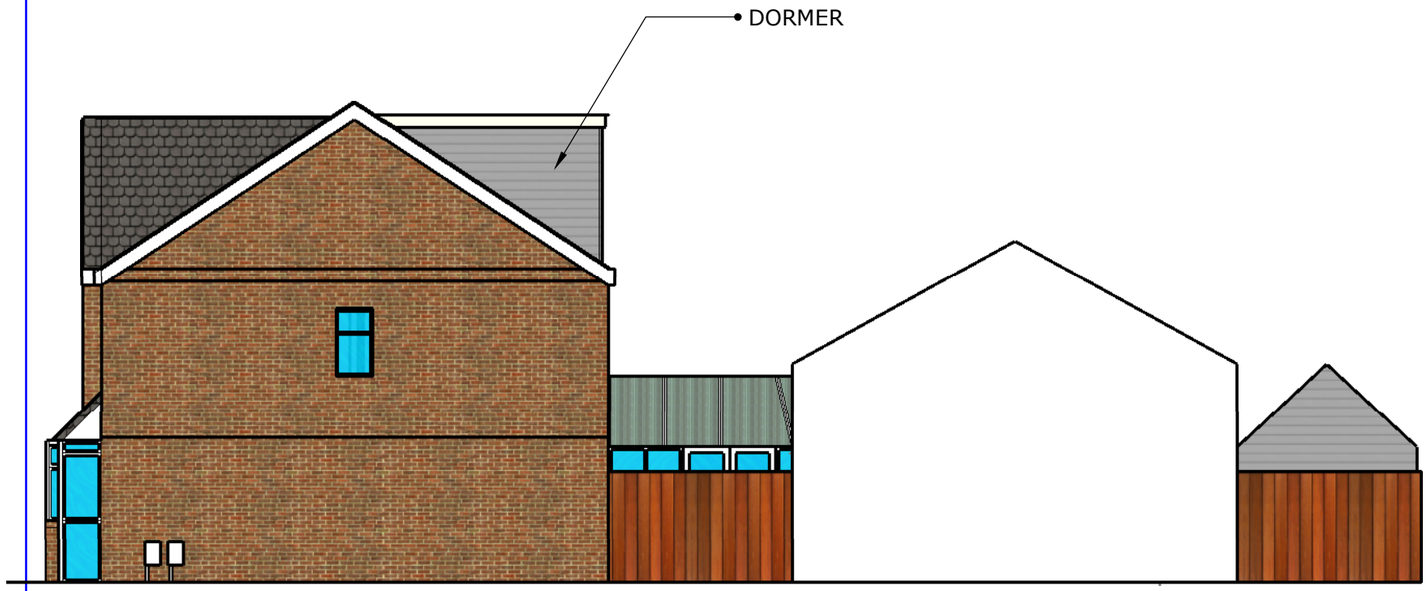

- / ELE — ELEVATION - SIDE VIEW — PROPOSED — 1:100 IN A3

- / ELE — ELEVATION - FRONT — PROPOSED — 1:100 IN A3

Note :

Legend :

Remark :

1.) NO unauthorized copying / reproduction permitted without expressed written permission.
2.) The contractor shall check all dimensions and level on site before commencement of work.
3.) No dimension to be scaled off this drawing.

Project :
4 Astbury Cl, Bury
BL9 9GD

Title :
ELEVATION

Design : Gary
Drawn : gw | Check By : -
Scale : As Shown

rev	date	description
15	-	-
14	-	-
13	-	-
12	-	-
11	-	-
10	-	-
09	-	-
08	-	-
07	-	-
06	-	-
05	-	-
04	-	-
03	-	-
02	-	-
01	-	-

Revision / Version

Dwg No. : BL-P003
Job No. : 240202

GW 設計工作室有限公司 GARYWONG WORKSHOP LIMITED