



45 Ajax Drive, Bury, BL9 8EF PR7 5AL

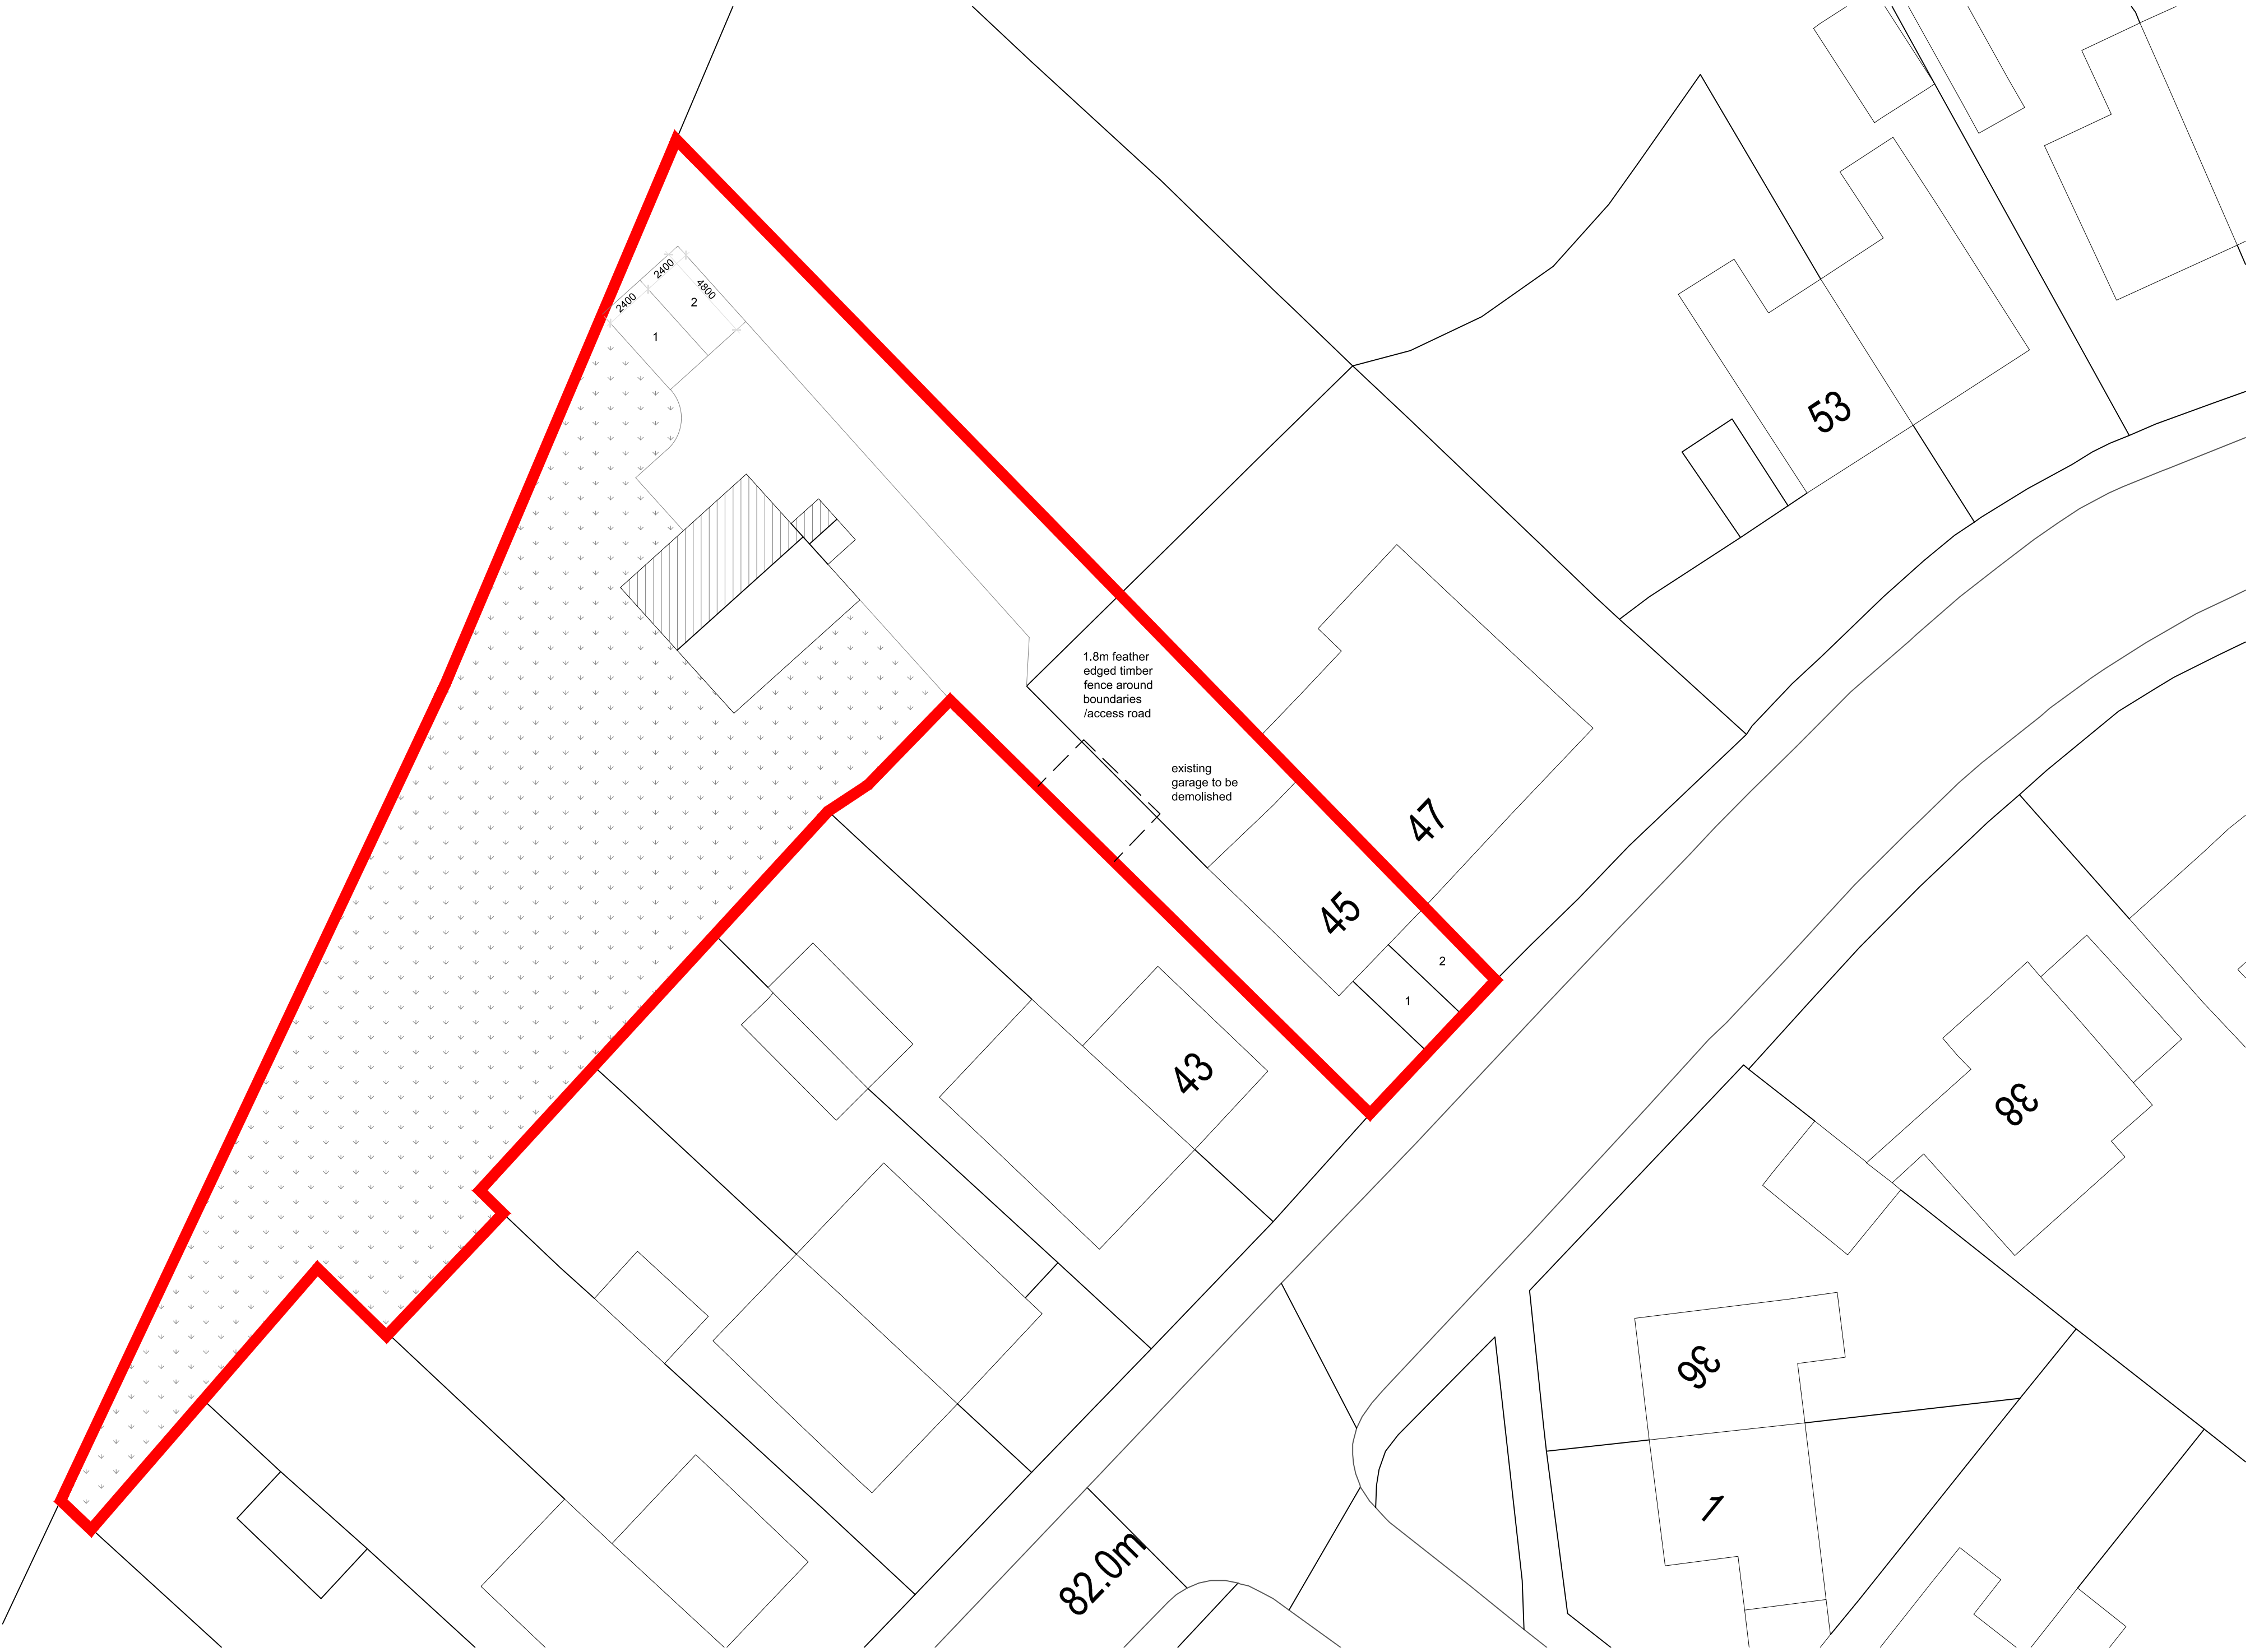


Proposed Site Plan 1:500




Site Location Plan - 1:1250

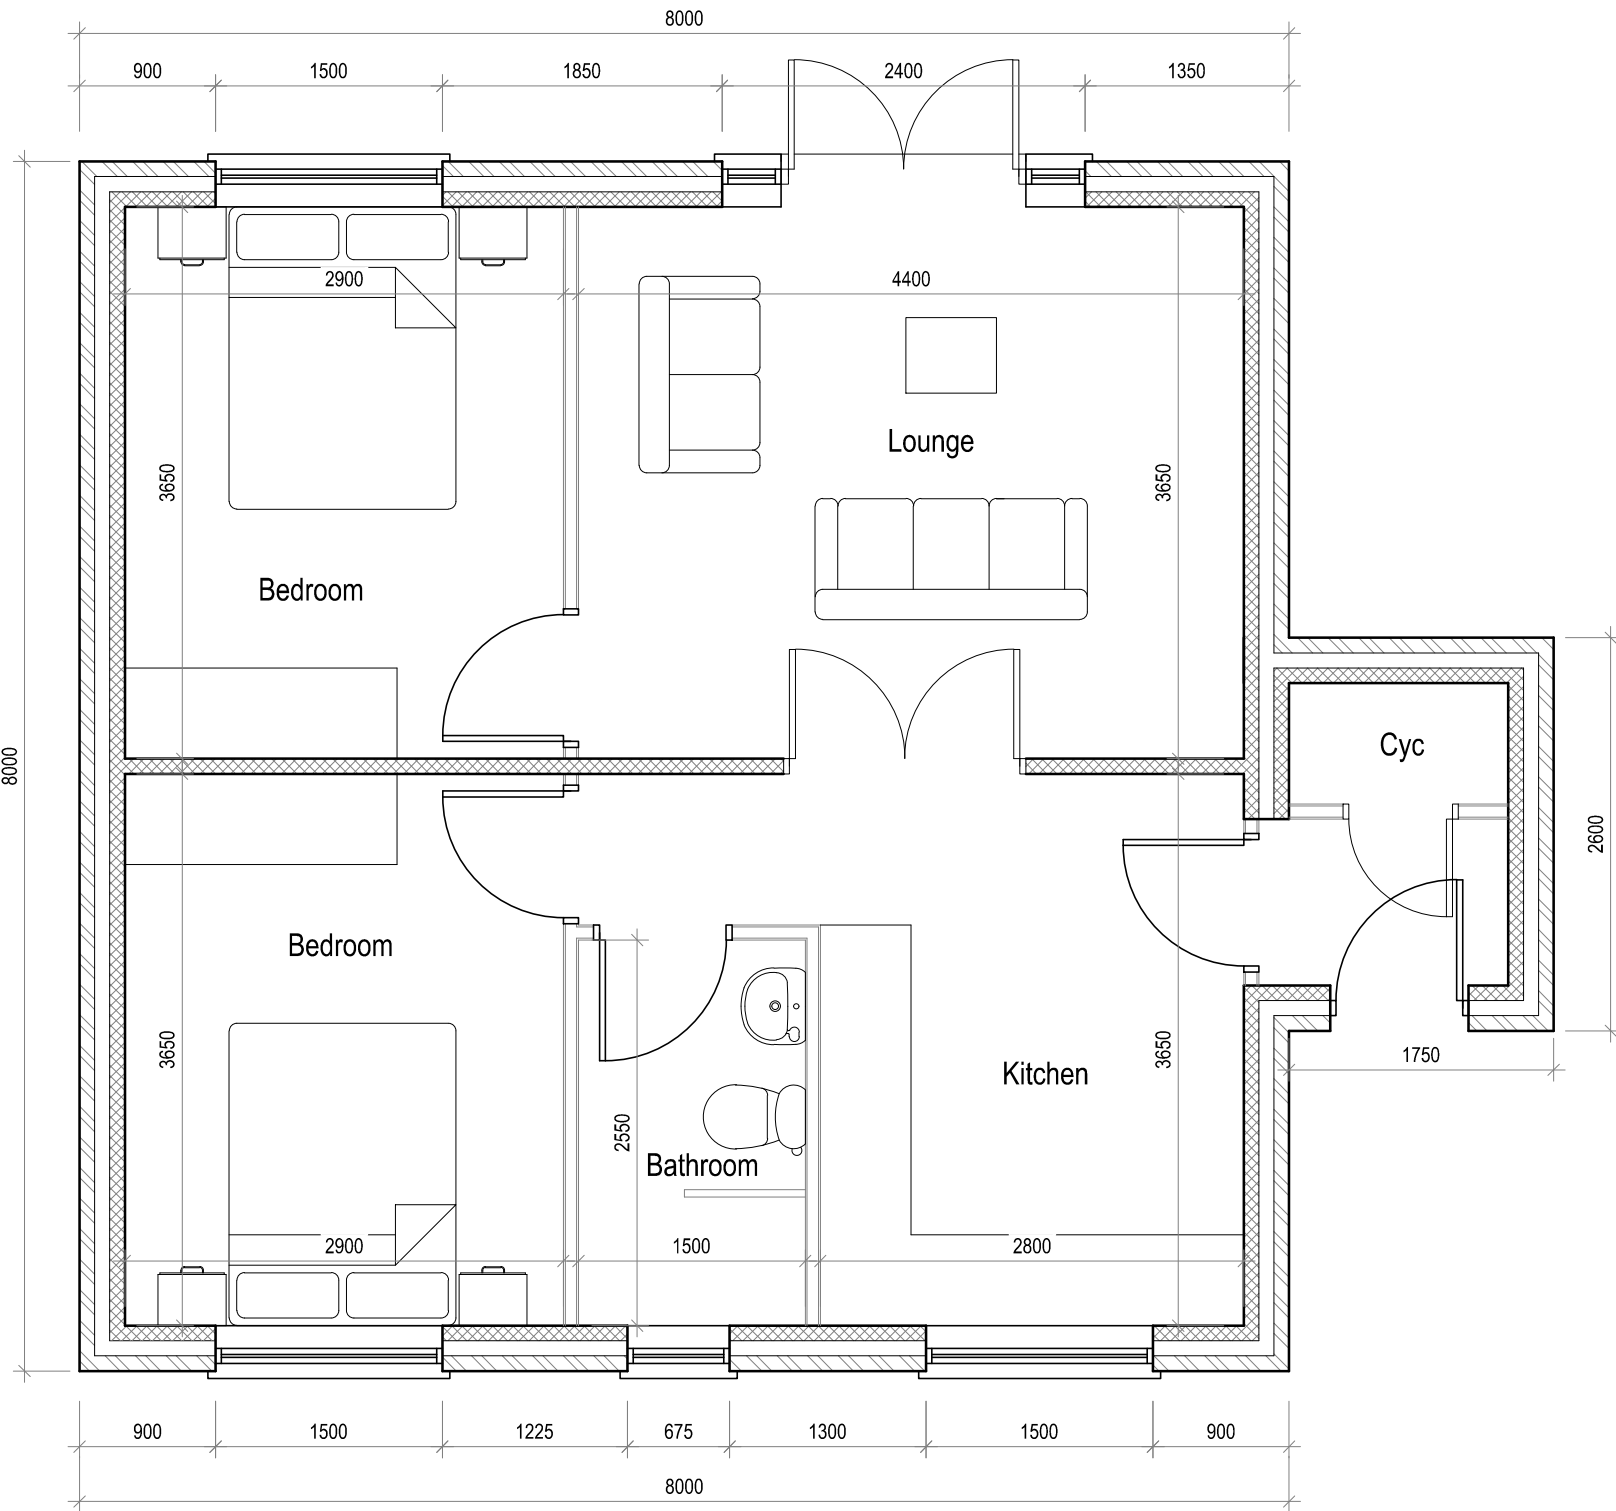


Proposed Ground Floor Plan

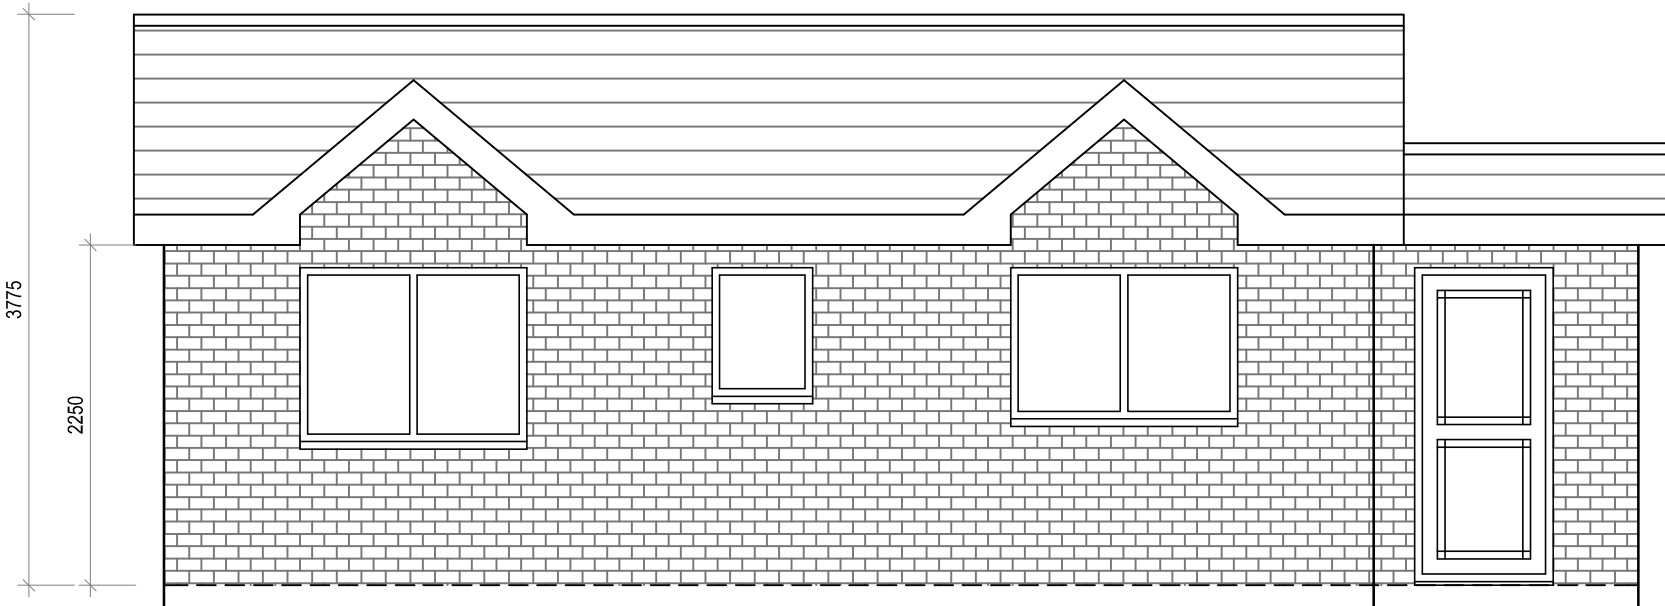


Proposed Front Elevation

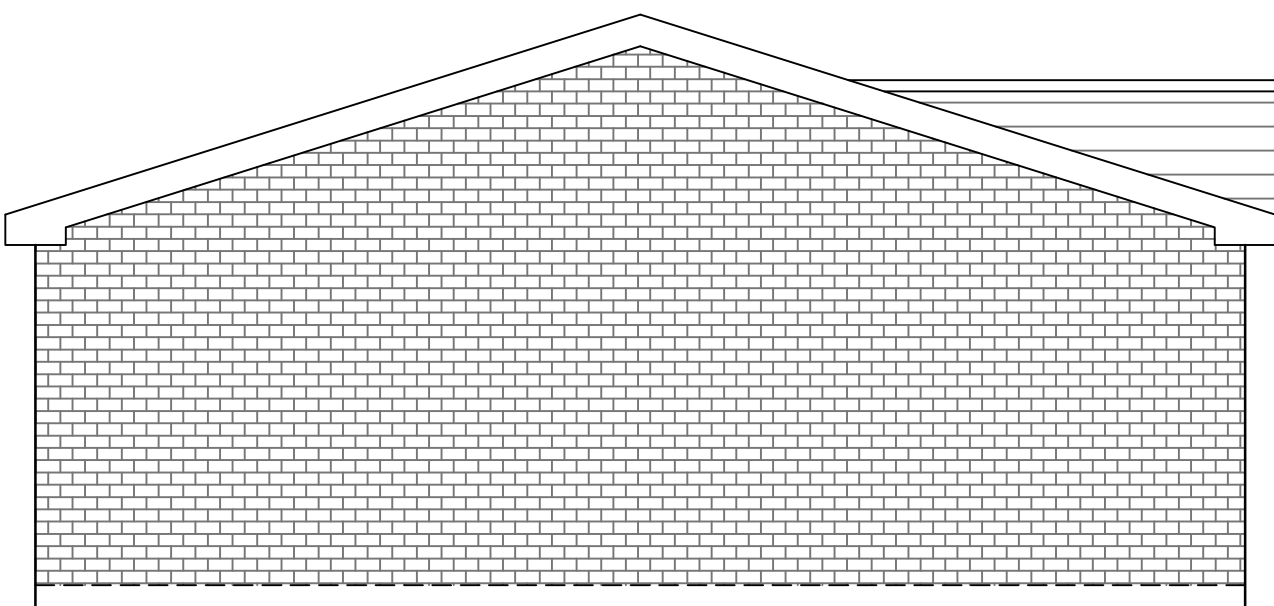

Proposed Side Elevation

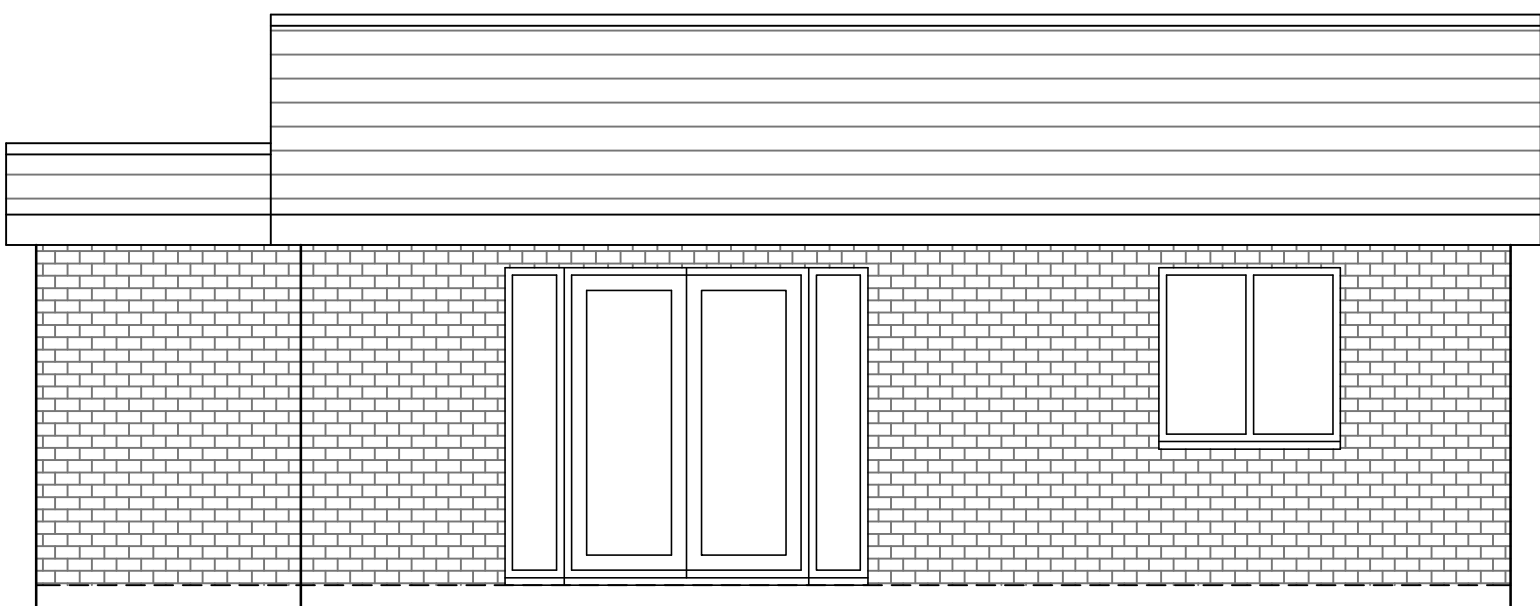

Proposed Rear Elevation

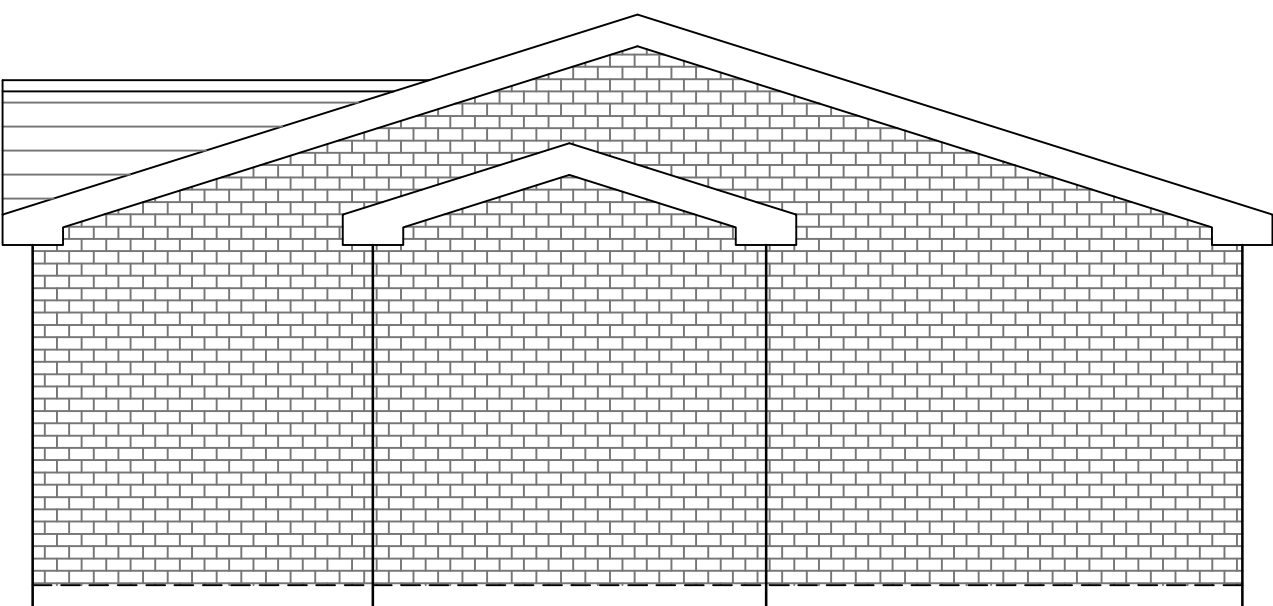

Proposed Side Elevation

Project 45 Ajax Drive, Bury, BL9 8EF			
Title Proposed erection a single storey dwelling			
Scale @ A1 1:50	Date April 2023	Ref 186	Drawn JSWR
Dig No 186/ADB/PL1			Rev A