
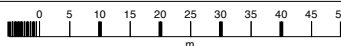


GK Knowsley Bury BL9 0AY

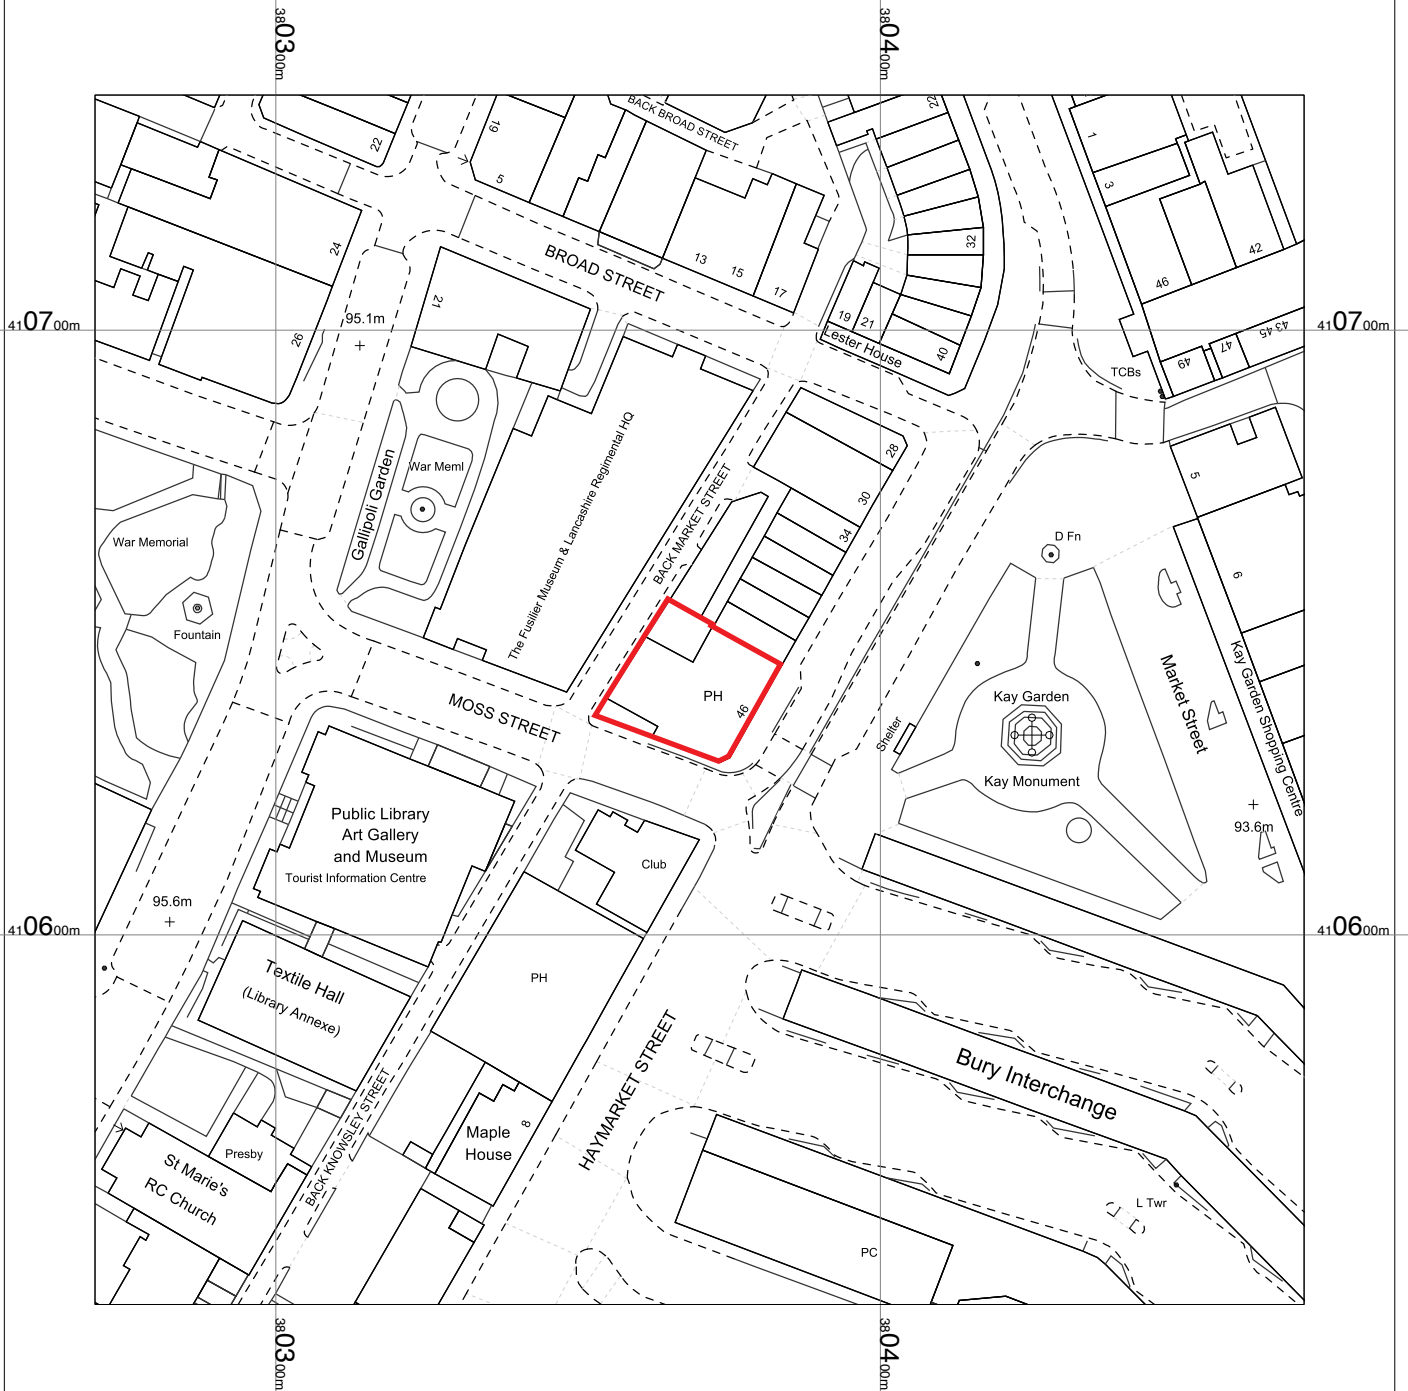

OSMasterMap 1250/2500/10000 scale
Wednesday, February 26, 2025, ID: CM-01209404
www.centremapslive.co.uk

1:1250 scale print at A4, Centre: 380370 E, 410639 N

©Crown Copyright Ordnance Survey. Licence no.
AC0000849896

