



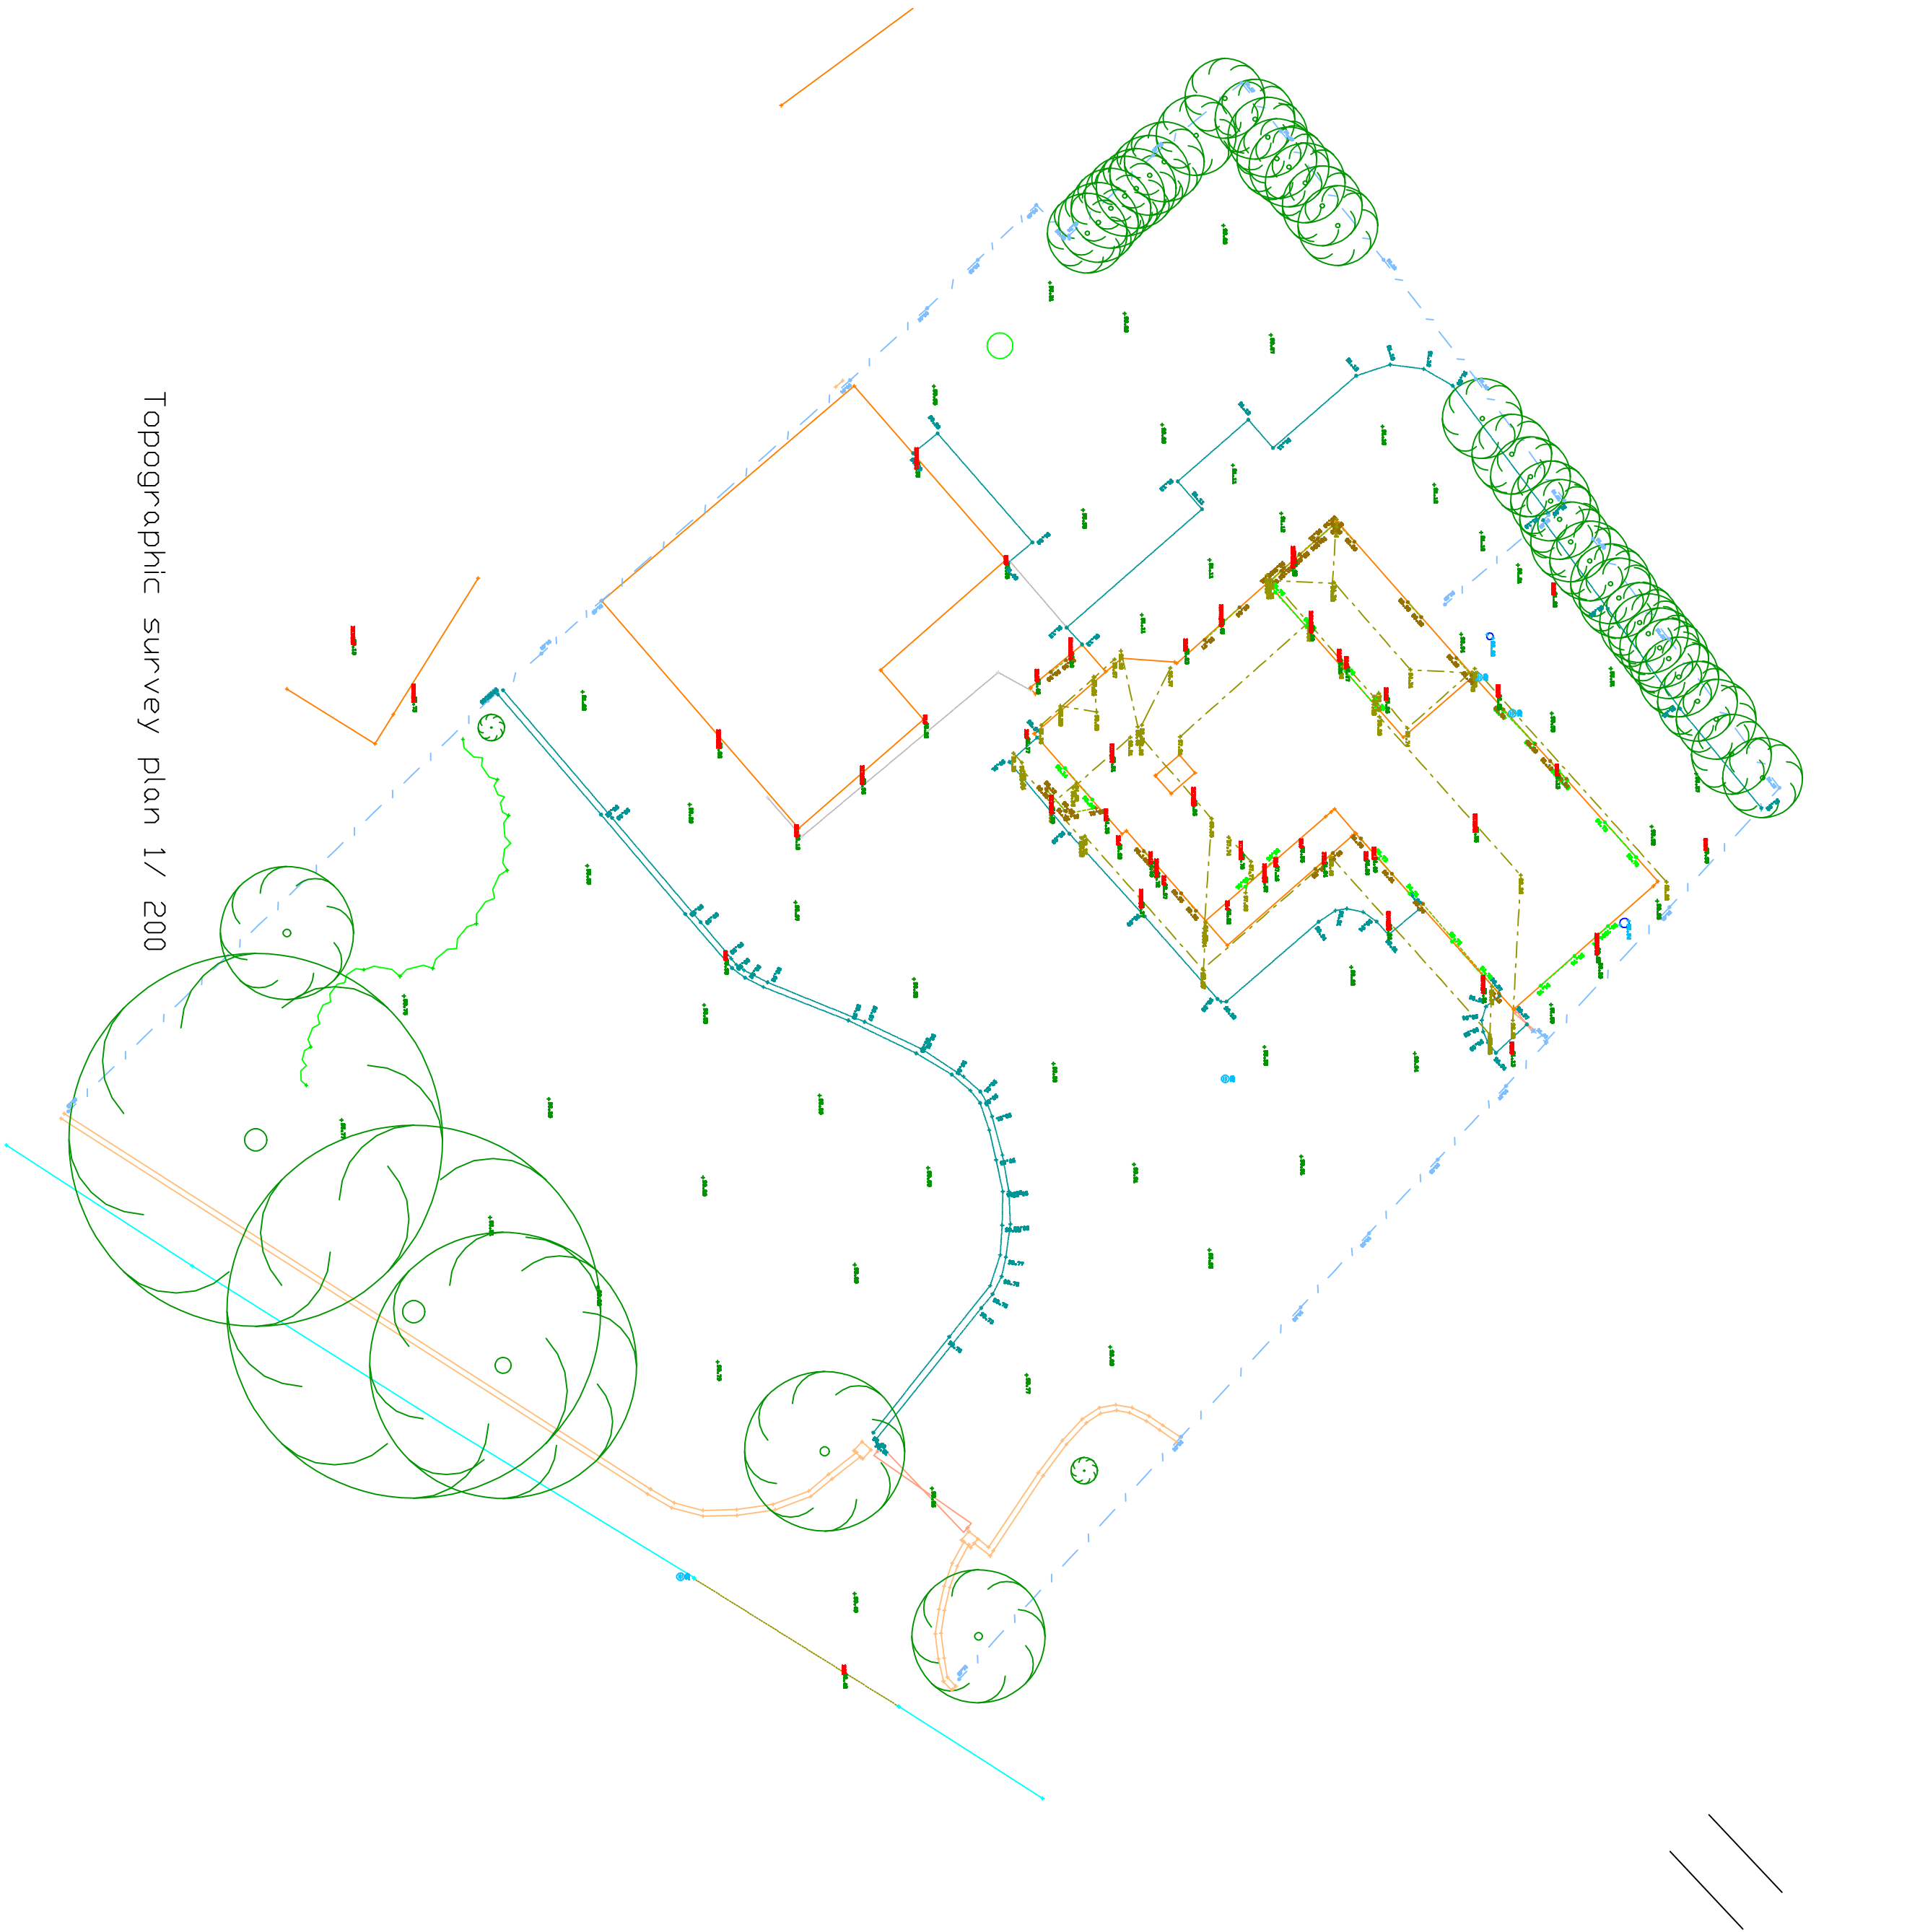


Existing Elevations E 1/200

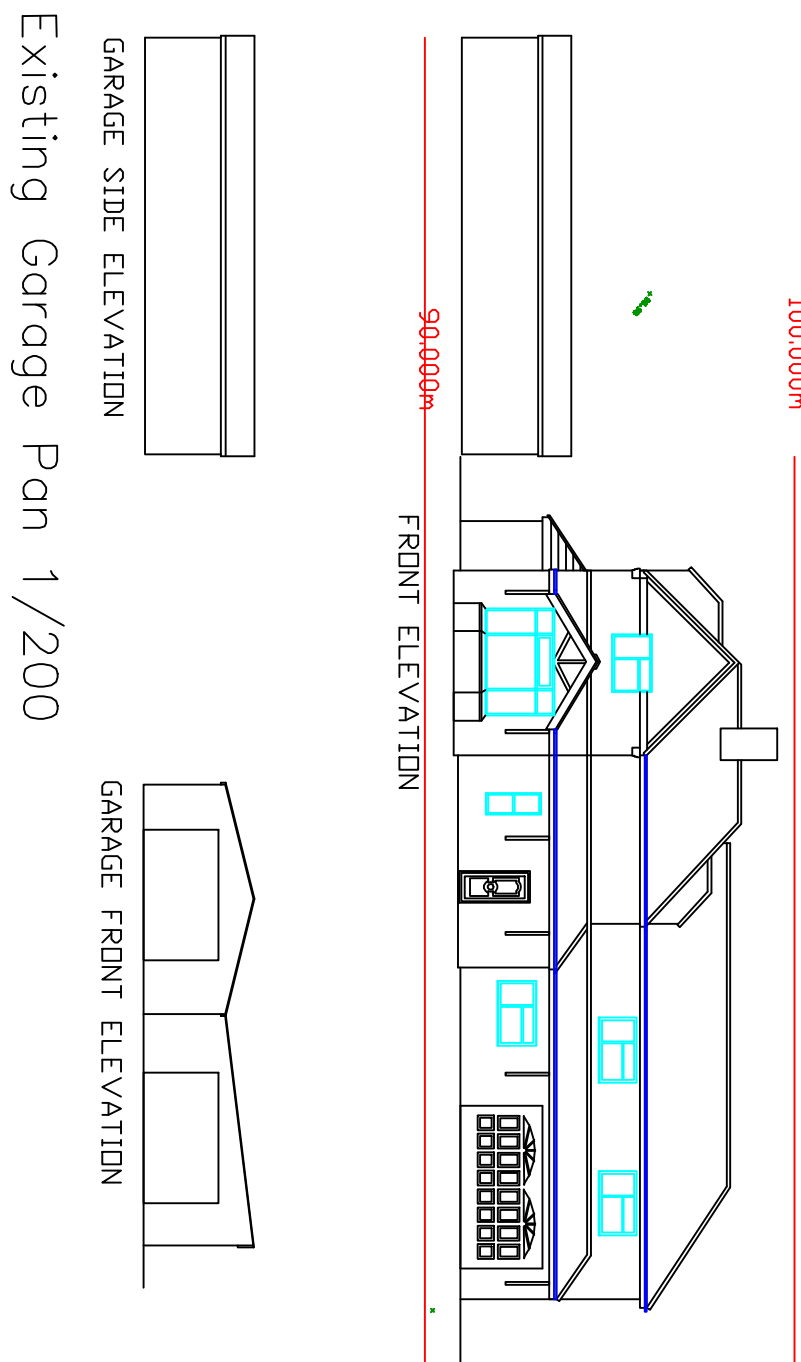


GARAGE SIDE ELEVATION

GARAGE FRONT ELEVATION


Existing Garage Pan 1/200

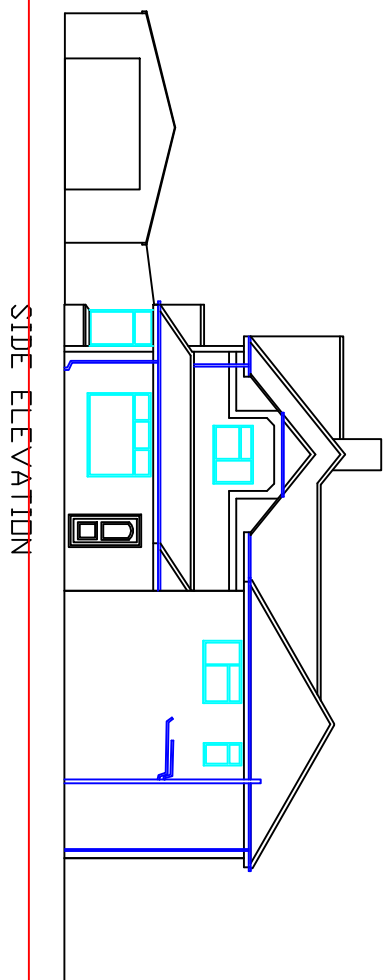


SIDE ELEVATION

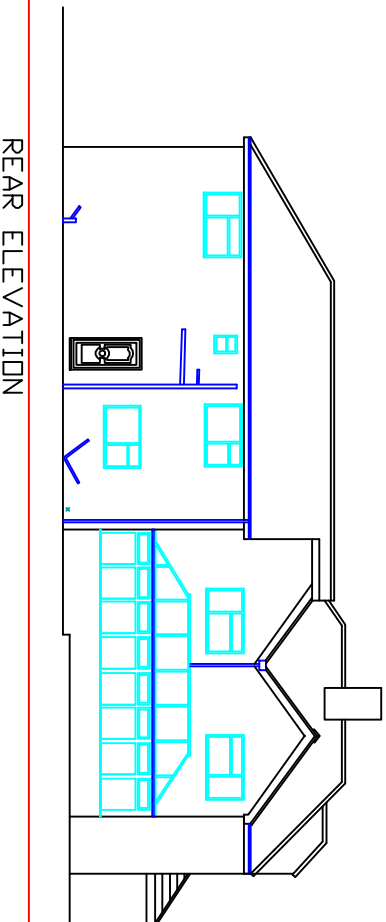

REAR ELEVATION

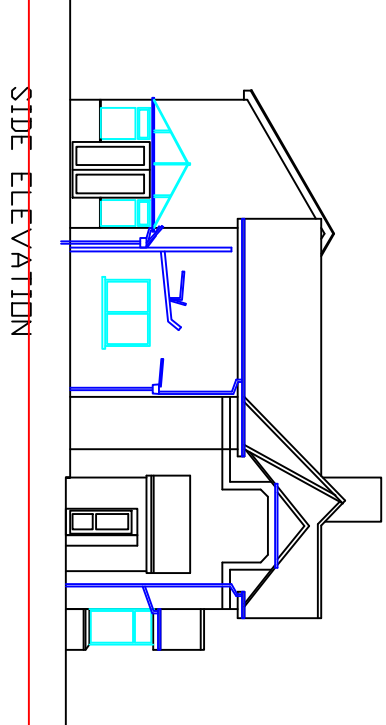


SIDE ELEVATION

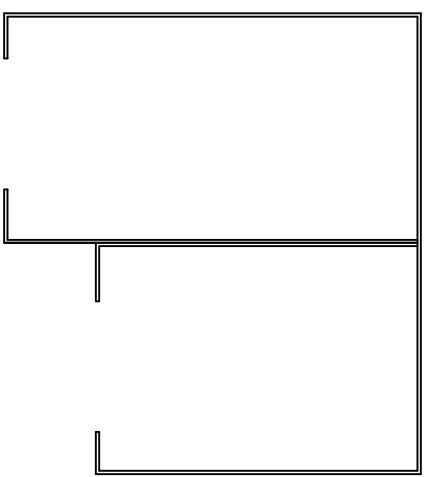


GARAGE FLOOR PLAN



Existing Garage Pan 1/200

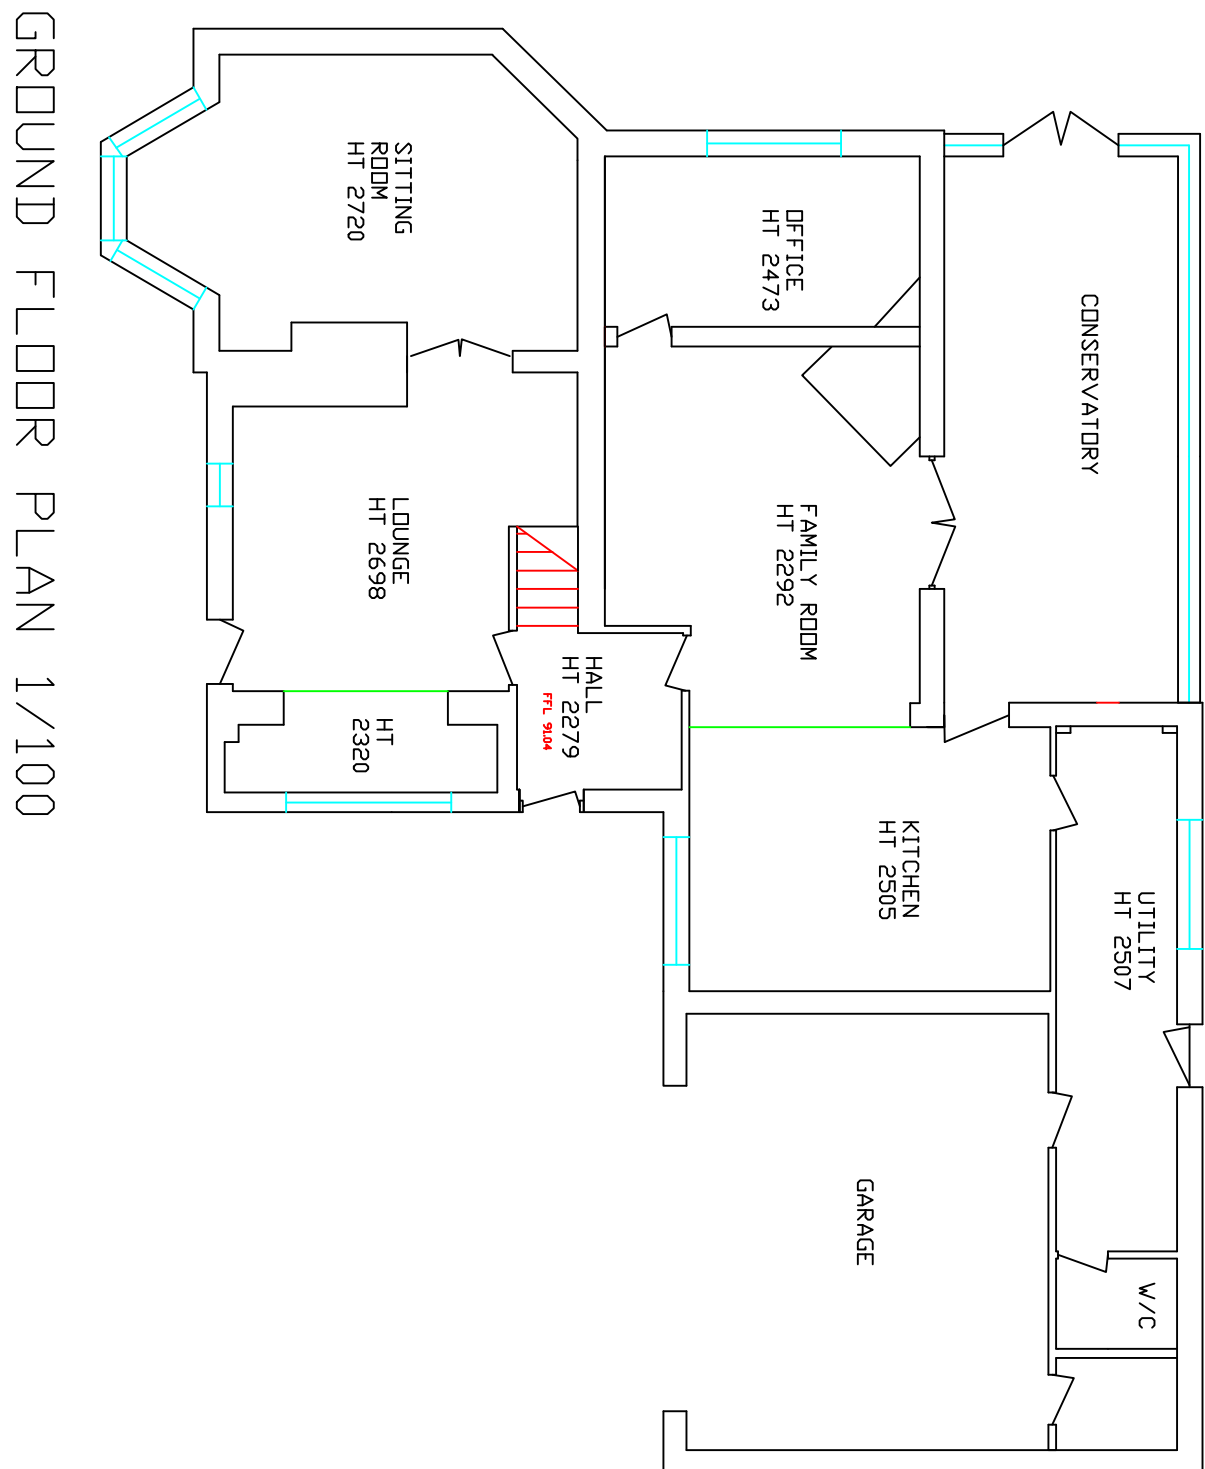

GROUND FLOOR PLAN 1/100

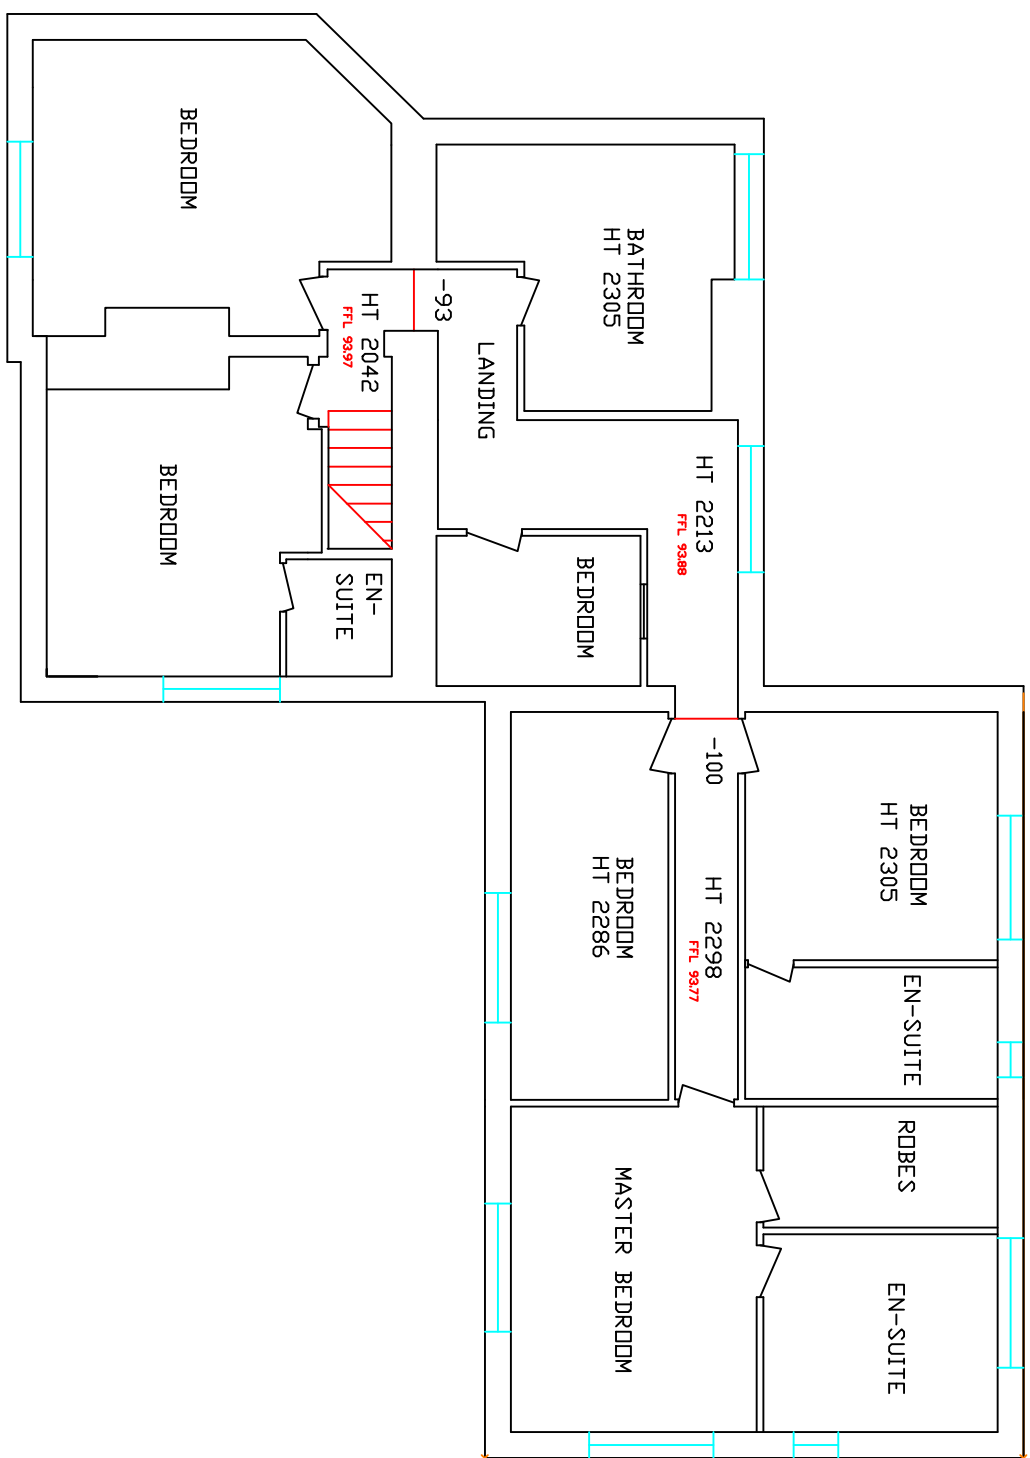

FIRST FLOOR PLAN 1/100

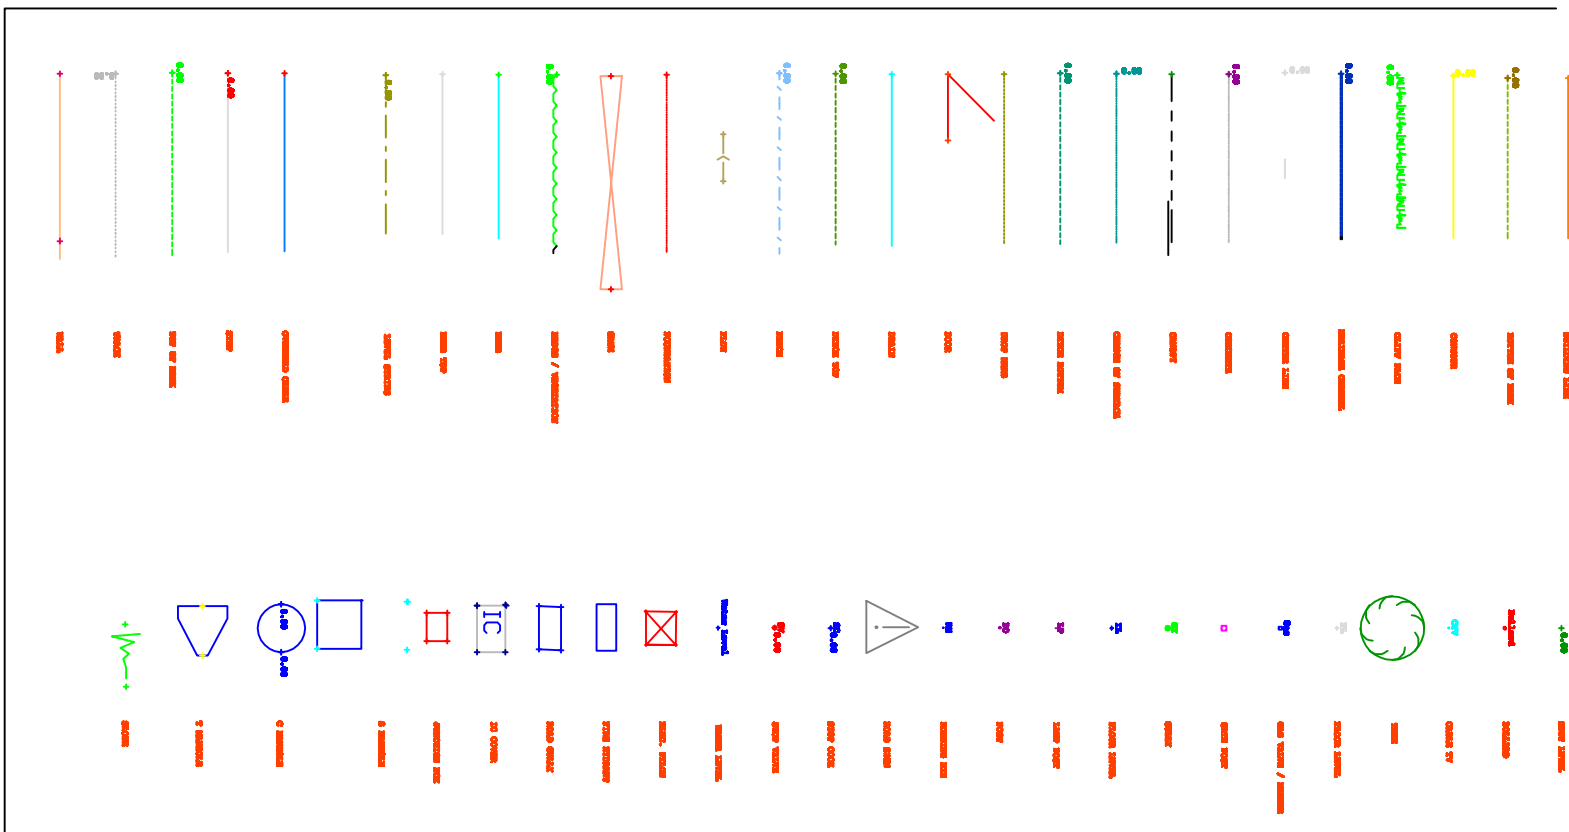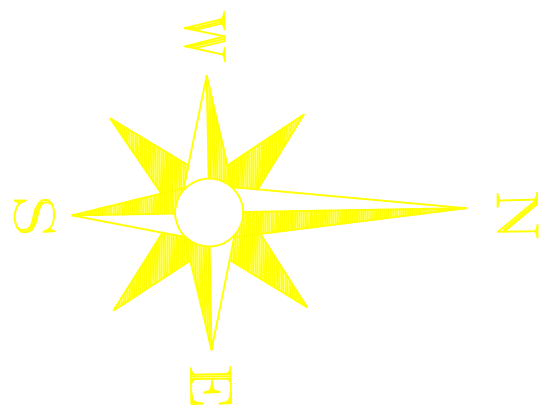

NOTES

THIS SURVEY HAS BEEN OPERATED TO THE ORDINANCE SURVEY (O.S.) NATIONAL GRID (OSGB36) VIA A GLOBAL POSITION SYSTEM (GPS) AND THE O.S. ACTIVE NETWORK (SMARTNET).

A TRUE OSGB36-COORDINATE HAS BEEN ESTABLISHED AROUND STN 1 AND SIN 2 THE SURVEY HAS BEEN CORRELATED TO THESE 2 POINTS TO CREATE A TRUE O.S. BEARING FOR ANGLE ORIENTATION

ONLY DRAINAGE VISIBLE AT TIME OF SURVEY HAS BEEN ADDED
ALL DIMENSIONS SHOULD BE CHECKED ON SITE

SURVEY UNITS ARE IN METERS
SURVEY GRID = 50 METERS

Rev	Description	Date
210124/TOP	PROPOSED DEVELOPMENT AT GATE HOUSE WOODHILL ROAD BURY	
	ANDREW CHAPMAN	
	TOPOGRAPHICAL SURVEY	

Drawn	G J Brooks
Date	JAN 2024
Scale	

G J Brooks Limited
LAND SURVEYORS & SITE ENGINEERS
14 Joyce Avenue
Blackpool
FY4 4HL
TEL: 01253 766116
MOBILE: 01253 288325
E-MAIL: gjbroskeltd@hotmail.com

This drawing and all the information contained therein is subject to the written consent of G J Brooks Ltd.
Any unauthorised reproduction infringes copyright and may lead to prosecution.