



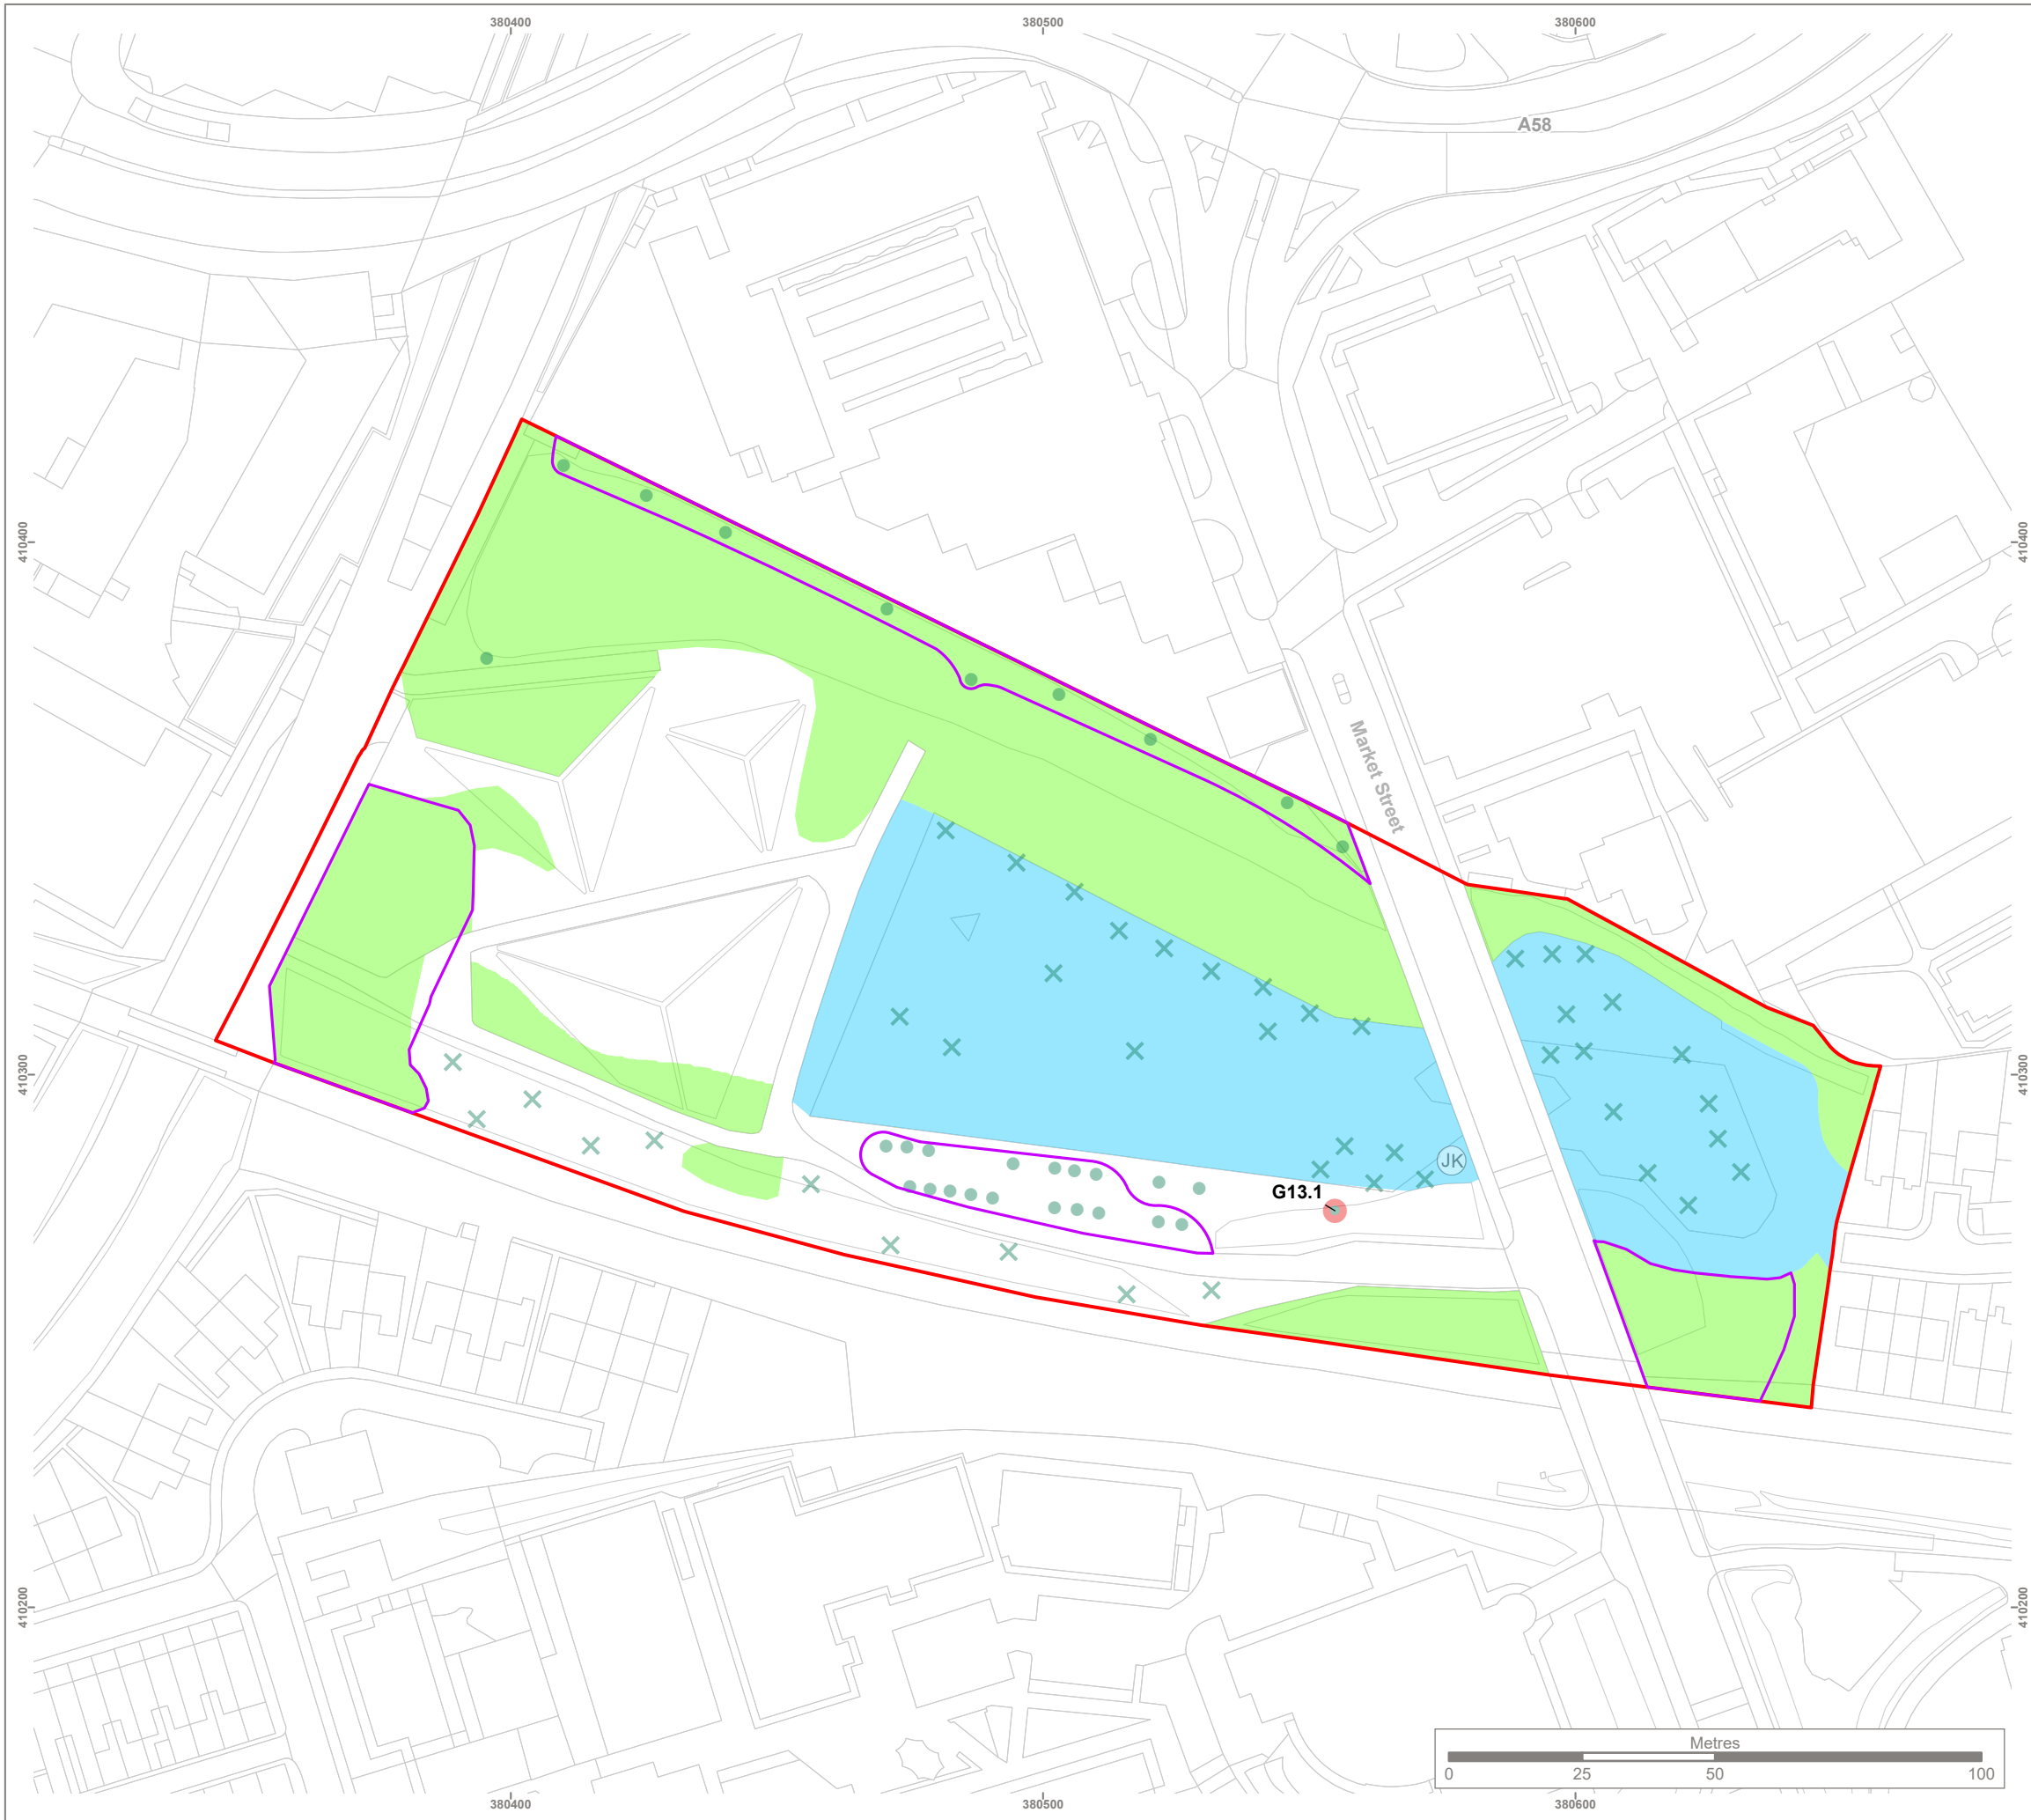

- KEY**
- Site boundary
 - Retained trees to be protected by fencing
 - Areas sensitive for amphibians
 - Areas sensitive for hedgehogs
 - Japanese knotweed
 - Scattered scrub
 - Scattered broad-leaved tree
 - PRF-M: Tree with potential roost feature suitable for multiple bats

Note:
The locations of habitats and habitat features are indicative.

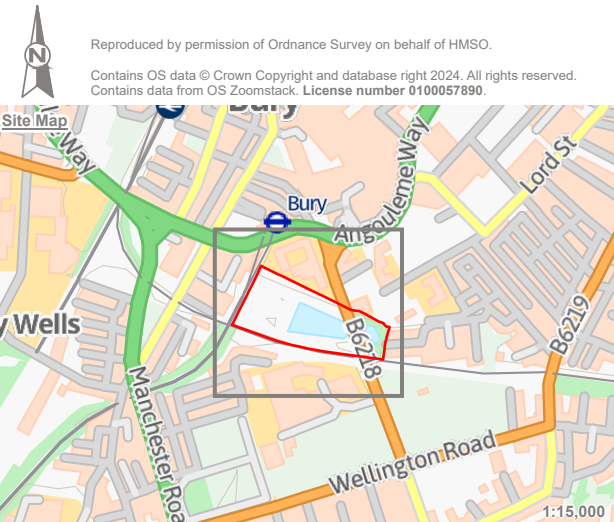

Rev	Description	Drawn	Approved	Date

TEP | **THE ENVIRONMENT PARTNERSHIP**

401 Faraday Street, Risley, Warrington, WA3 6GA
Tel 01925 844004 e-mail tep@tep.uk.com www.tep.uk.com

Project
Pyramid Park, Bury

Title
Areas of High Importance

Drawing Number
G9302.02.015

Drawn	Checked	Approved	Scale	Date
MC	AP	EH	1:1,250 @ A3	28/03/2025