



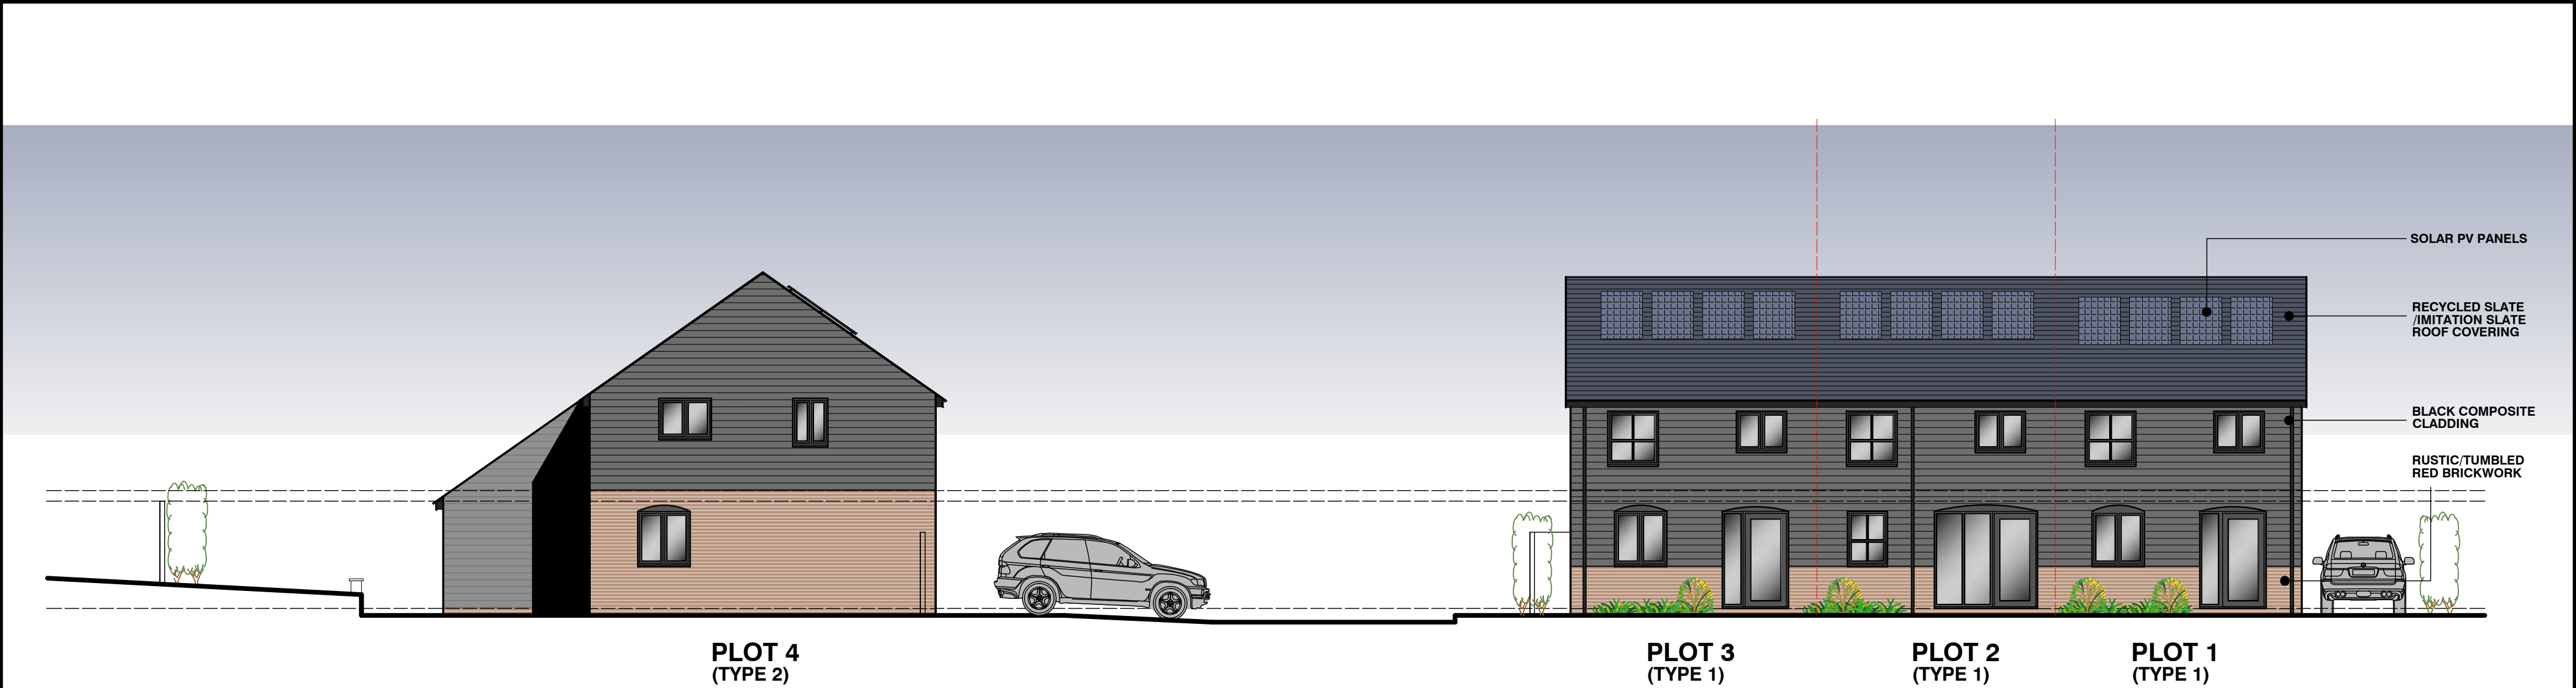

SITE SECTION A-A

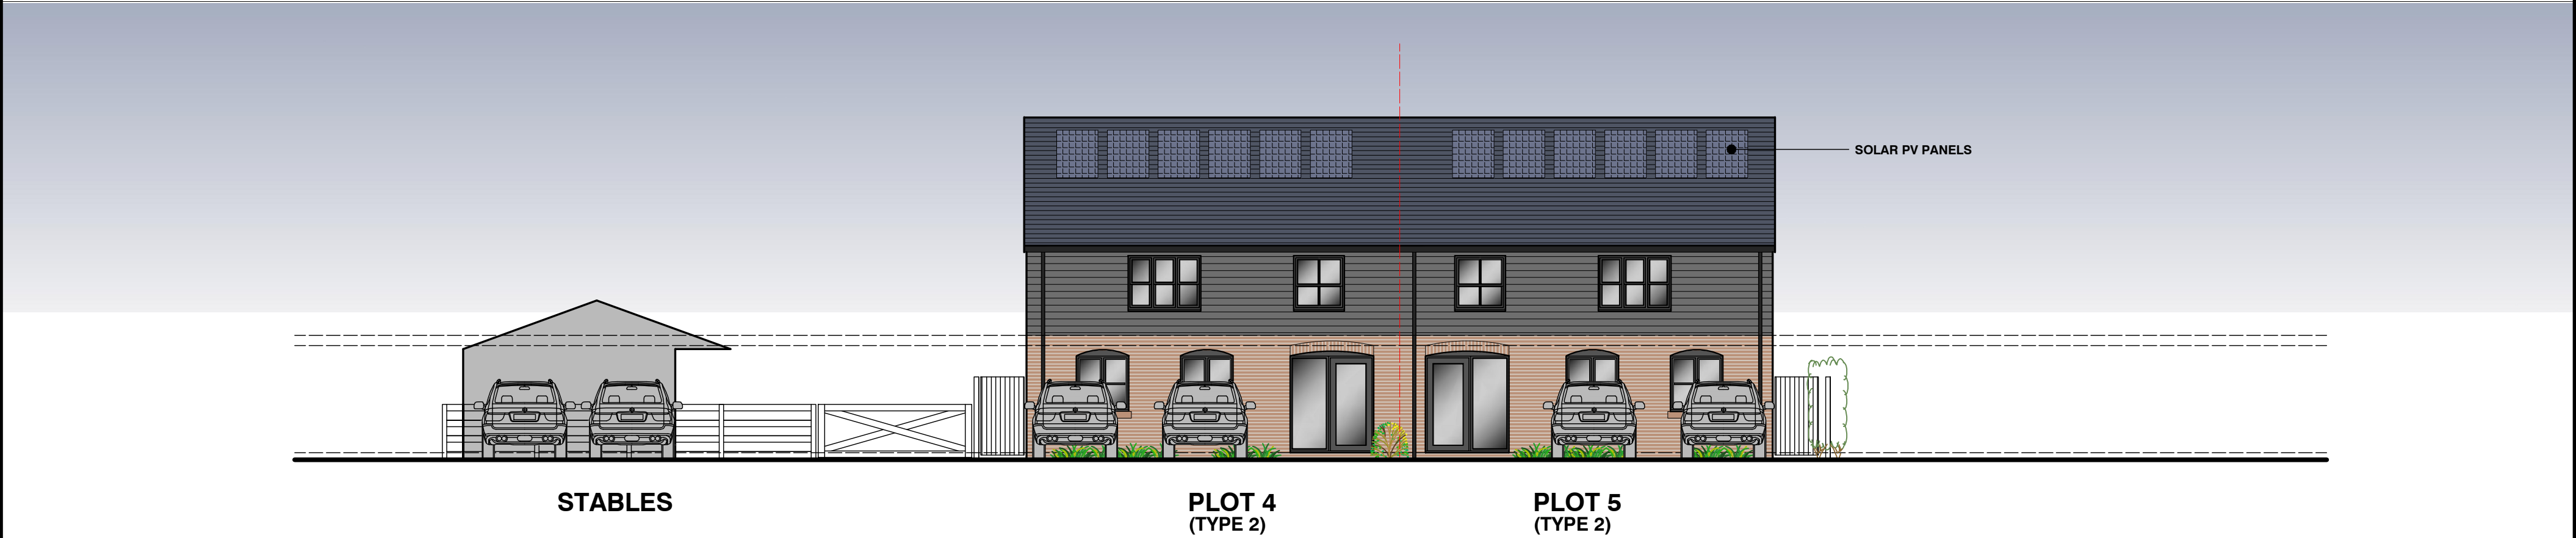

SITE SECTION B-B

TYPE 1 - 3BED TERRACE/MEWS DWELLING 76sqm (818sqft)

(TECHNICAL HOUSING STANDARDS 70sqm)

TYPE 2 - 3BED SEMI-DETACHED DWELLING 120sqm (1292sqft)

(TECHNICAL HOUSING STANDARDS 93sqm)

Client	MR K McMINN			Revision	Date / Initials	Amendments
Project	RESIDENTIAL DEVELOPMENT STABLES AND EQUESTRIAN LAND AT HARDMAN STREET RADCLIFFE			PETER DICKINSON ARCHITECTS LTD.		
Drawing Title	PROPOSED SITE SECTIONS					
Drawing No.	4313-24-11	Drawn By	TPS	169 Appley Lane North Appley Bridge Wigan WN6 9DX Tel. 01257 252203 Website www.peterdickinson.co.uk E-mail admin@peterdickinson.co.uk		
Scale	1:100 A2	Date	13 AUG 24			
Issue	SKETCH DESIGN					