COPYRIGHT IN THIS DRAWING REMAINS WITH KITSON ARCHITECTURE LIMITED

DO NOT SCALE TO ASCERTAIN DIMENSIONS

Rev.	Description	Date
-	-	-

GROUND FLOOR PLAN

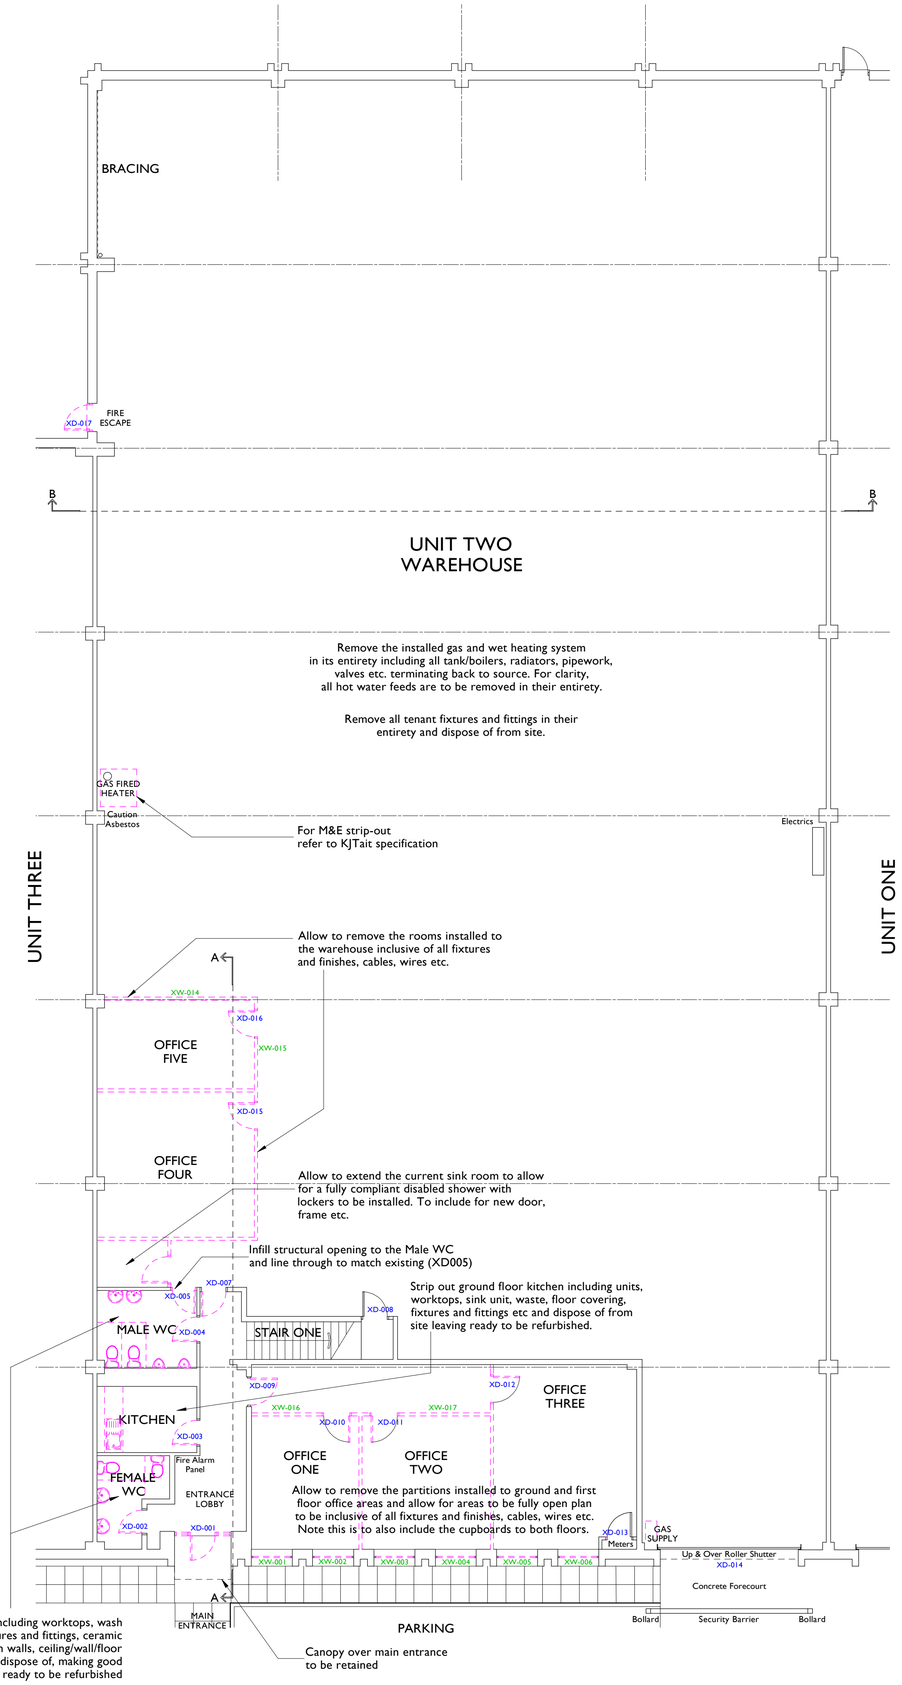

Strip out ground floor WC's including worktops, wash hand basins, WC's, loose fixtures and fittings, ceramic tiled splash backs, partition walls, ceiling/wall/floor finishes etc and dispose of, making good disturbed surfaces leaving ready to be refurbished

FIRST FLOOR PLAN

KEY:

XD-009	All existing doors referenced
XW-003	All existing windows referenced
ND-009	All proposed doors referenced
NW-003	
	Demolition/ Strip-Out

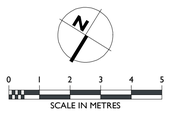

Client JLL for Abrdn	
Project UNIT TWO, PARK 17, WHITEFIELD MANCHESTER, M45 8FJ	
Drawing Title DEMOLITION & STRIP-OUT AS PROPOSED	
Drawing Number **533-059**	Revision -
Status PLANNING	Author EMAK
Scale @ A1 1: 100	Date 09 03 2023

KITSON Architecture Ltd
Suite 22 Carlton Place
28-32 Greenwood Street
Altrincham
Cheshire
WA14 1RZ

0161 637 2764
mail@kitsonarchitecture.co.uk
www.kitsonarchitecture.co.uk

KITSON ARCHITECTURE