


|           |                     |              |
|-----------|---------------------|--------------|
| N.G.R     | E: 382182           | N: 403764    |
| POST CODE |                     | M25 1EQ      |
| REV       | MODIFICATION        | BY CH DATE   |
| A         | Issued for Approval | - - 05.01.24 |
| B         | As Per Comments     | - - 28.03.24 |

NOTE:  
ALL MATERIALS USED TO BE  
MATCHED WITH THE EXISTING ONE


NOTE:  
PROPOSED REAR DOUBLE STOREY  
EXTENSION AREA = 14.70m<sup>2</sup>

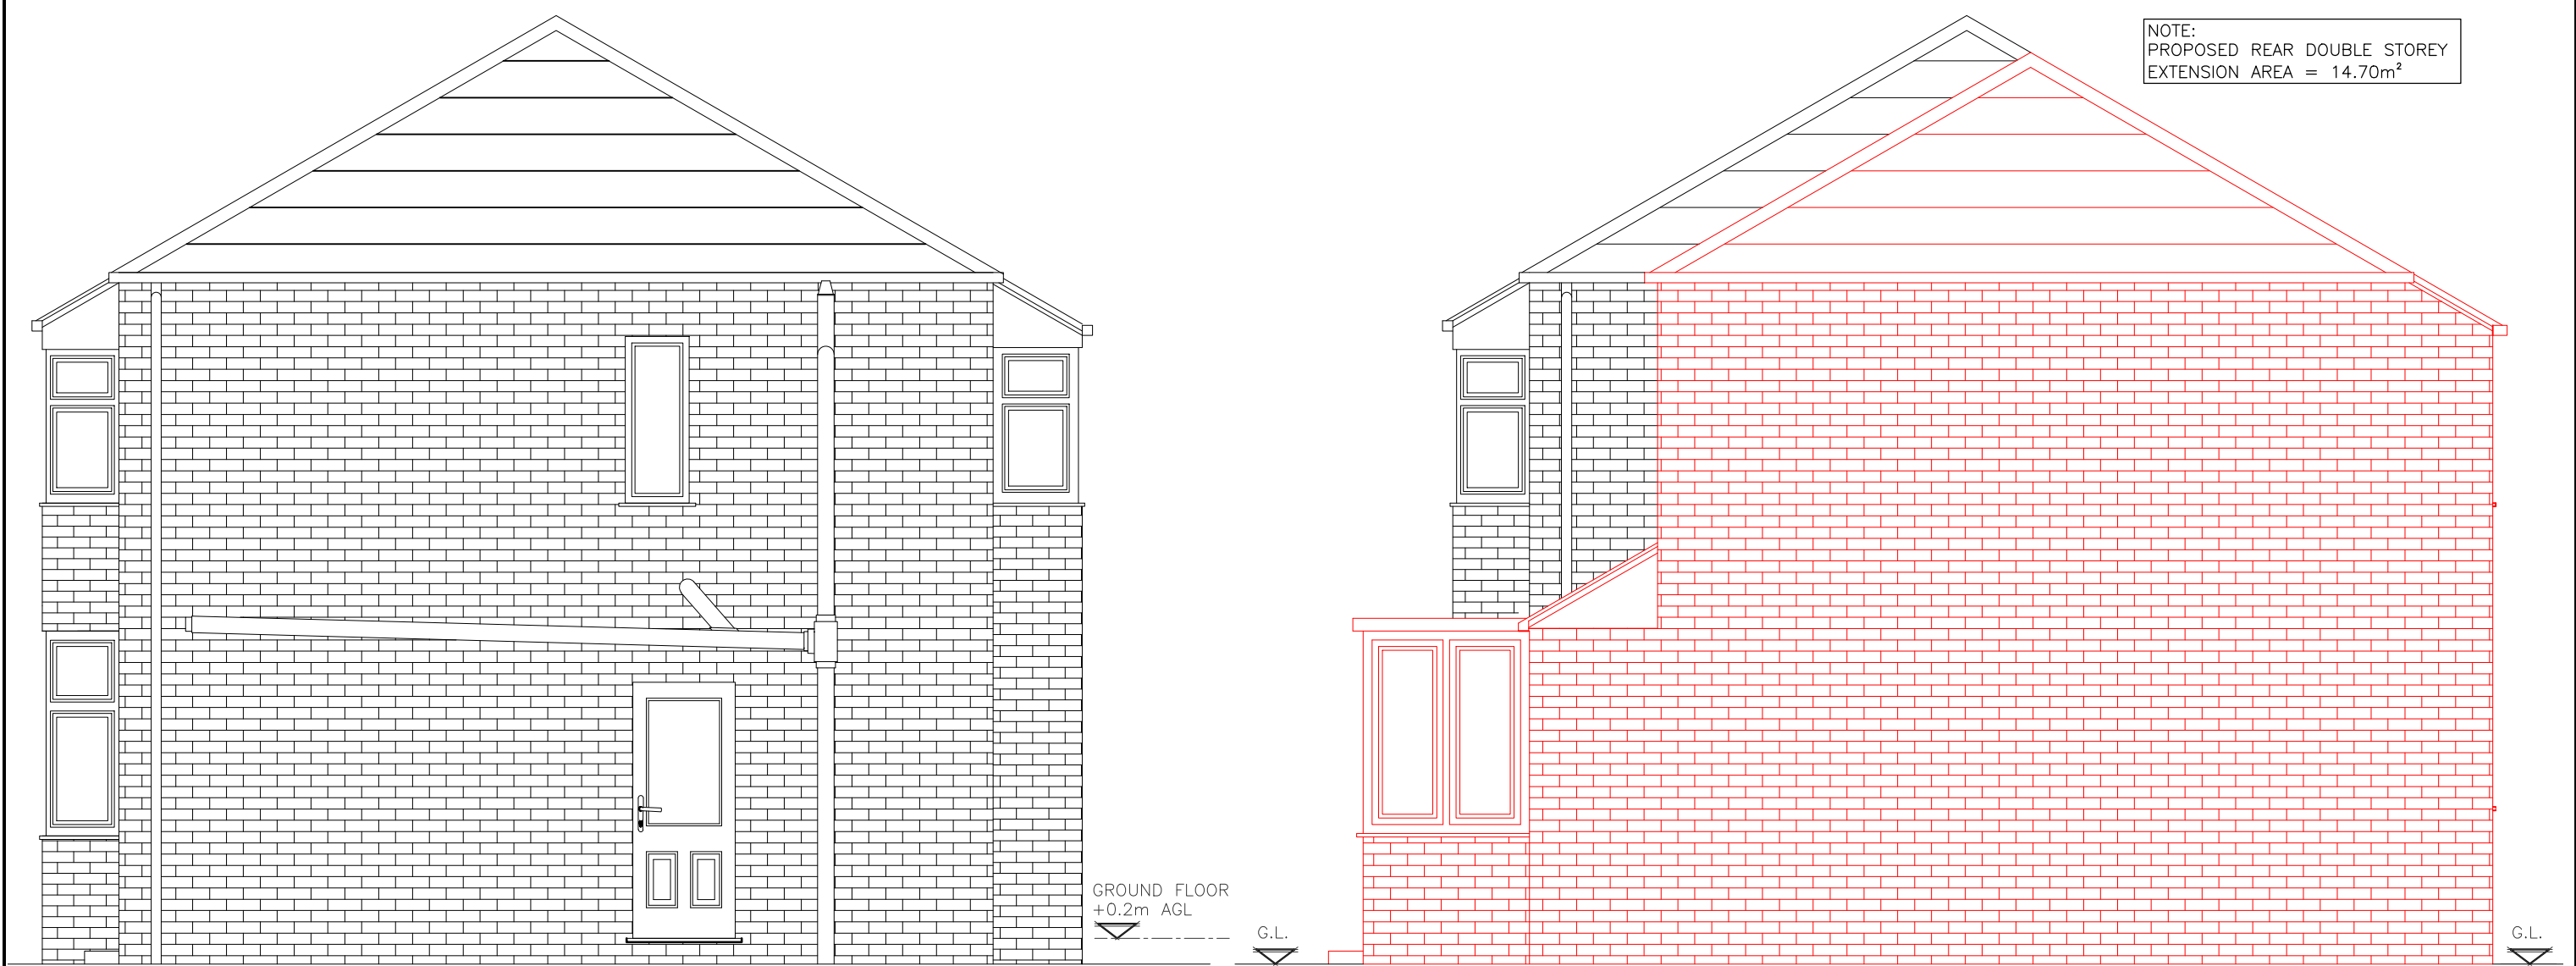

EXISTING SIDE ELEVATION

PROPOSED SIDE ELEVATION

SIDE ELEVATION PLAN  
(1:50)

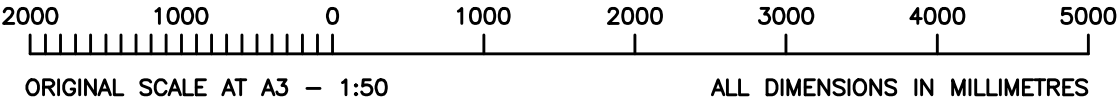

**TITLE:**  
PROPOSED SIDE, DOUBLE STOREY EXTENSION  
& HALF BRICK WORK WALL PORCH TO  
EXISTING SEMI-DETACHED HOUSE  
**AT.** No7 RUSSELL STREET, BURY M25 1EQ  
**FOR**  
Mr. Peyman Morovati  
Mrs. Raziye Moradi

421 Bury New Road  
M7 4ED  
TELL: 0161 766 8754  
073 7777 9993

**PLANNING  
Designer**

Drawing Number:  
P/N00071

**Drawing Title:**  
SIDE ELEVATION PLAN  
**SCALE:** 1:50

**DATE:** 05.01.24

A3