

N.G.R	E: 382182	N: 403764			
POST CODE				M25 1EQ	
REV	MODIFICATION	BY	CH	DATE	
A	Issued for Approval	-	-	05.01.24	

NOTE:
ALL MATERIALS USED TO BE
MATCHED WITH THE EXISTING ONE

NOTE:
PROPOSED REAR DOUBLE STOREY
EXTENSION AREA = 14.70²

100mm KNAUF DRITHERM 32 RIGID CAVITY
INSULATION BATTS OR SIMILAR APPROVED

NEW TILES TO BS EN490 / 491 TO REPLICATE EXISTING
APPEARANCE FIXED IN ACCORDANCE WITH BS 5534 TO
50x38 NAILED S / W TANALISED TIMBER BATTENS ON TYVEK
BREATHER MEMBRANE

300mm LOOSE LAID MINERAL WOOL INSULATION
LAID BETWEEN AND OVER CEILING JOISTS

LAMINATE , CARPET OR TILE FLOOR COVERING ON 18mm
TREATED P5 T & G CHIPBOARD ON SOUNDSTOP
JOISTCAPS ON 175x50 C16 TREATED S / W TIMBER
JOISTS @ 400mm CCS 100mm MINERAL WOOL
INSULATION BETWEEN JOISTS


FULLY GOOD QUALITY PROPRIETARY CASEMENT FRAME IN
UPVC WITH DOUBLE GLAZED PLANAR GLASS OUTER PANE
AND ' k ' GLASS HIGH PERFORMANCE INNER TO CLIENT'S
REQUIREMENTS

GOOD EXTERIOR QUALITY FACING BRICK TO MATCH EXISTING

150 HIGH PAINTED S / W SKIRTING AT PERIMETER OF ROOM


LAMINATE , CARPET OR TILE FLOOR COVERING ON 18mm
TREATED P5 T & G CHIPBOARD ON SOUNDSTOP JOISTCAPS ON
175x50 C16 TREATED S / W TIMBER JOISTS @ 400mm CCS
100mm MINERAL WOOL INSULATION BETWEEN JOISTS

7kN CELCON CONCRETE BLOCK TO
INNER LEAF, 13mm BG WALL BOARD
ON PASTER DABS PAINTED

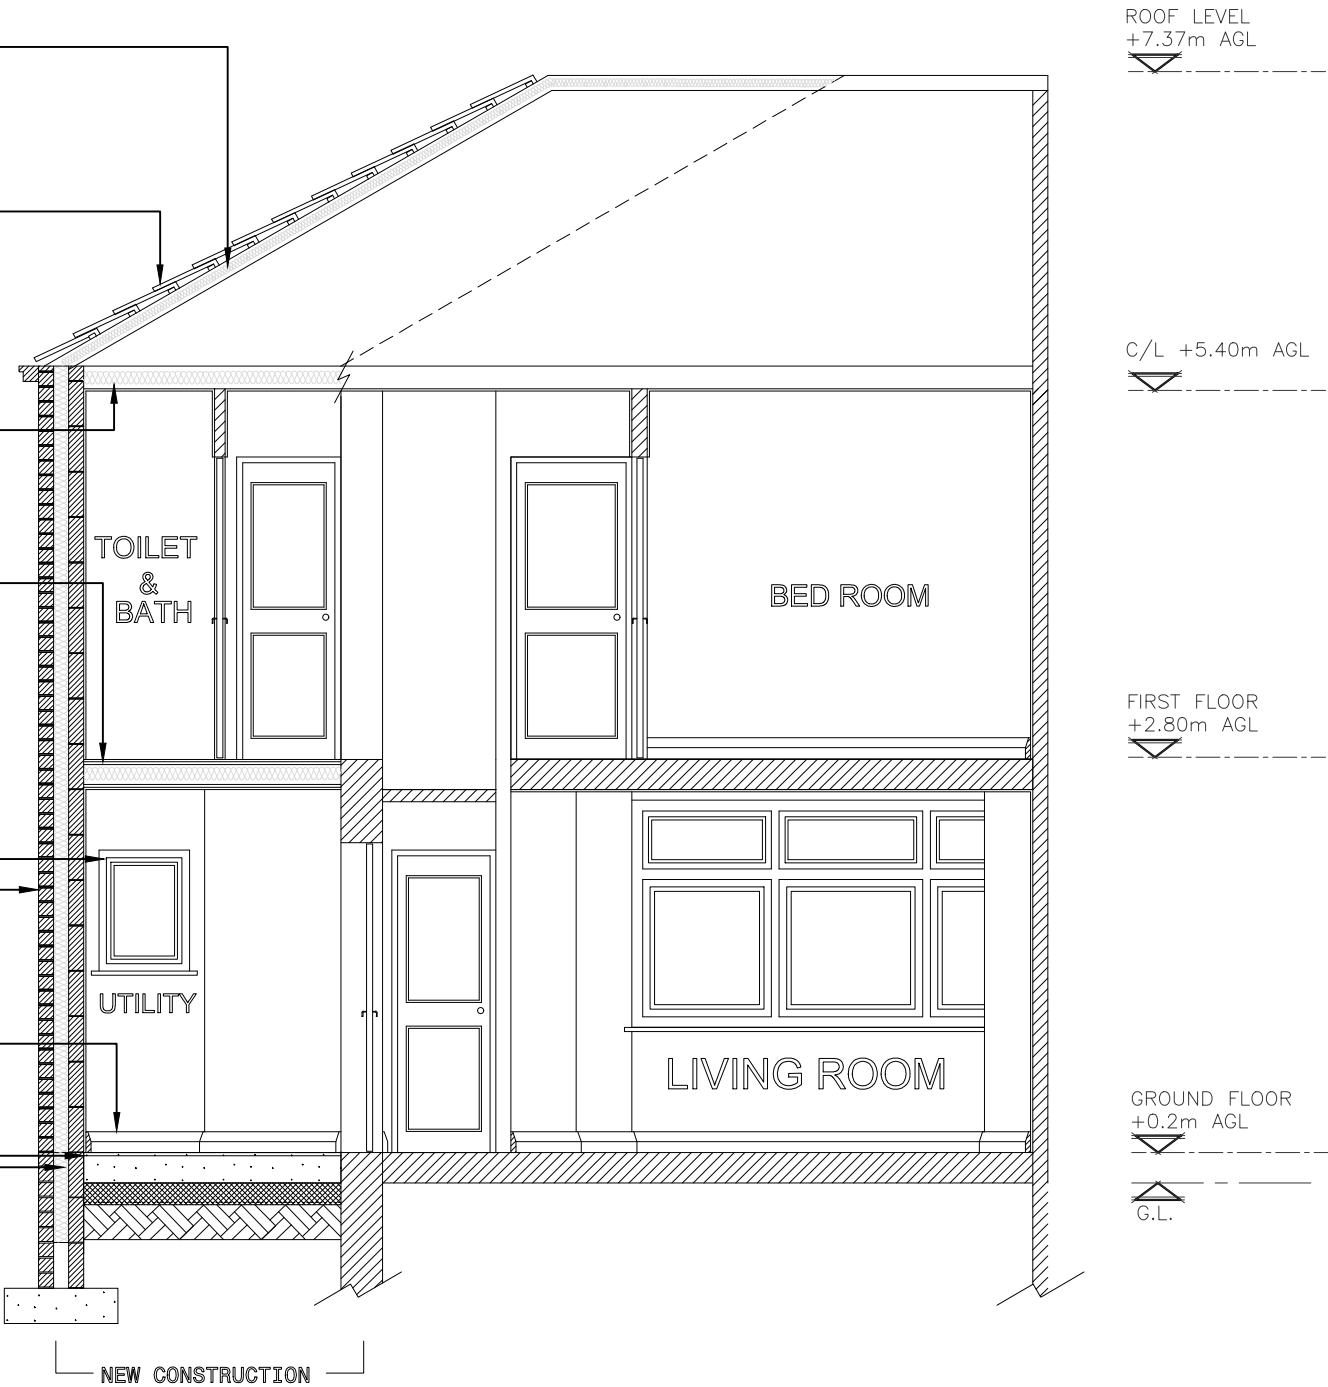

SECTION VIEW A-A

SECTION VIEW
(1:50)

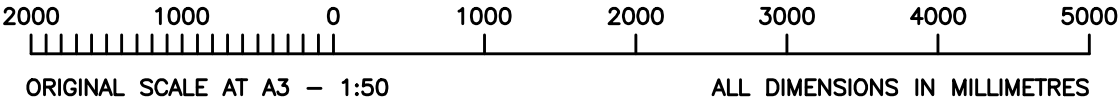

TITLE:
PROPOSED SIDE, DOUBLE STOREY EXTENSION
& HALF BRICK WORK WALL PORCH TO
EXISTING SEMI-DETACHED HOUSE
AT. No7 RUSSELL STREET, BURY M25 1EQ
FOR
Mr. Peyman Morovati
Mrs. Raziye Moradi

421 Bury New Road
M7 4ED
TELL: 0161 766 8754
073 7777 9993

**PLANNING
Designer**

Drawing Number:
P/N00071

Drawing Title:
SECTION VIEW
SCALE: 1:50

DATE: 05.01.24

A3