


Arthur Lane

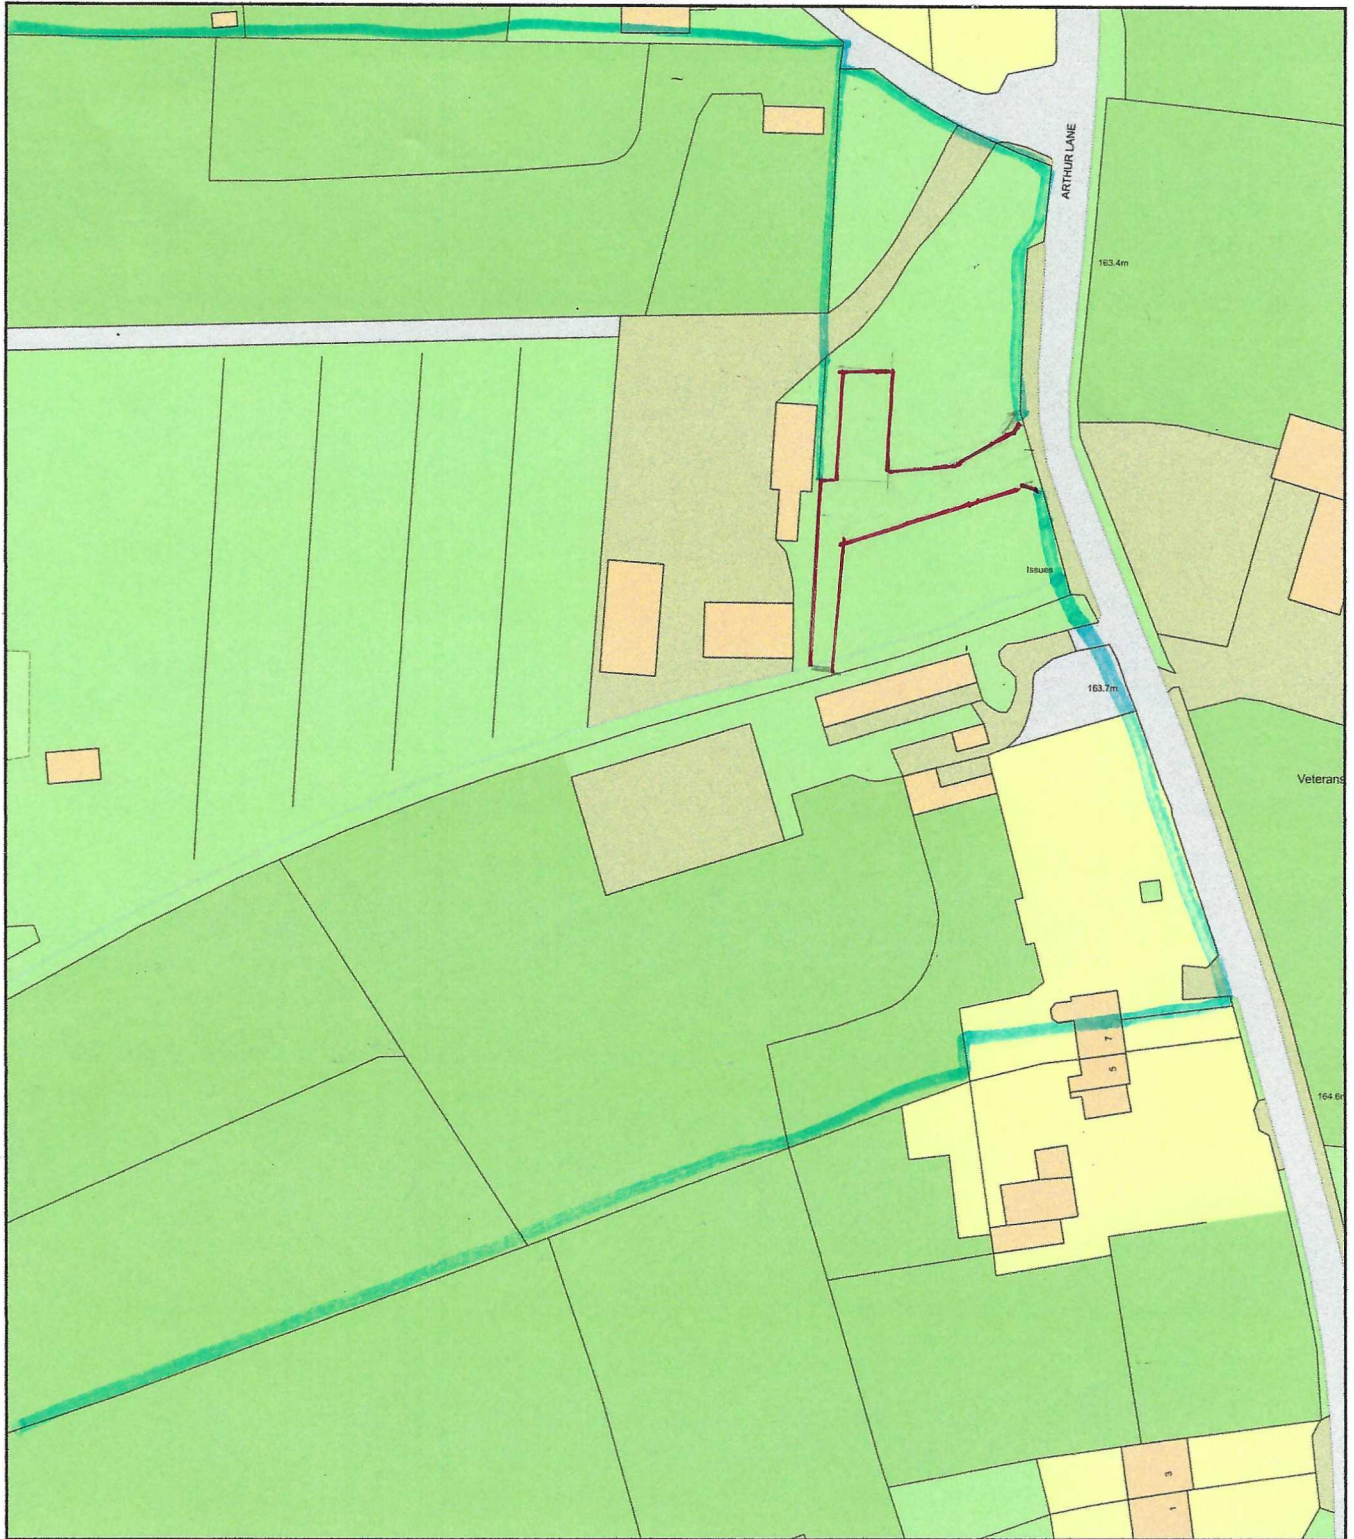

LOCATION PLAN

REF: GS. 280J24.A.



0 50
Metres



Plan Produced for: 7 Arthur Lane

Date Produced: 25 Aug 2023

Plan Reference Number: TQRQM23237212643368

Scale: 1:1250 @ A4