
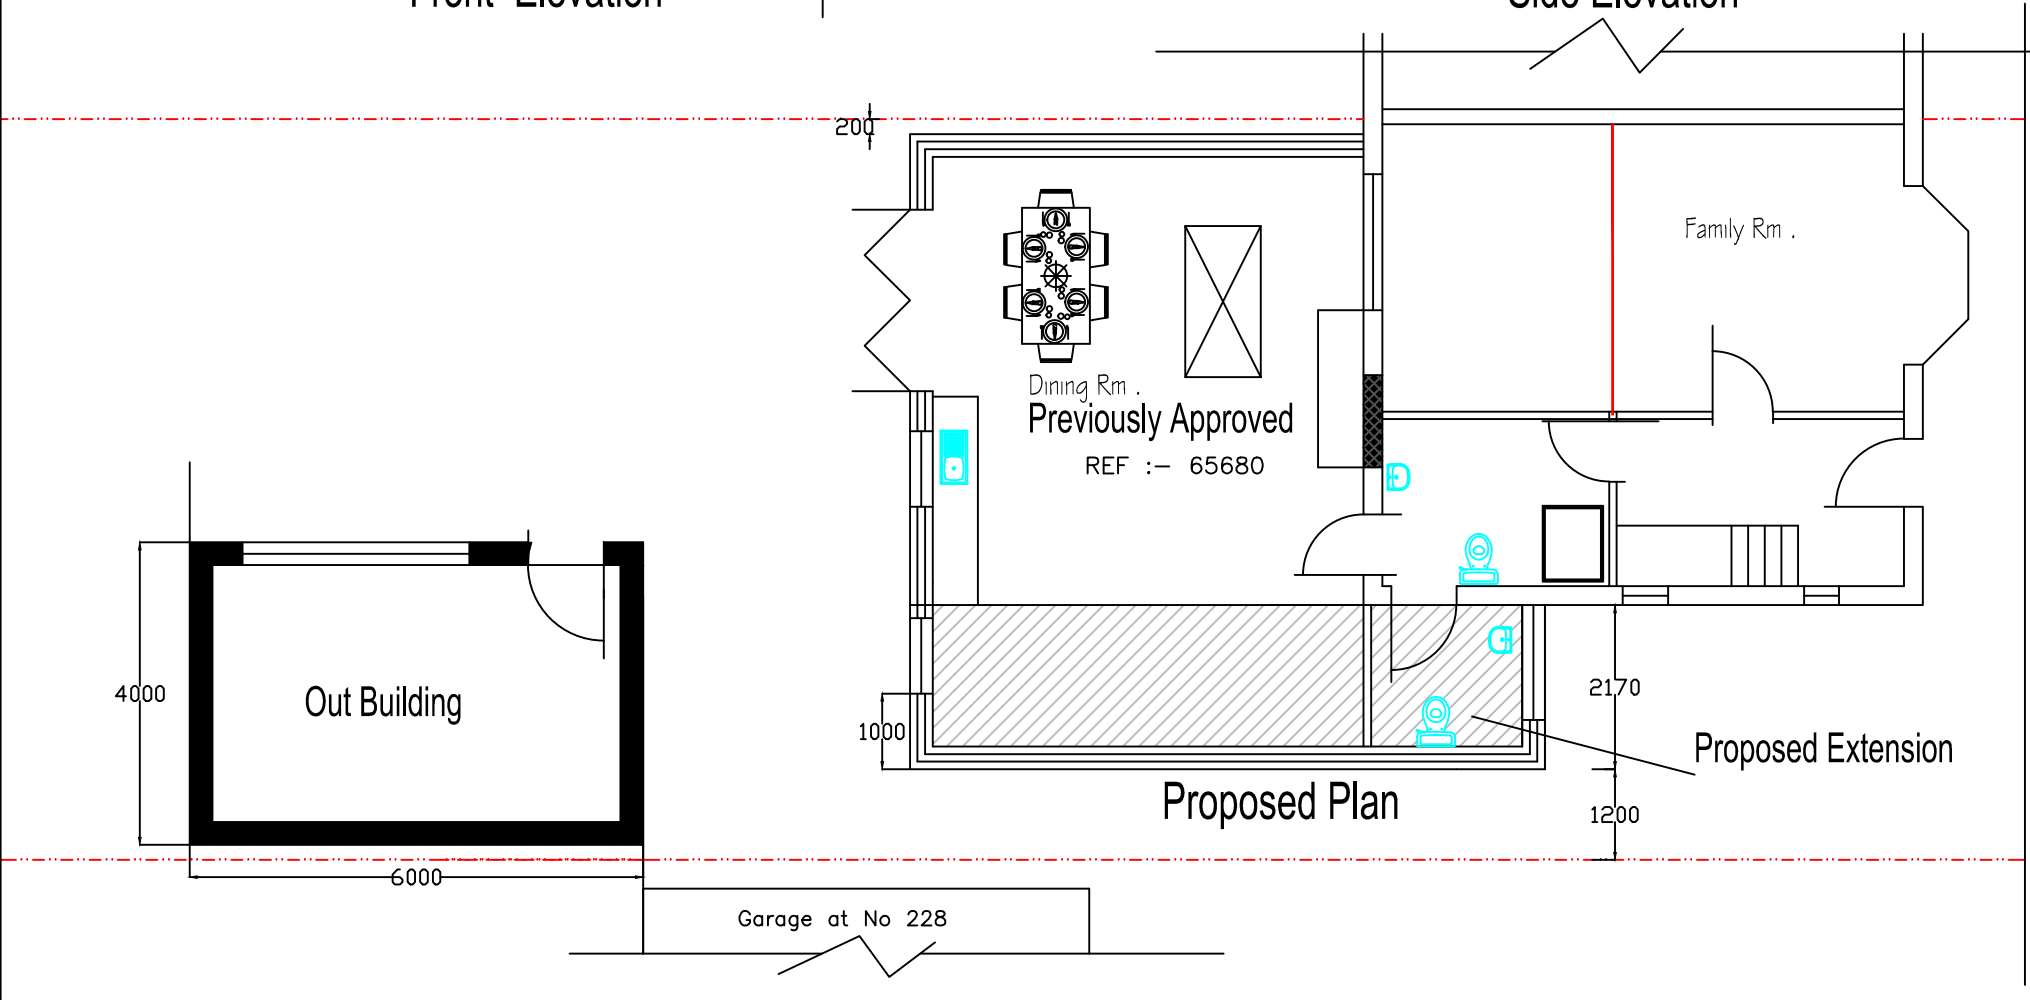
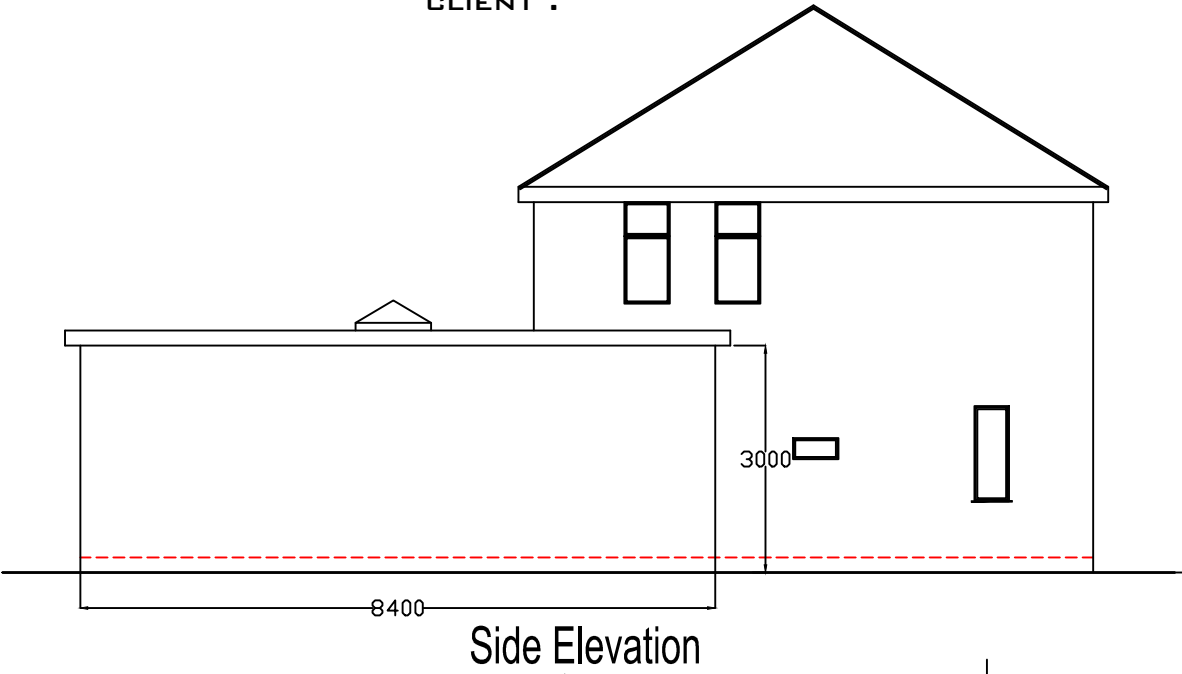


THE BUILDER MUST CHECK THE SITE AND THE APPROVED DRAWINGS BEFORE COMMENCING THE WORKS AND MUST TAKE ANY WORKING MEASUREMENTS AS NECESSARY. ANY DISCREPANCY IN THE DRAWING MUST BE REPORTED TO THE CLIENT .

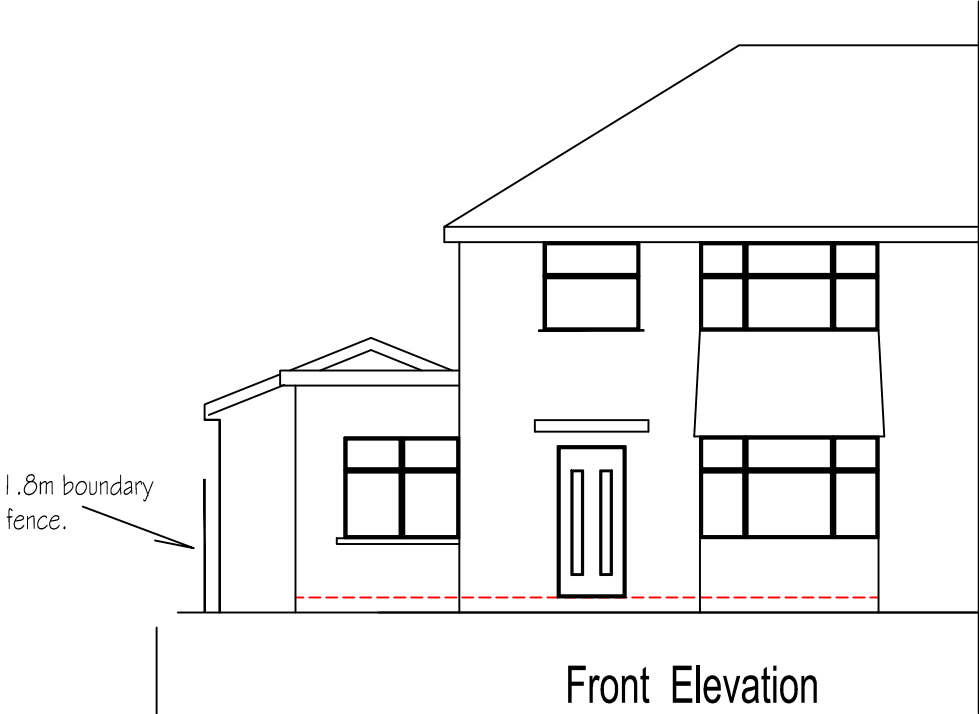

Date	Rev	Description .	
20.10.20	A	Planning	
H S H Engineering Design Services 428 Cheetham Hill Road Cheetham Manchester M8 9LE. UK. 01617956385,07940197 333			
project title	Proposed side and rear single storey extension including an out building.		
client	Mrs Shabana Sikandar		
dwg. title	Proposed Plan & Elevations		
dwg.no.	sheet no.	scale.	job no.
03A		1:100 @ A3	
226 Market Street Bury M/c BL9 9AB			
drawn by.	checked by.	approved by.	date
TZ			June 2020