


Site Plan 1:500

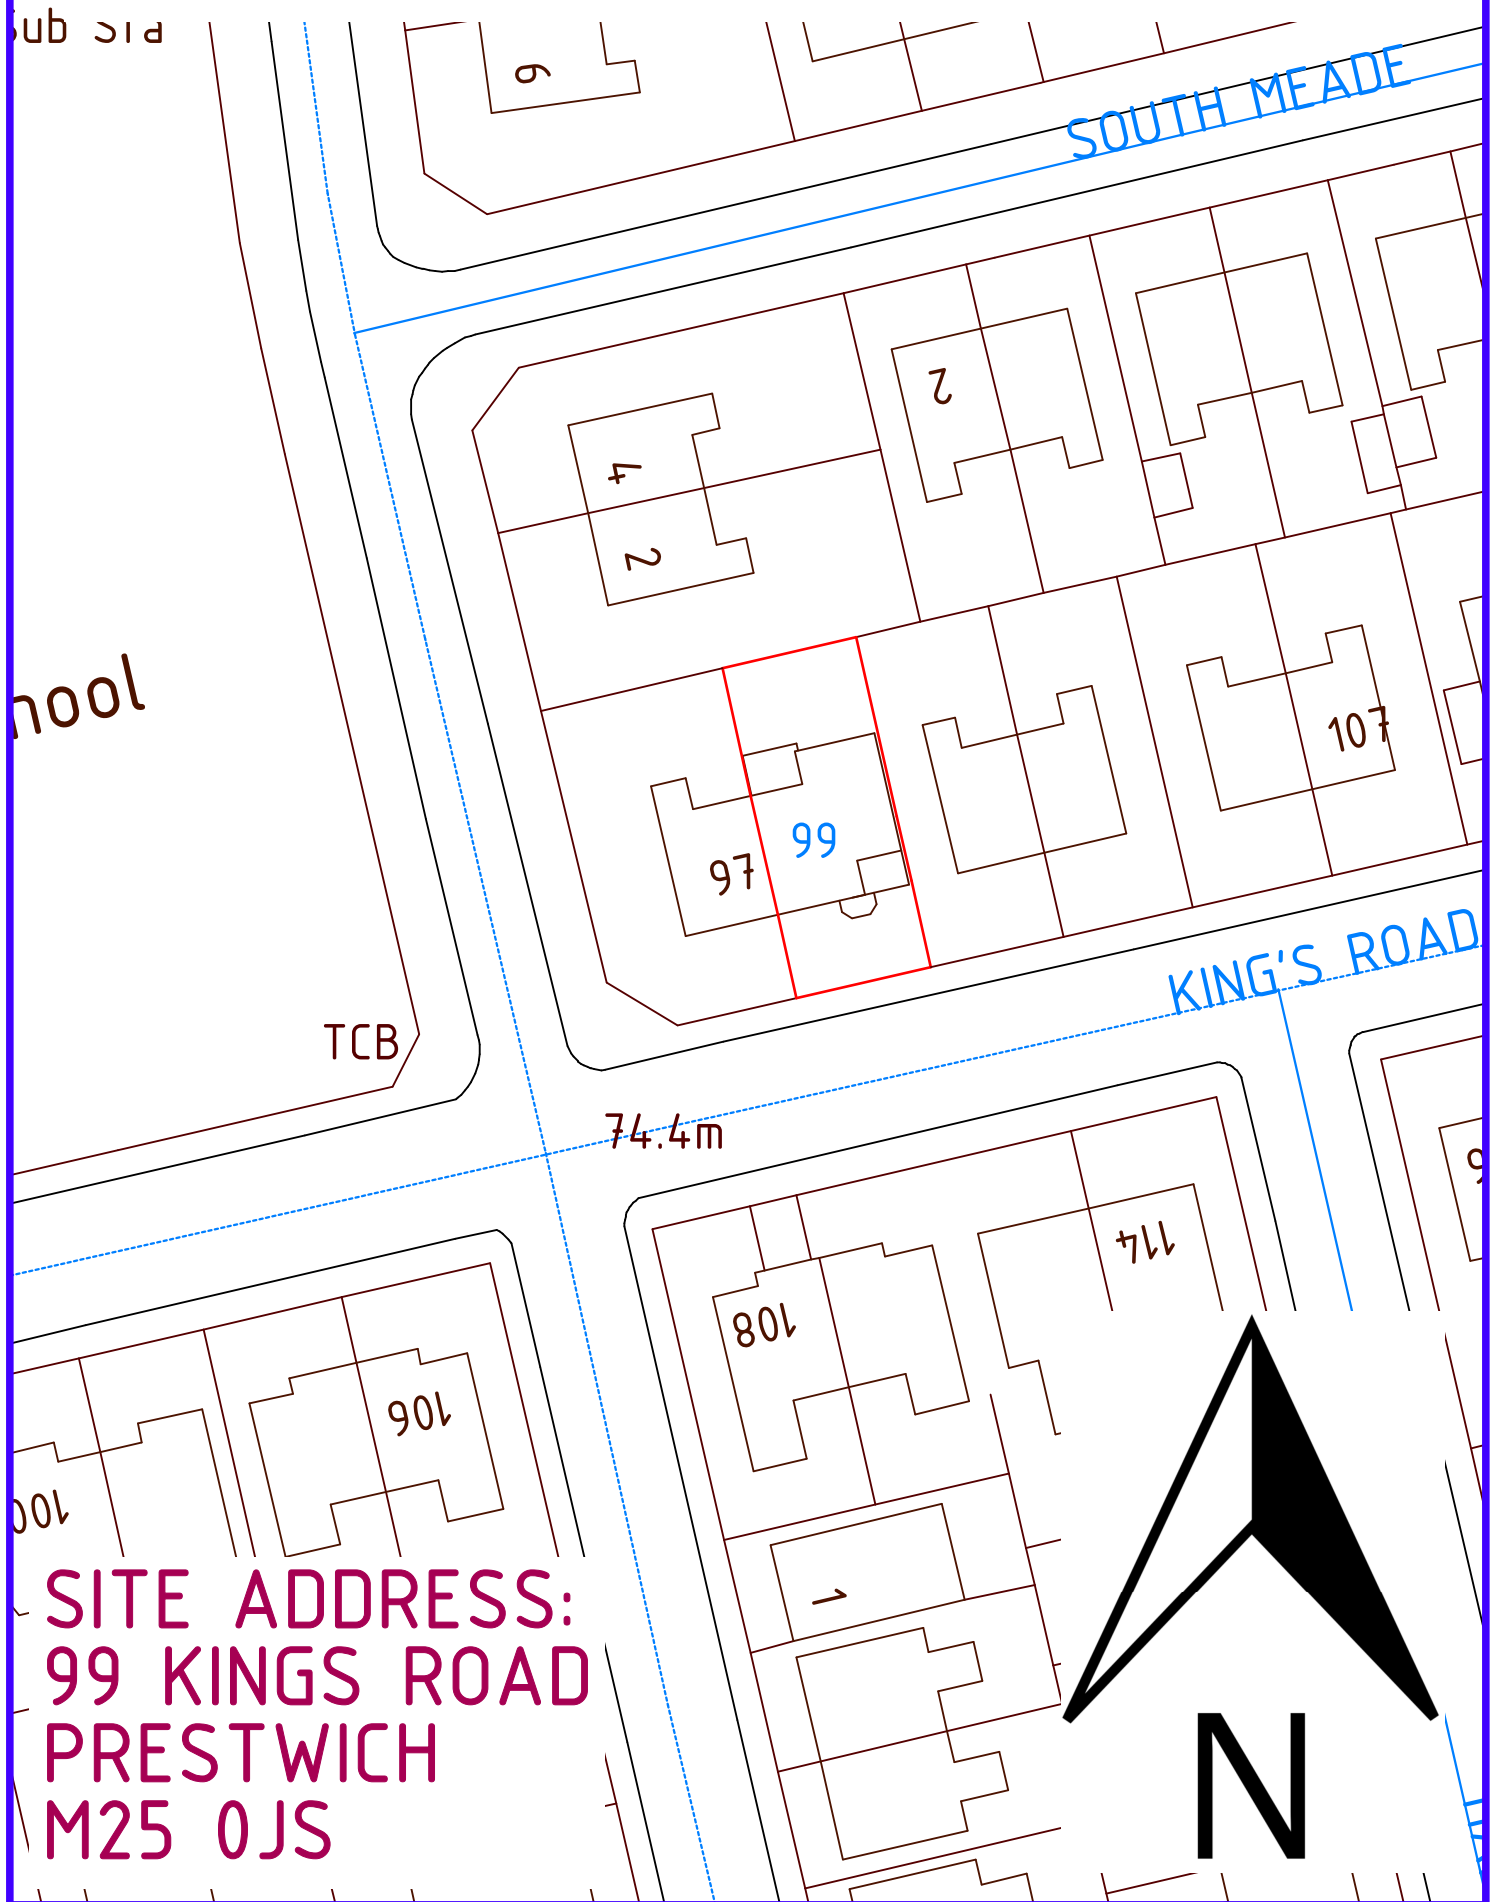

SITE ADDRESS:
99 KINGS ROAD
PRESTWICH
M25 0JS