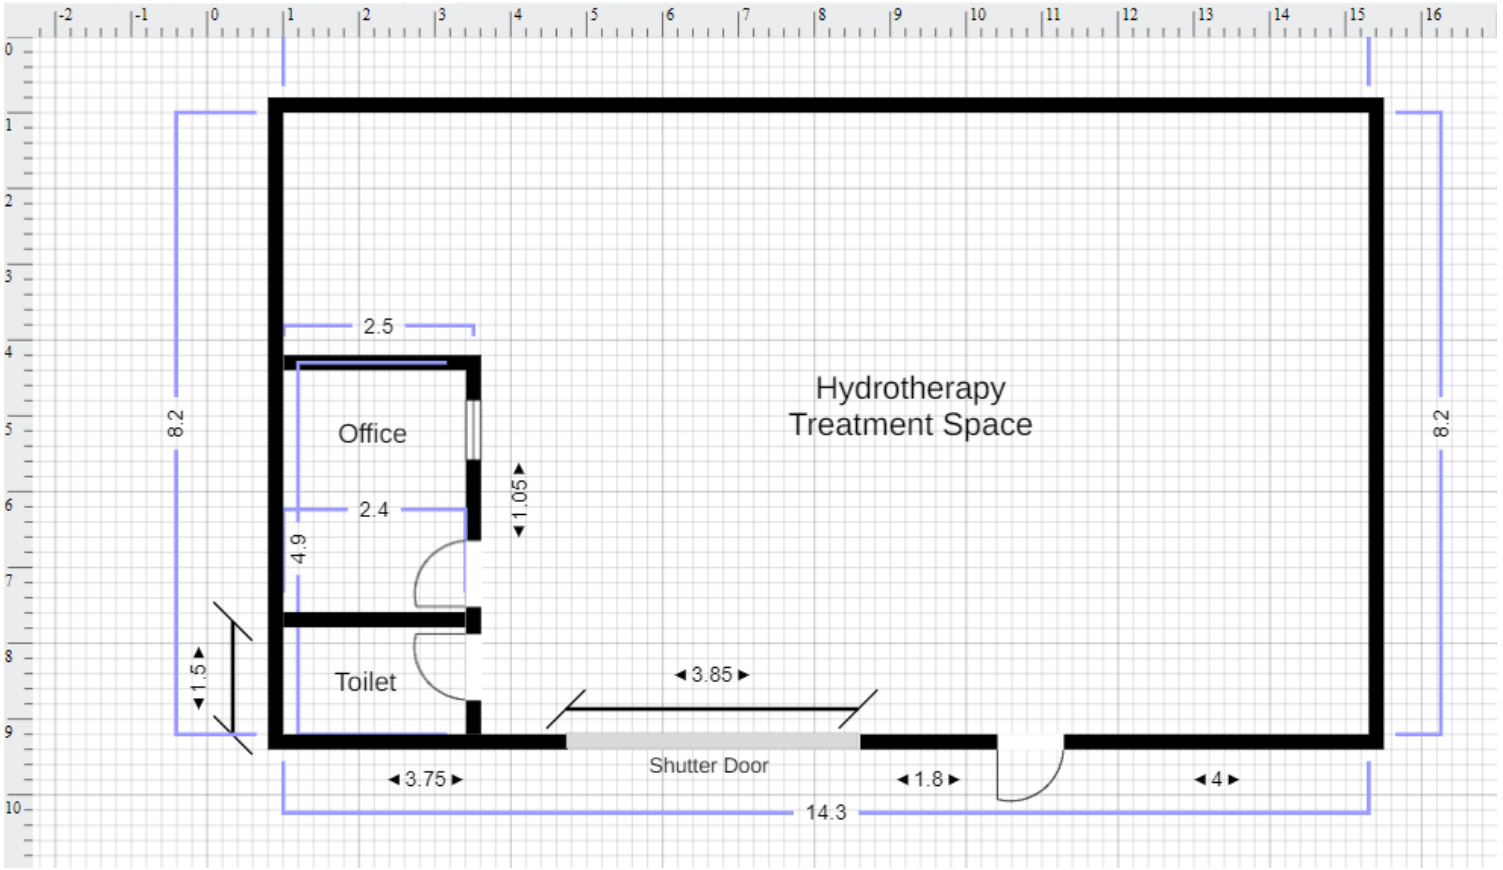

Scale : 1:100

Planning Ref : 69692
Property : Lancashire Canine Hydrotherapy Ltd, Unit 5, Derby Works, 480 Manchester Road, Bury, Lancashire. BL9 9NX