


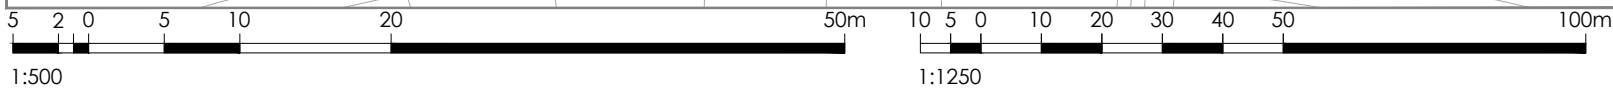

©Crown Copyright and database rights 2023 OS Licence no. AC0000849896



Indicative
True
North

Planning drawings

Site Boundary

Rev ref	Description	Date
Project	Ground floor rear extension	
Site Address	33 Carr Avenue, Prestwich, Manchester, M25 9TW	
Client	Mrs Mia Gambrell	
Drawing status	Planning	
Drawing title	Proposed block plan	
Date	September 2023	
Scale	1:500 @ A4	
Dwg No.	2023-1732-P-106	Rev -