



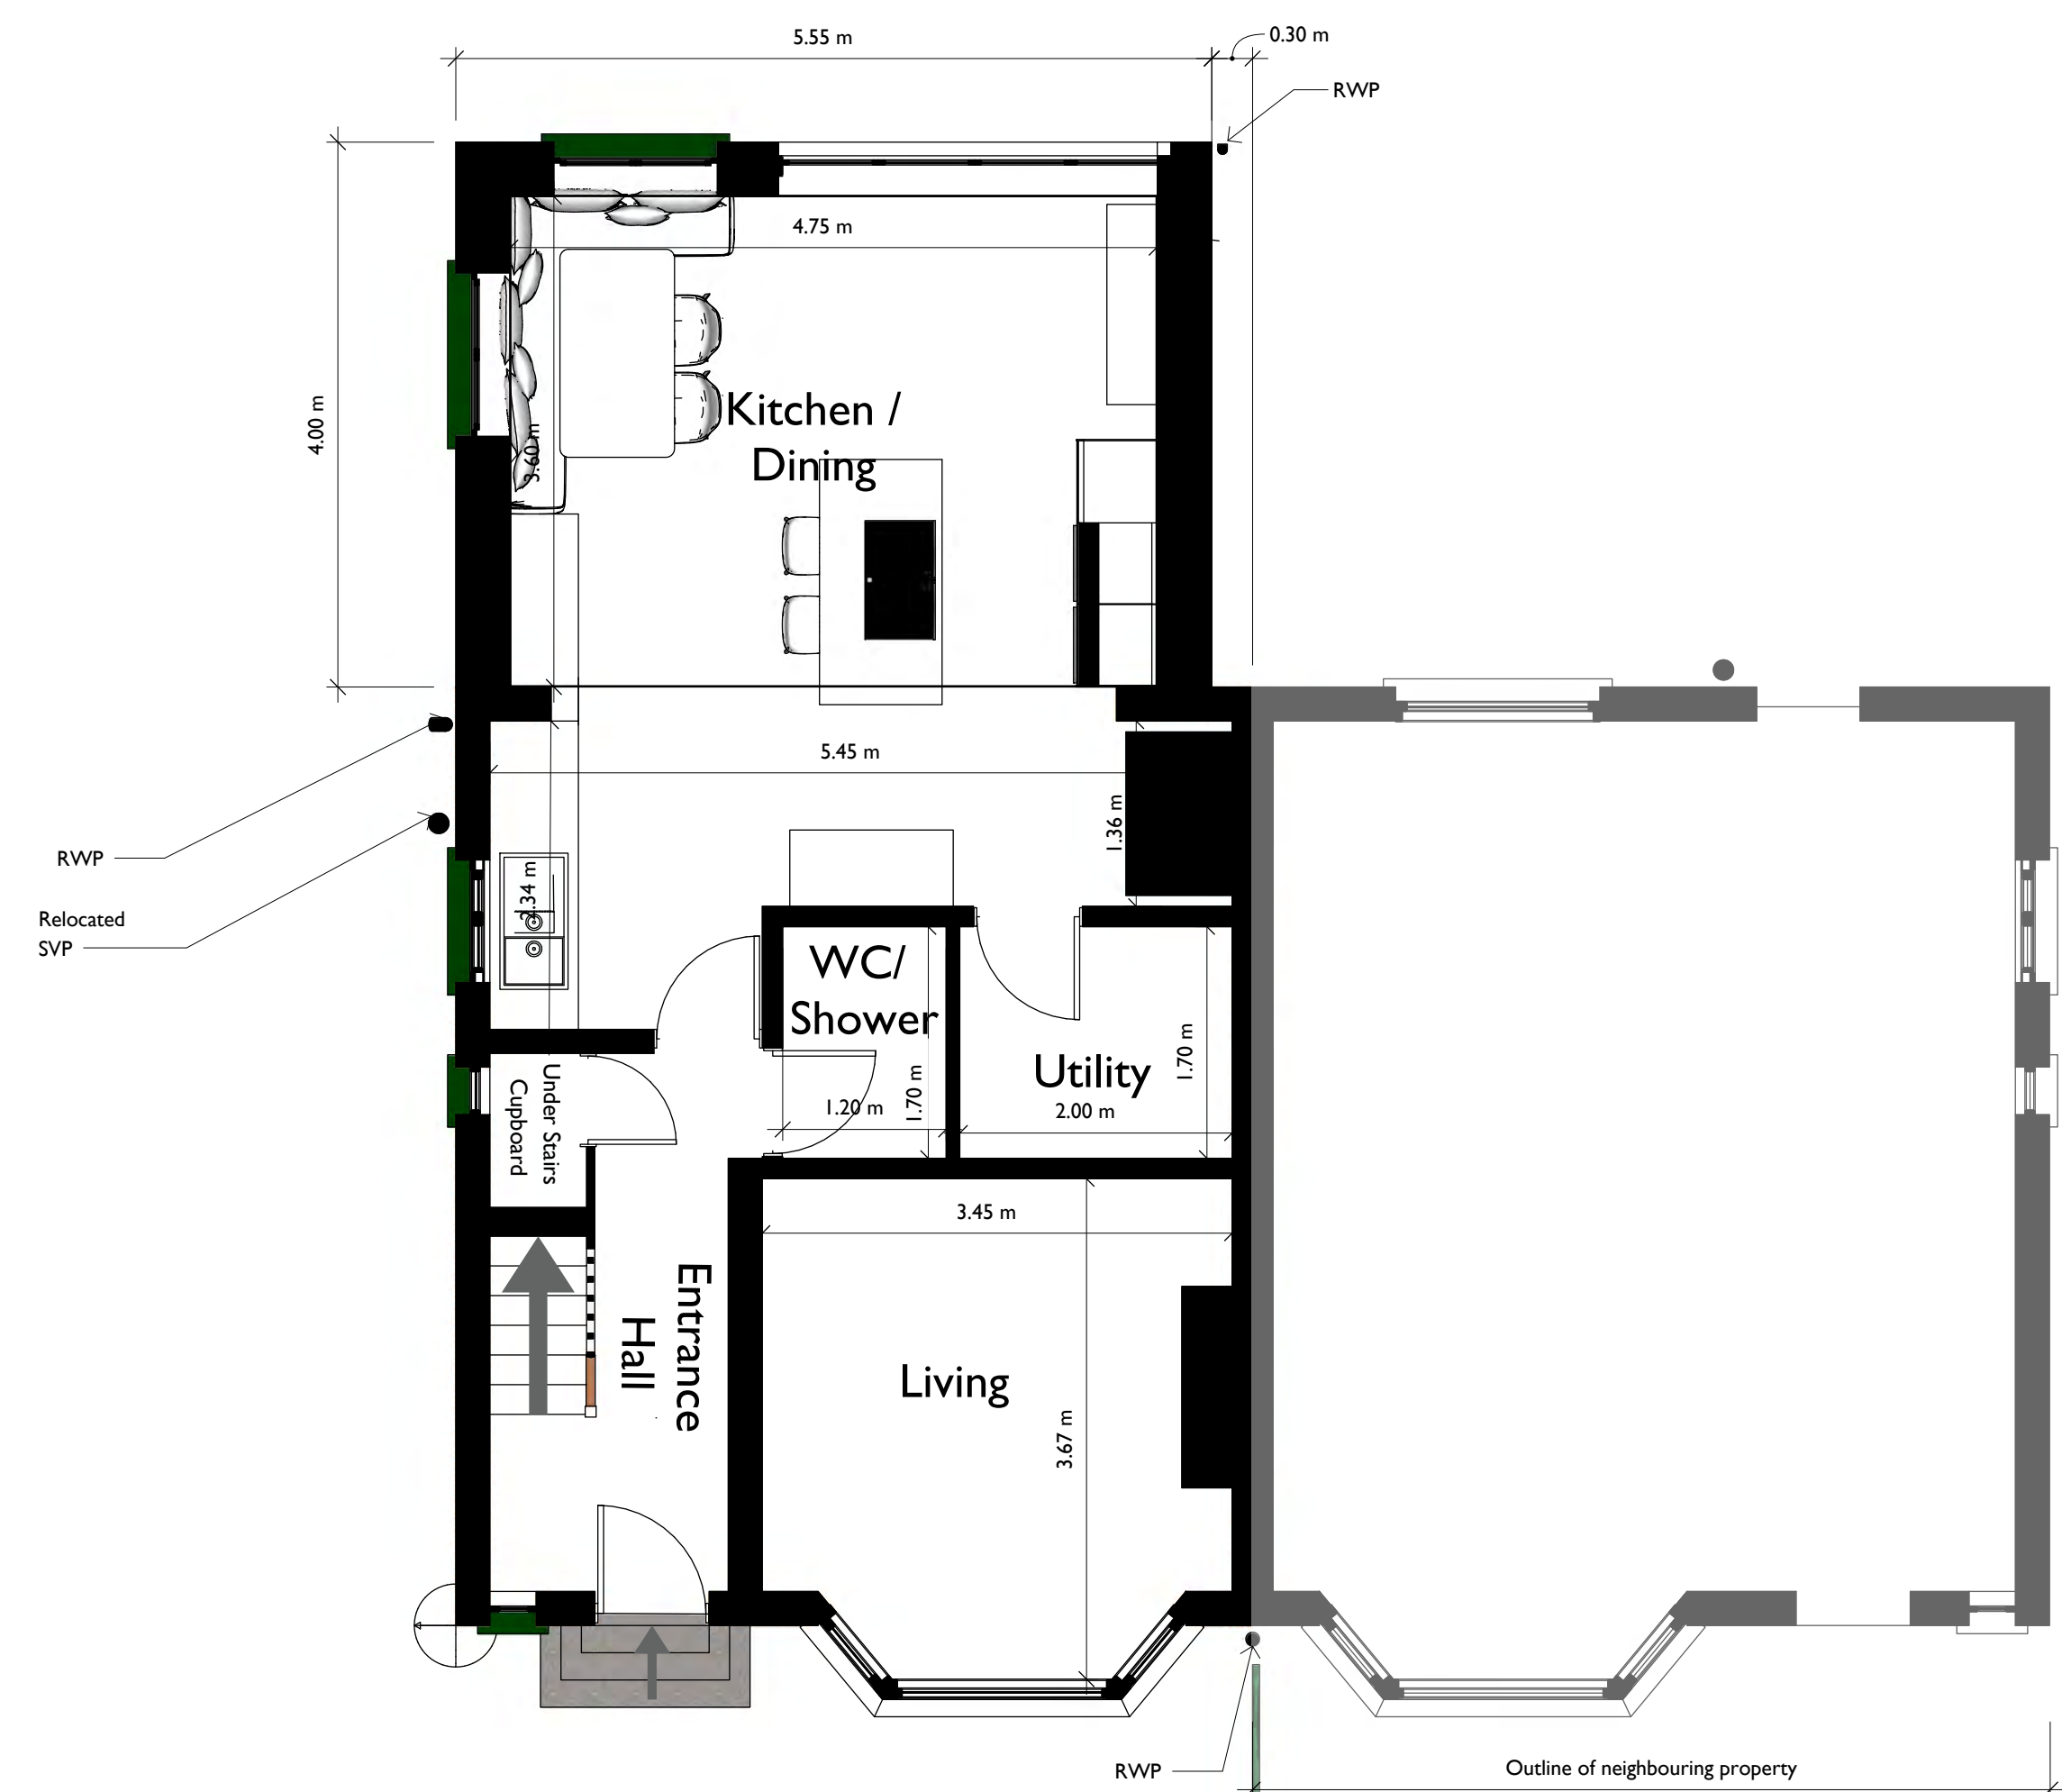


Ground Floor

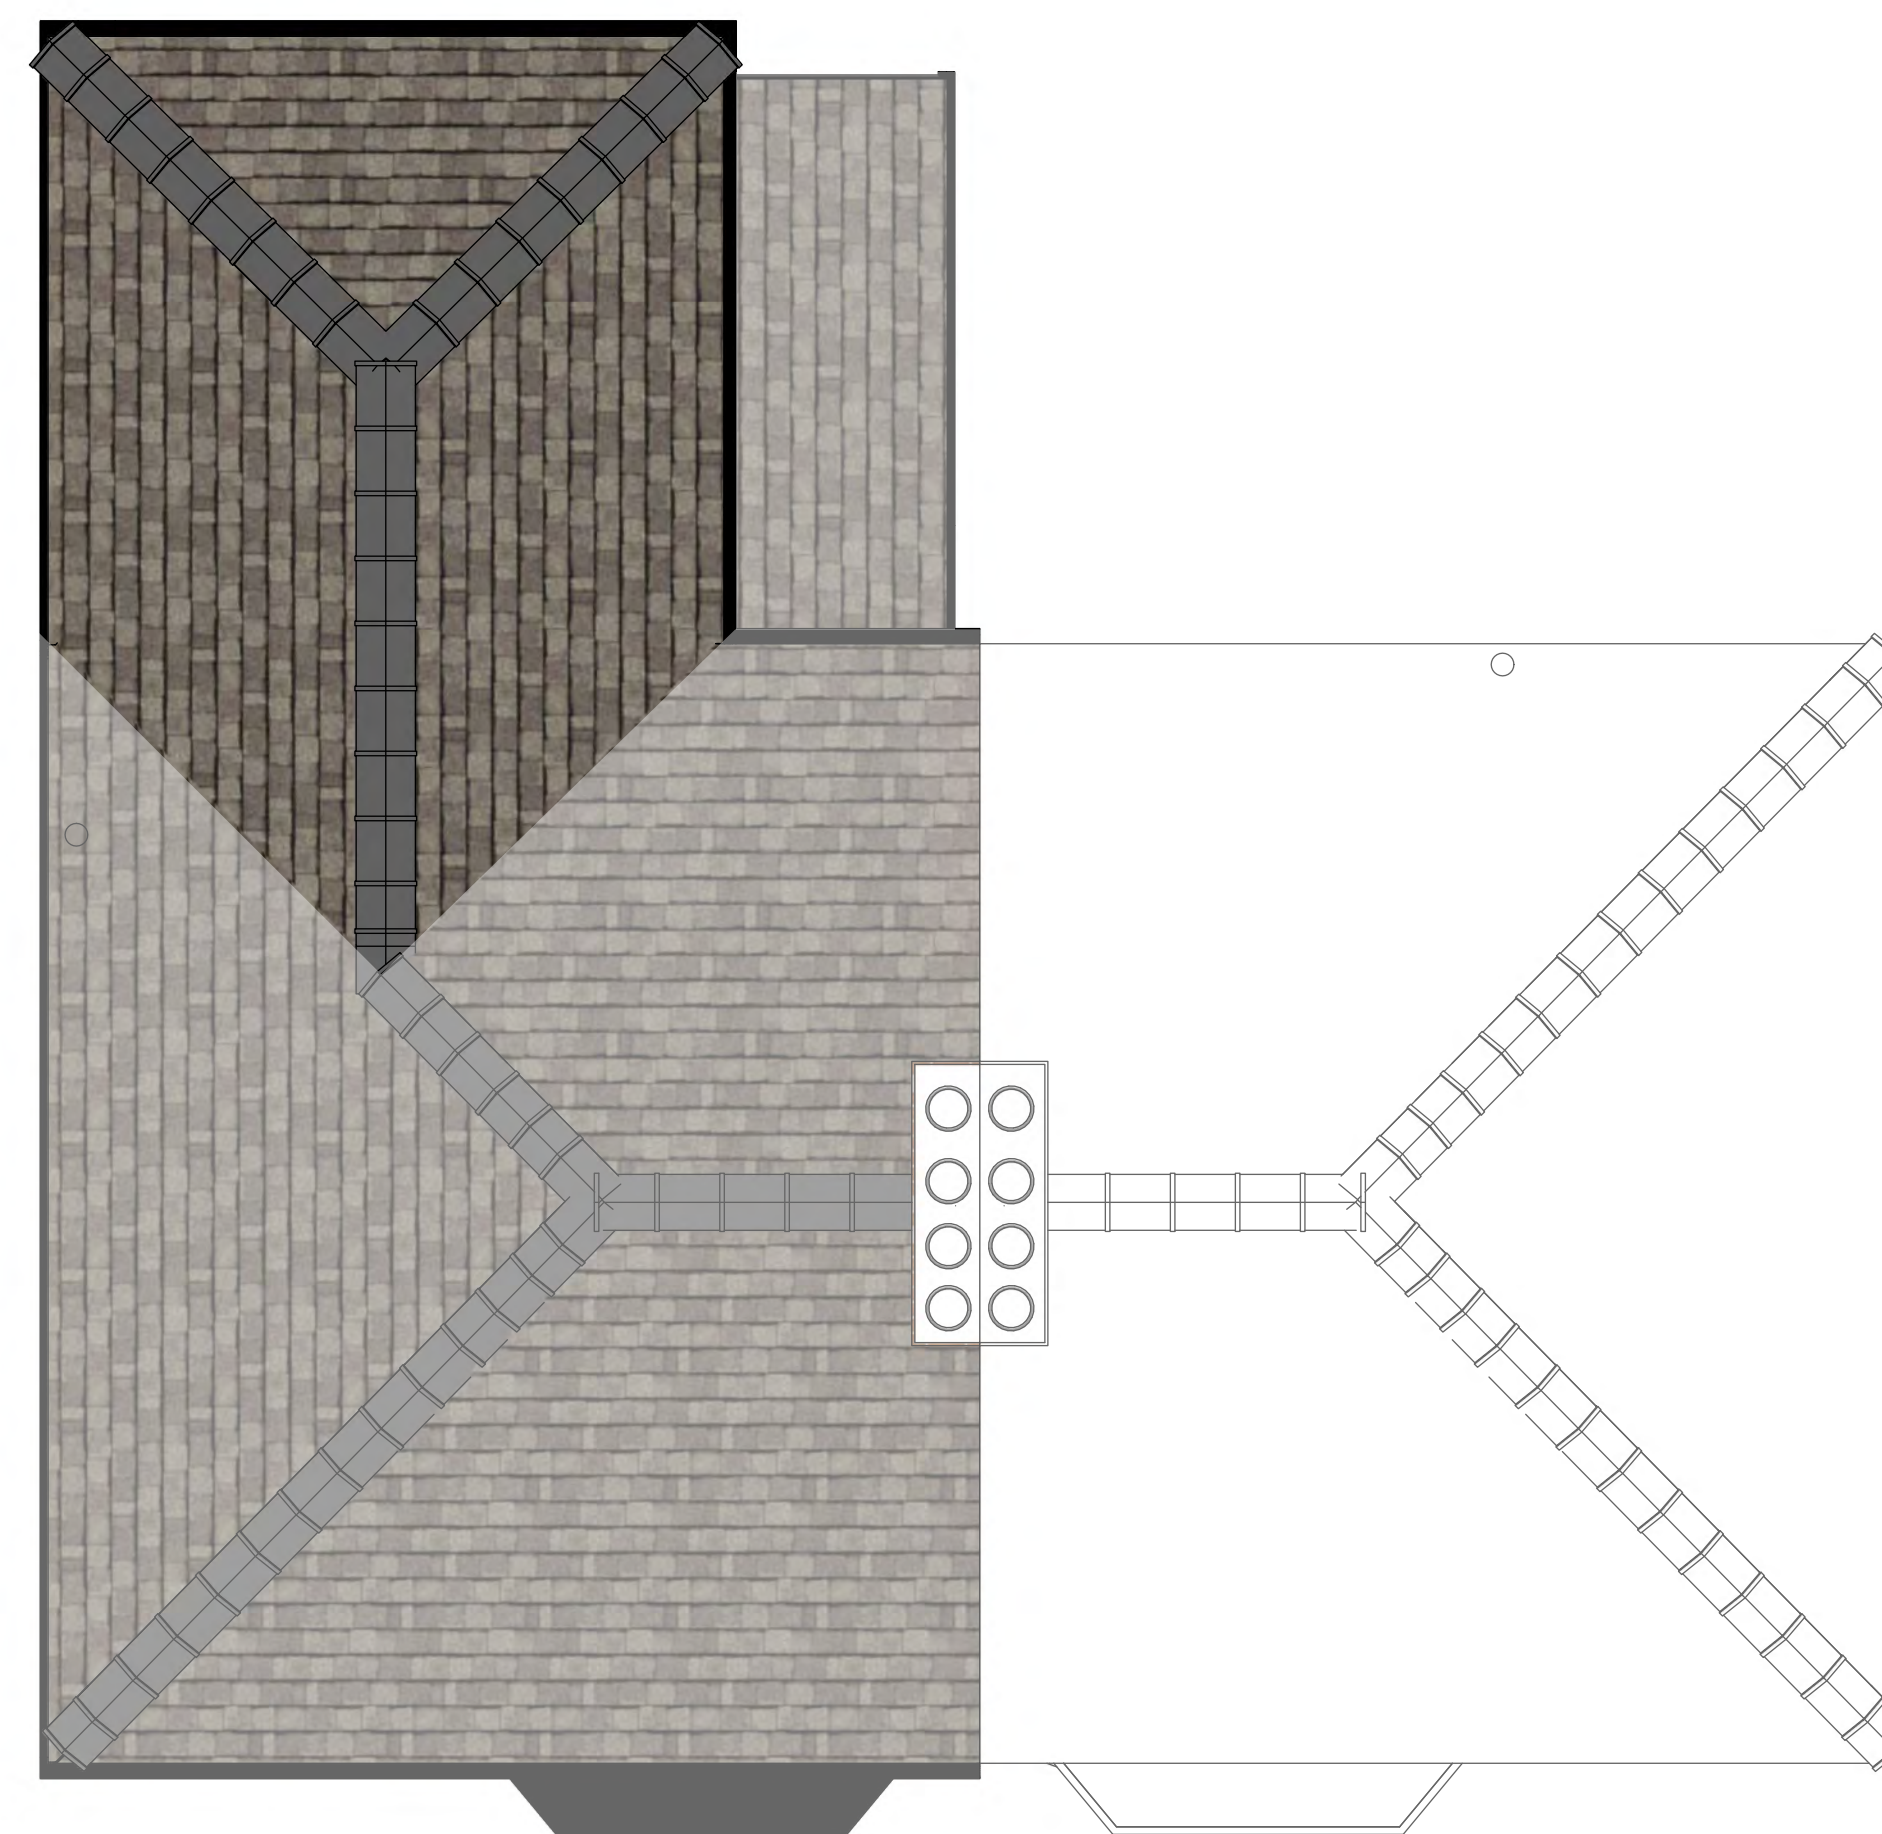

Roof



First Floor

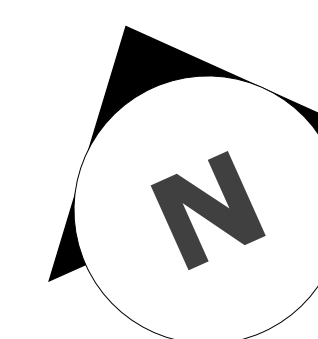

DRAWING PRODUCED FOR
PLANNING PURPOSES ONLY.

DO NOT SCALE FROM THIS
DRAWING



15 Springside View
Bury, BL8 4LU
Tel: 0161 704 4069

Company No. 13615864

hello@homeorganise.me

<https://www.homeorganise.me>

CLIENT
Mr & Mrs. Ashton

PROJECT
93 Bury New Road
Ramsbottom, BL0 0AR

DRAWING TITLE:
Proposed Building Plans

DRAWING NUMBER: 0005/01_05
REV: A

DATE:
16/08/22

Scale @ A1
1:50