
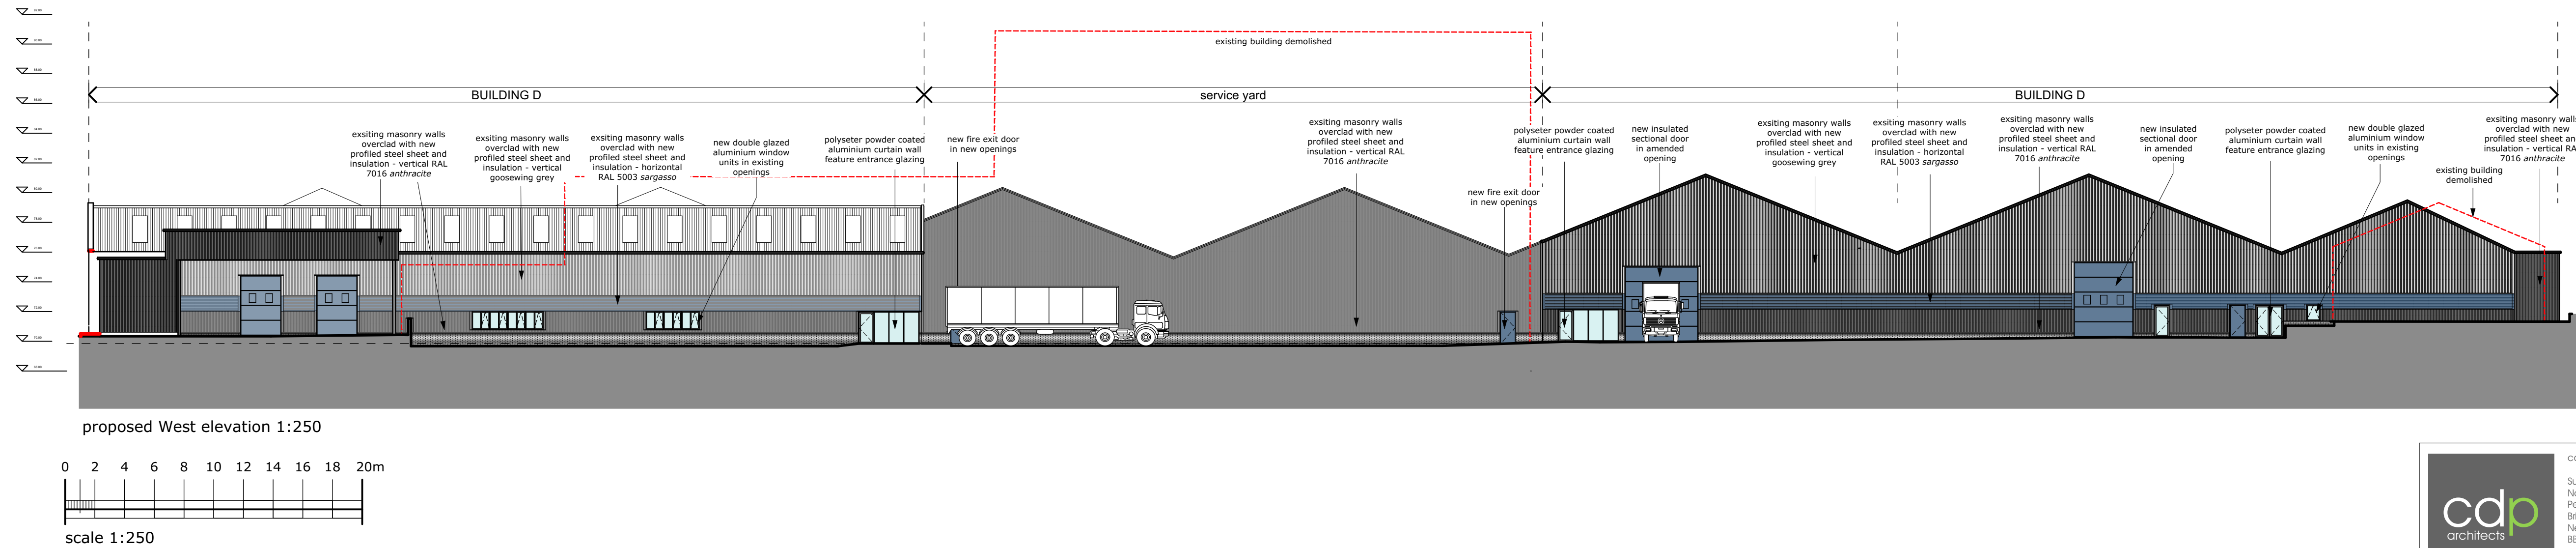
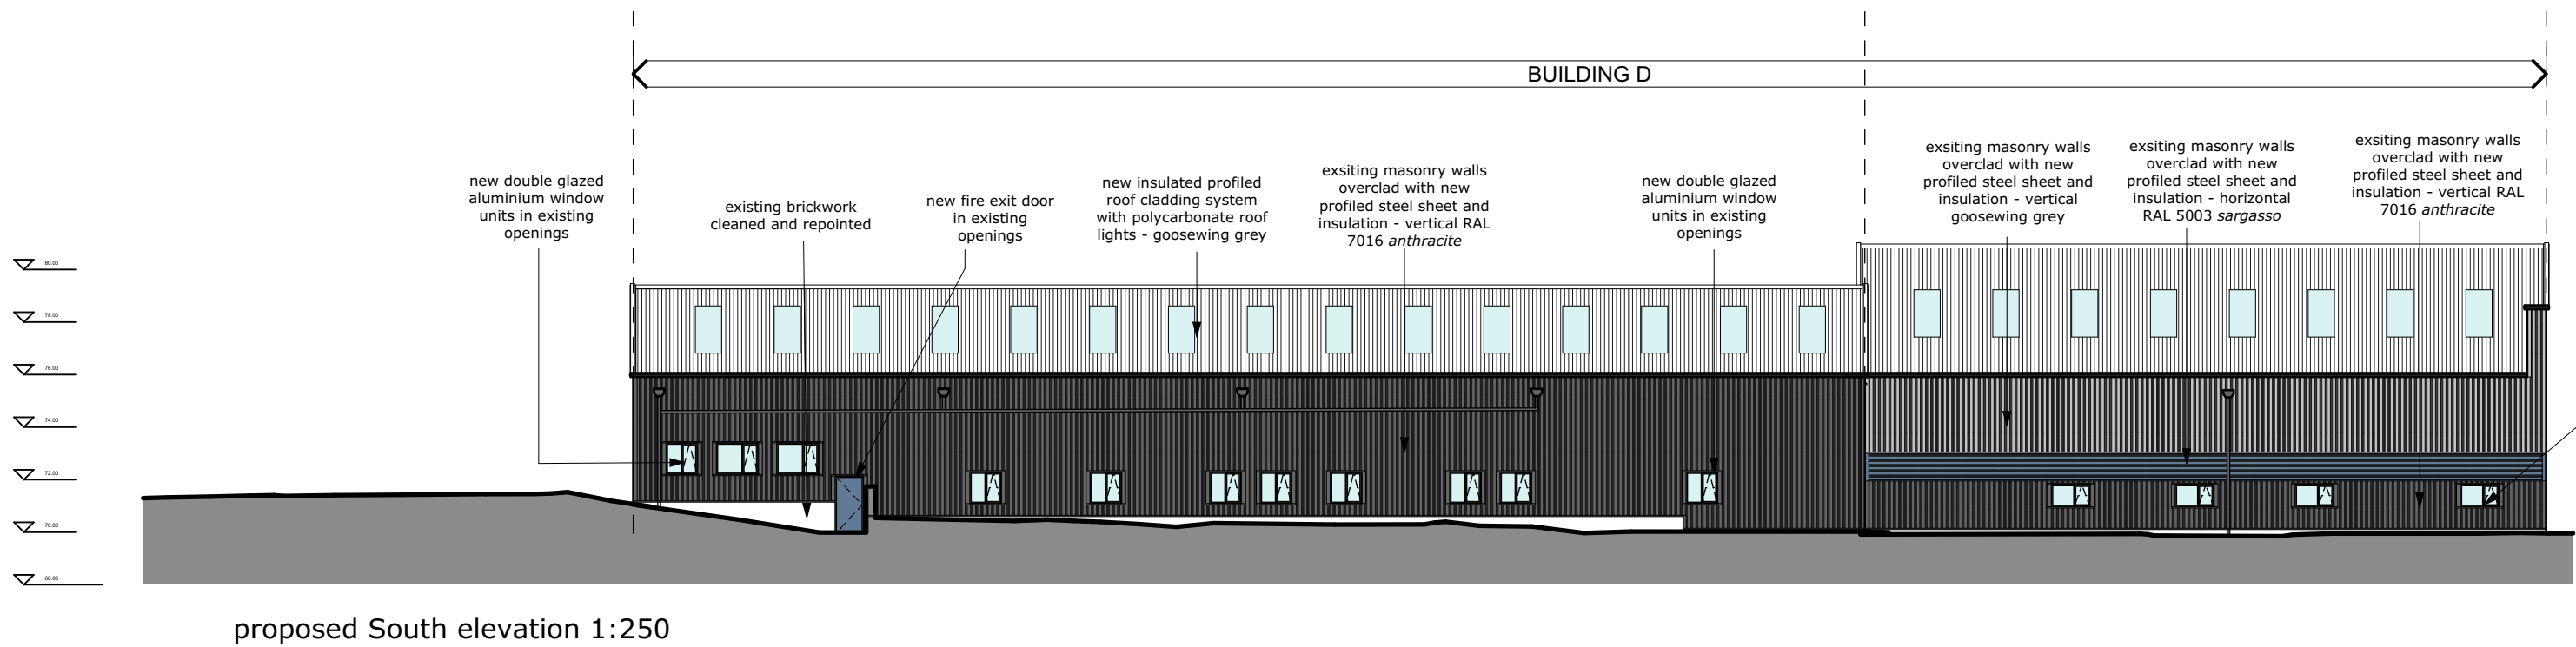
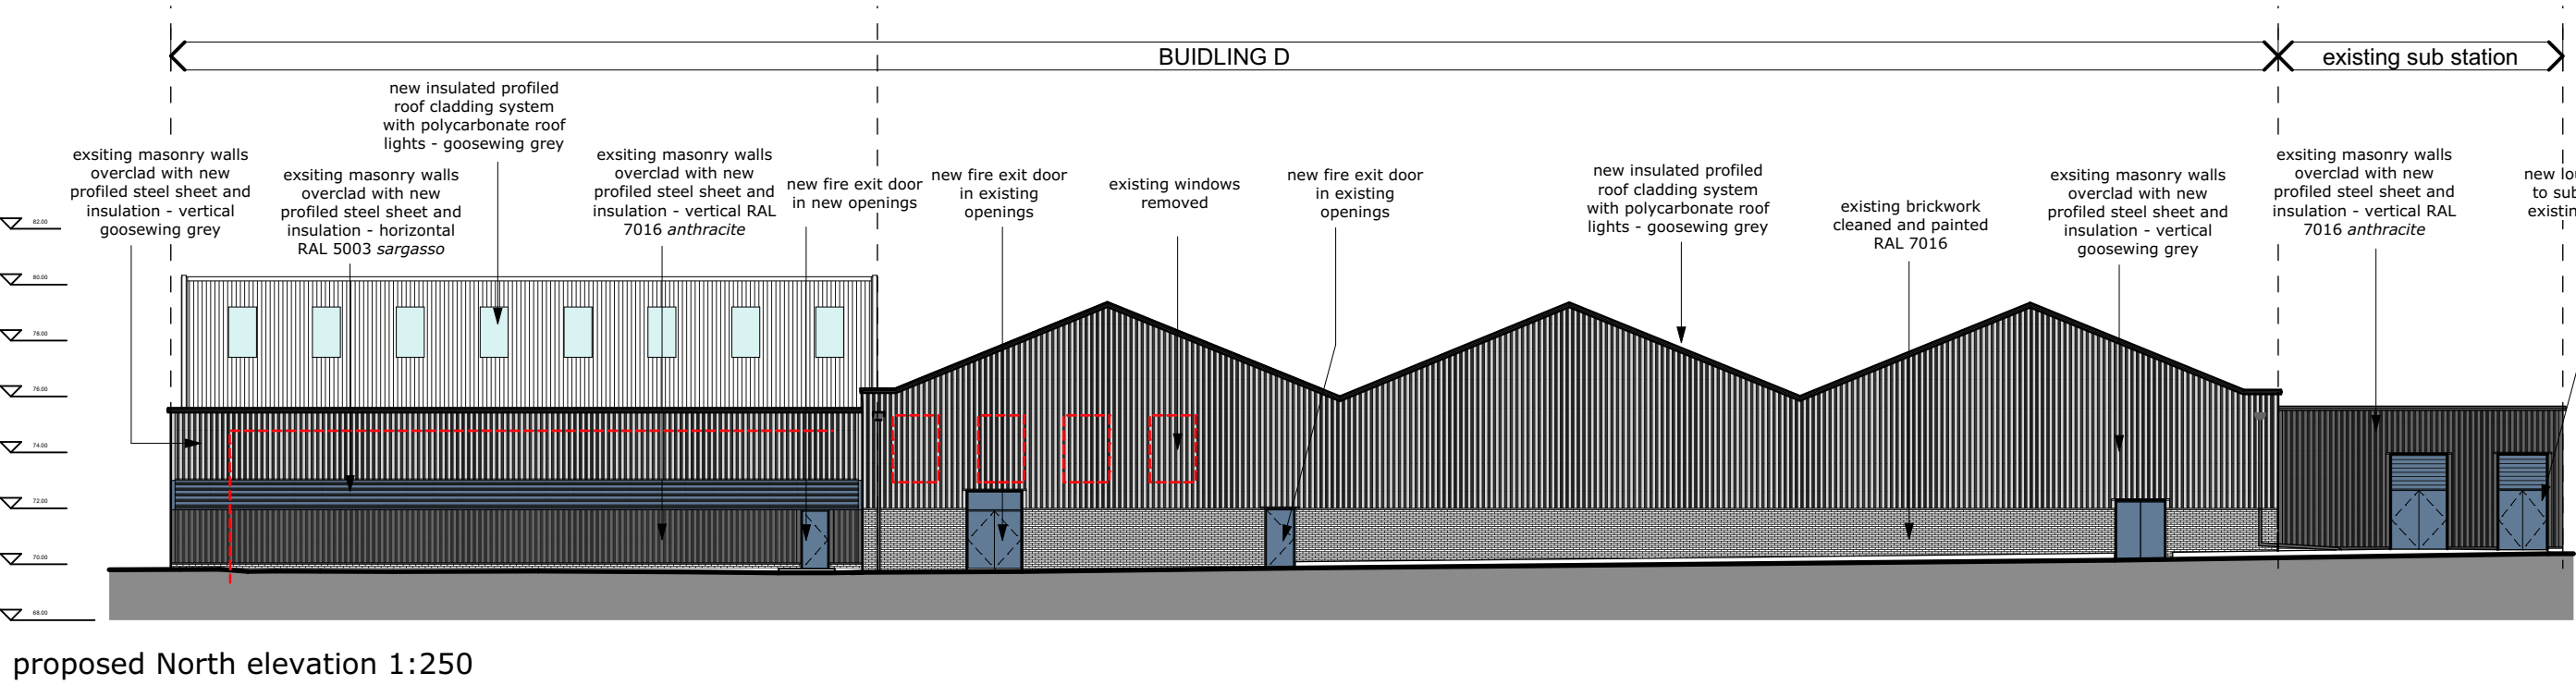


rev	date	by	description
01:	/	/	original issue
02	30.04.24	jb	updated following client comments
03	24.07.24	lg	updated to suit client cladding comments
04	20.09.24	lg	oyster cladding changed to goosewing grey

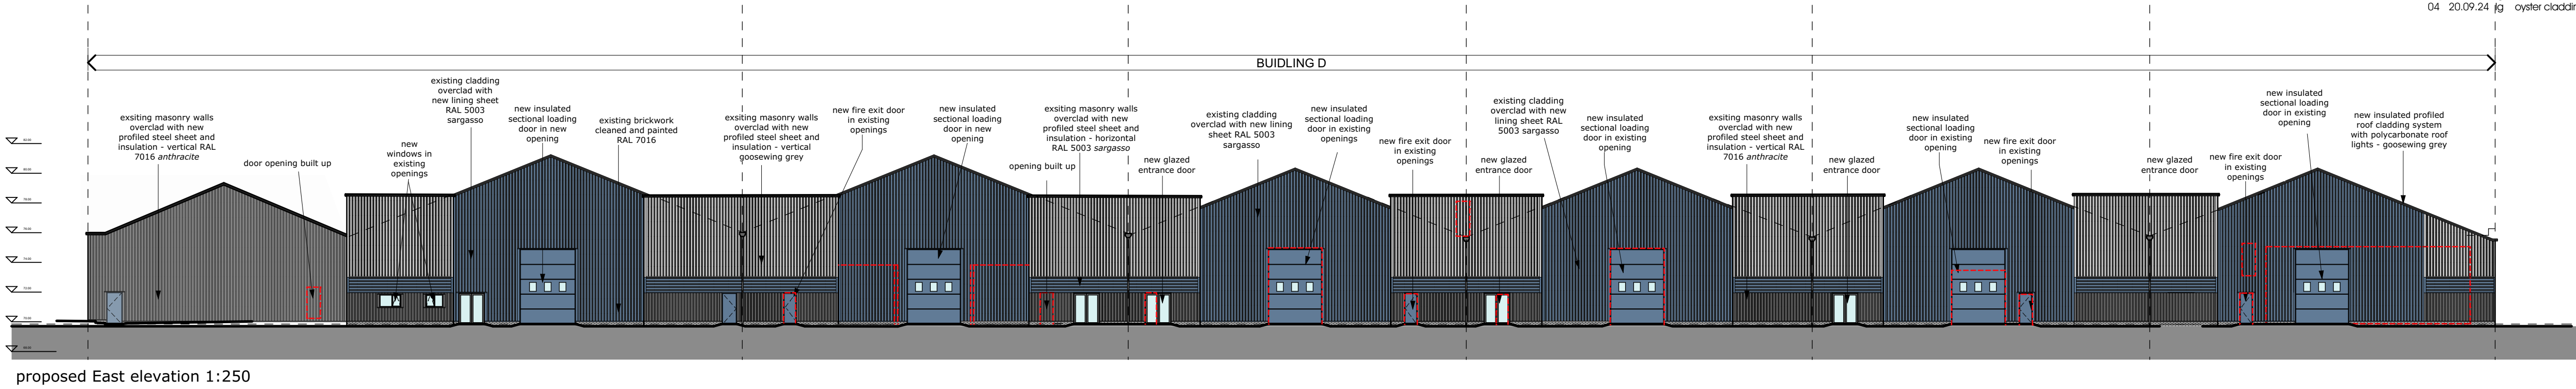

cdp architects

campbell driver partnership
Suite 25, Unit 2
Northlight House
Pendle Road
Brierfield
Nelson
BB9 5FL
01254 297700
www.cdparchitects.co.uk

client: gfic investments

project: warth industrial park redevelopment

warth road, bury, BL9 9TB

sheet: building D proposed elevations

drawing no:	24.100.00-CDP-XX-DR-A-3002	P04
scale:	1:250 @ A1	status: WIP
date:	23.04.24	drawn by: jb