




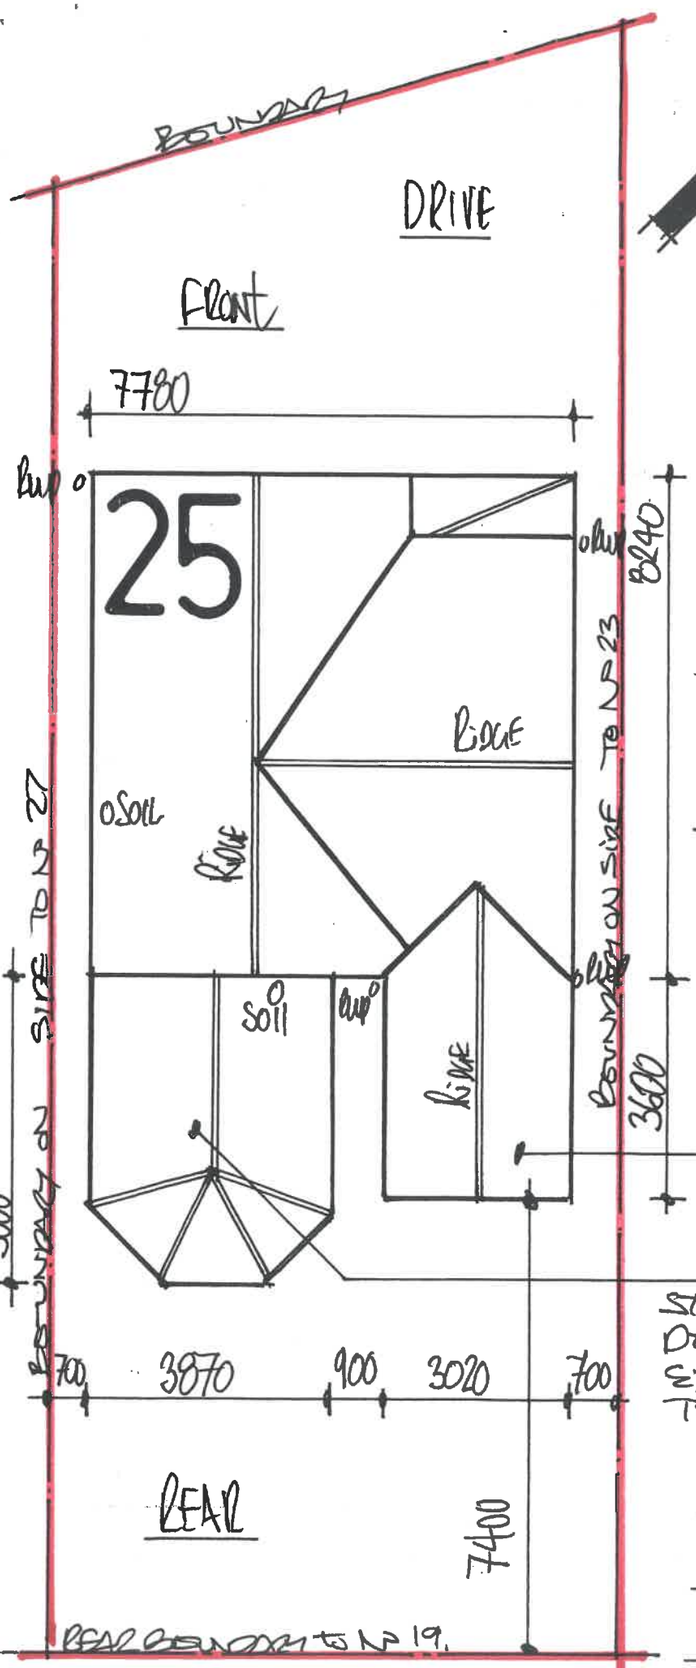

1:1250" SITE - LOCATION" - PLAN

PROPOSED EXTENSION TO REAR OF No 25...

- SITE DRAINAGE:- AGE OF PROPERTY WOULD SUGGEST A SEPERATE FW/SW BRANCH DRAINAGE SYSTEM EXISTS BUT CONTRACTORS TO LOCATE EXISTING BRANCH DRAINS PRIOR TO COMMENCING WORKS ON SITE etc...
- EXISTING TWO STOREY HOUSE EXTENSION BUILT ATTATCHED TO REAR OF DETATCHED DWELLING
- EXISTING SINGLE STOREY GROUND FLOOR DOMESTIC CONSERVATORY EXTENSION ATTATCHED TO REAR OF DWELLING
- PROPOSED BOX GUTTER DETAIL BETWEEN PROPOSED TWO STOREY HOUSE EXTENSION AND EXISTING BUILT ATTATCHED TO REAR OF DETATCHED DWELLING INC REMOVAL AND CLEARANCE OF EXISTING GROUND FLOOR CONSERVATORY EXTENSION etc.


DRG No: 1

ADDRESS:—

No: 25 BURGHLEY DRIVE, BRADLEY FOLD, RADCLIFFE, M26 3XY.

NOV' 2020

1:100 EXISTING BLOCK PLAN

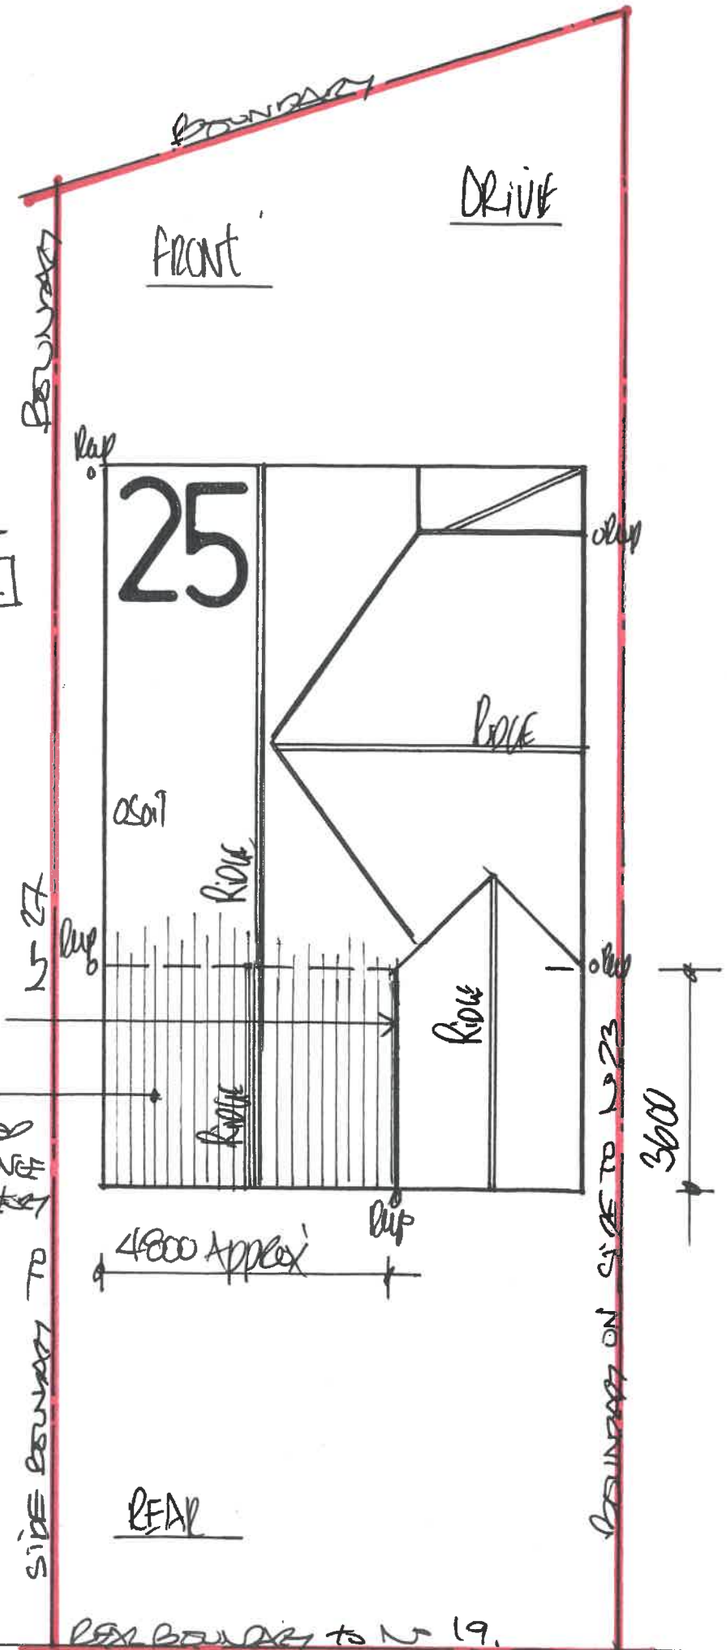


1:100 PROPOSED - BLOCK - PLAN