



Existing : Elevation - Side

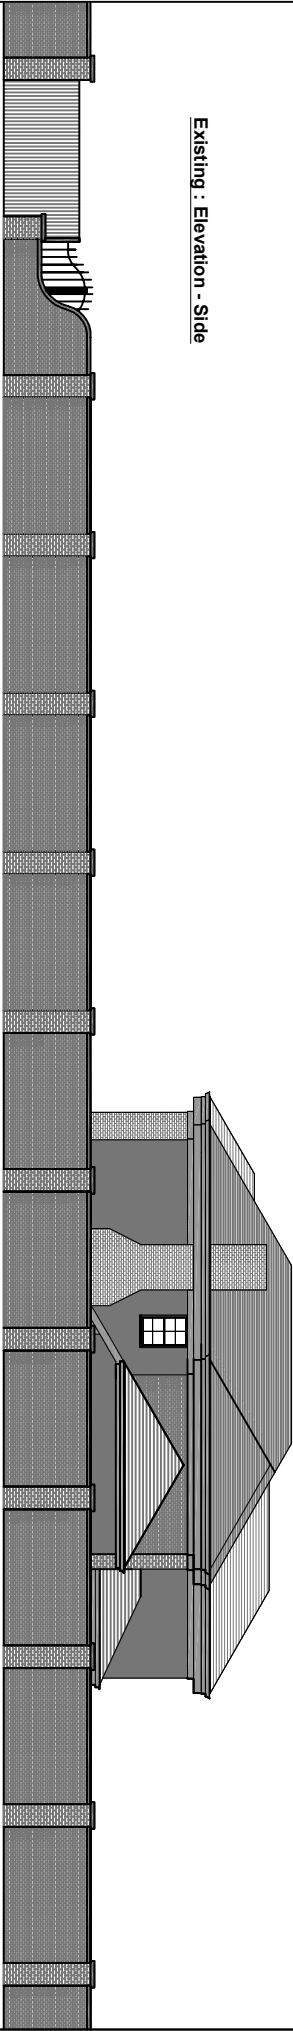

Stand Lane

Proposed : Elevation - Side

New Brick Wall to be built to match the existing materials and height of existing wall

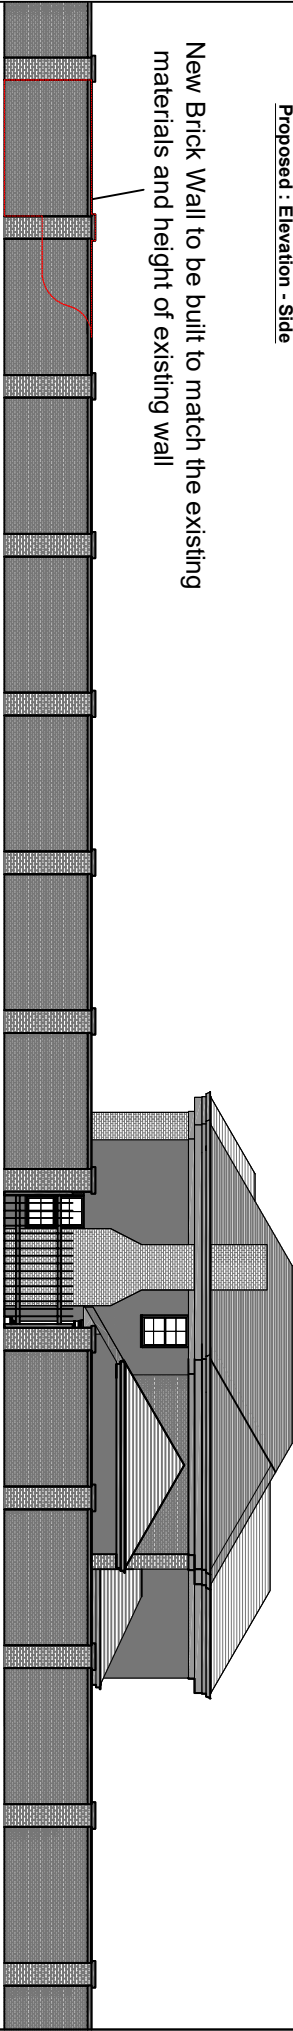

Stand Lane

NOTES:

Existing and Proposed Side Elevation



Contacts:
Tel: 0798 828 789
E-Mail: ben.gray@greatplains.co.uk

Location:

298 Stand Lane
Raddiffe
Whitefield
Manchester
M26 1UB

Scale: 1:200

Scale: 1:100

0 2M

@ A4
A2

8M

Date:

16-01-23

Drawn By:

Joel Gray

Dwg No:

05