




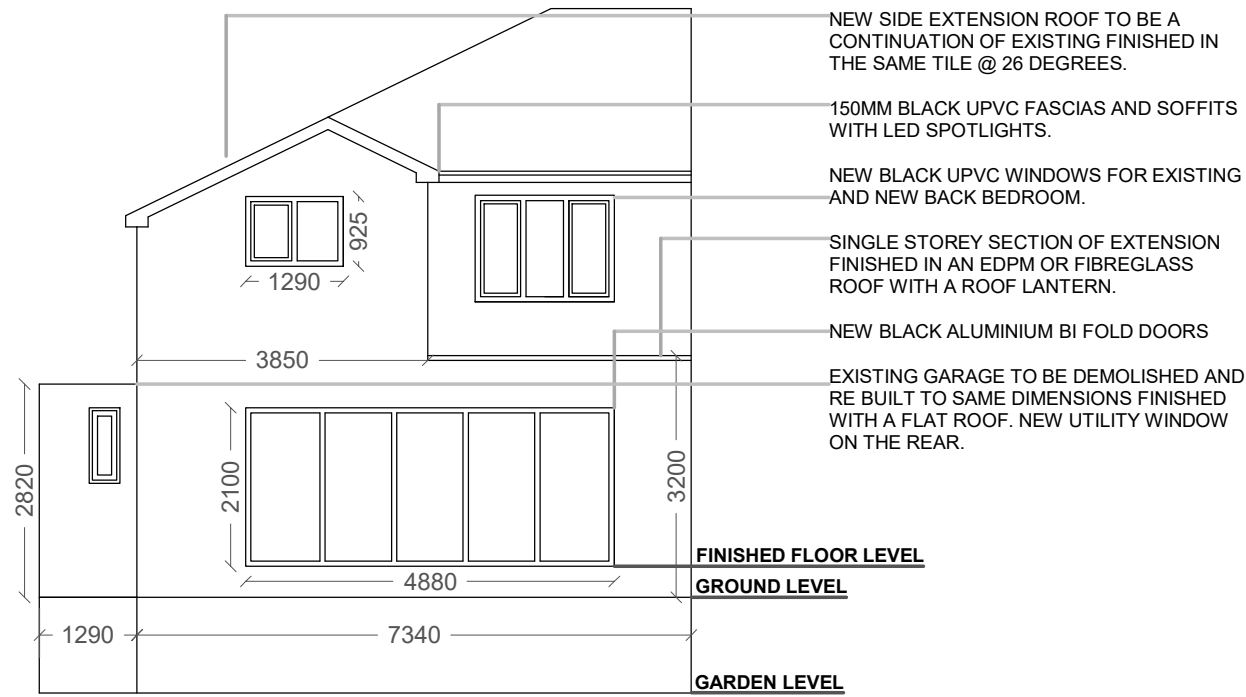

PROPOSED REAR ELEVATION

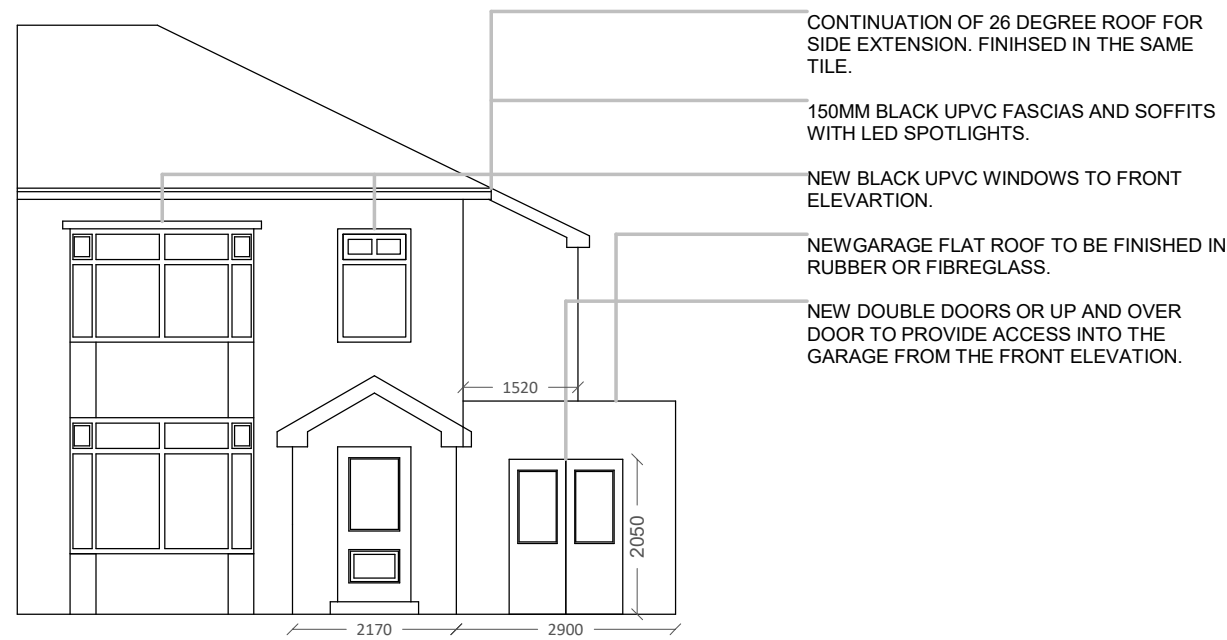

PROPOSED FRONT ELEVATION

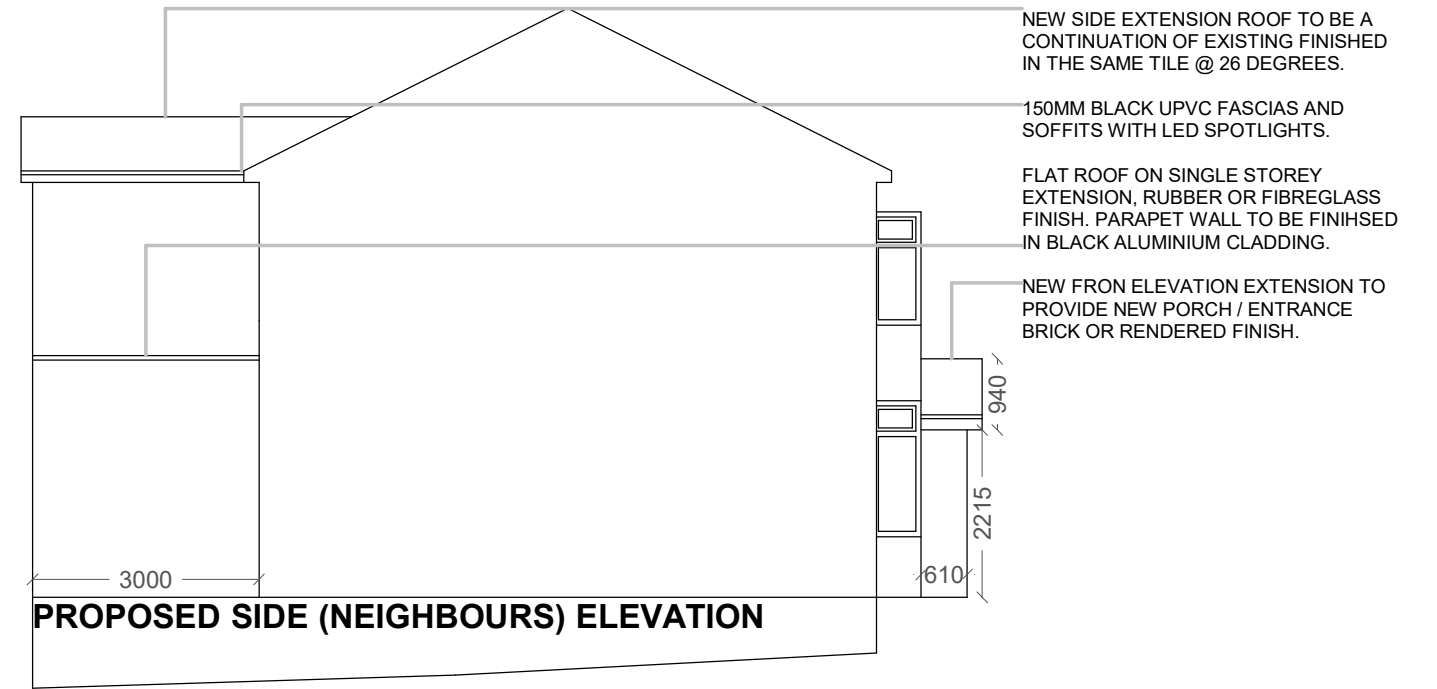