
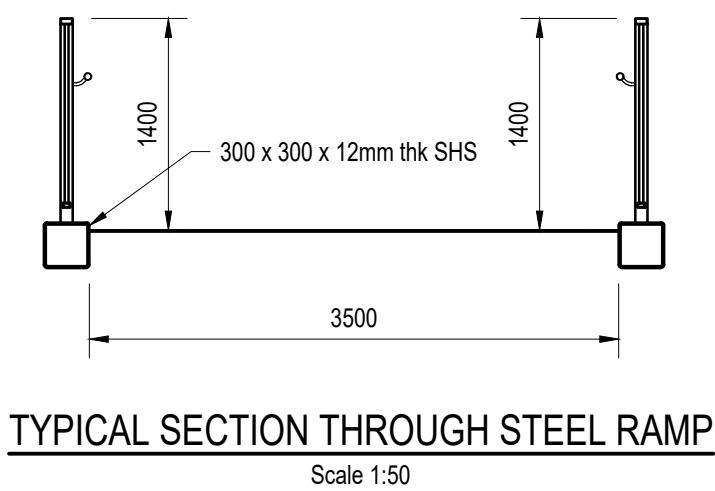
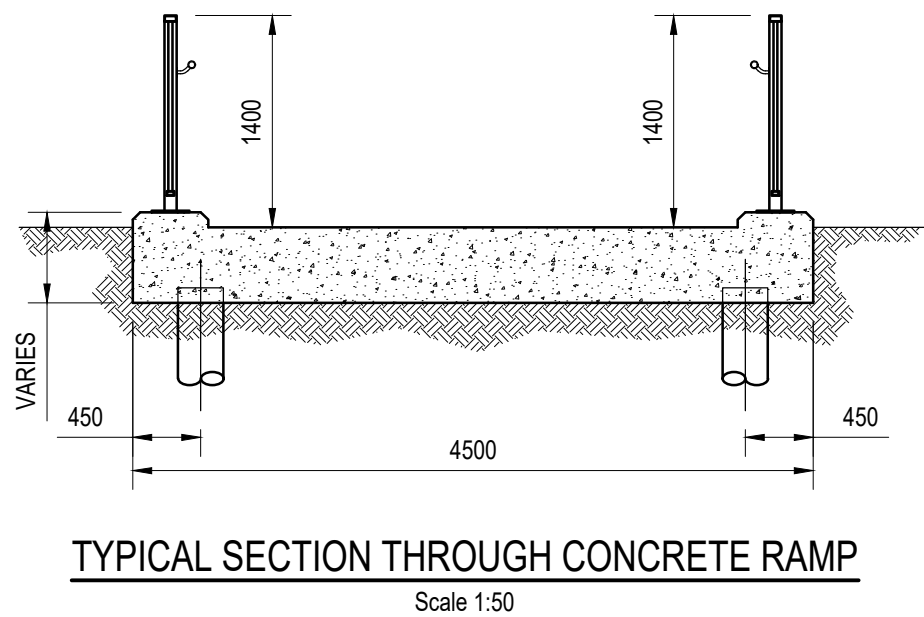
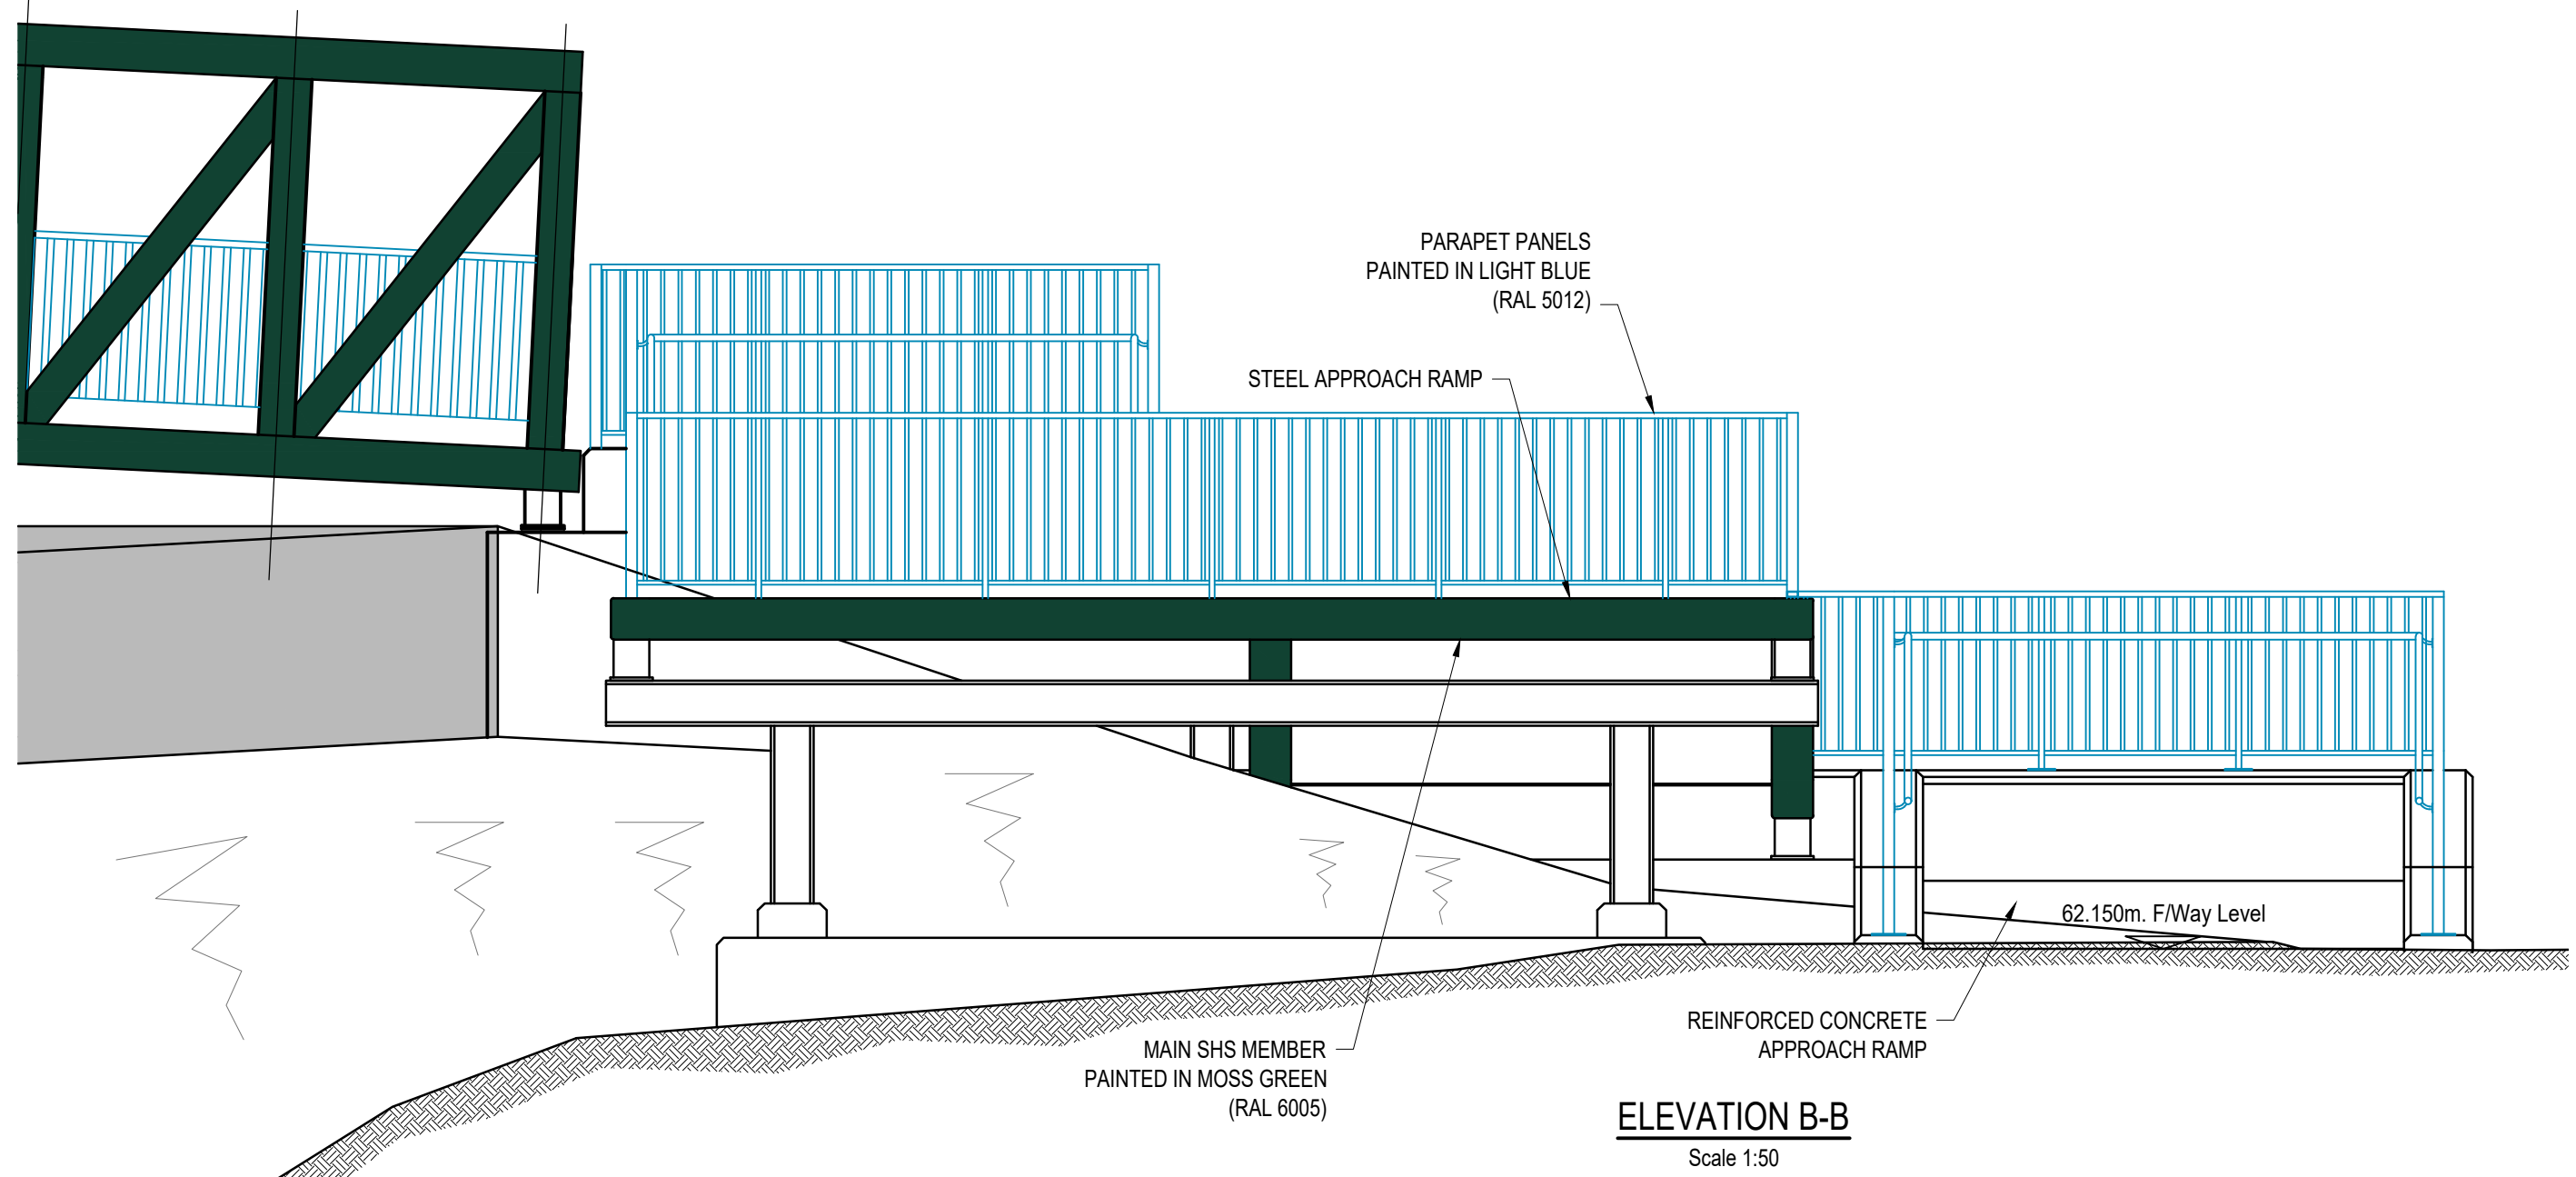
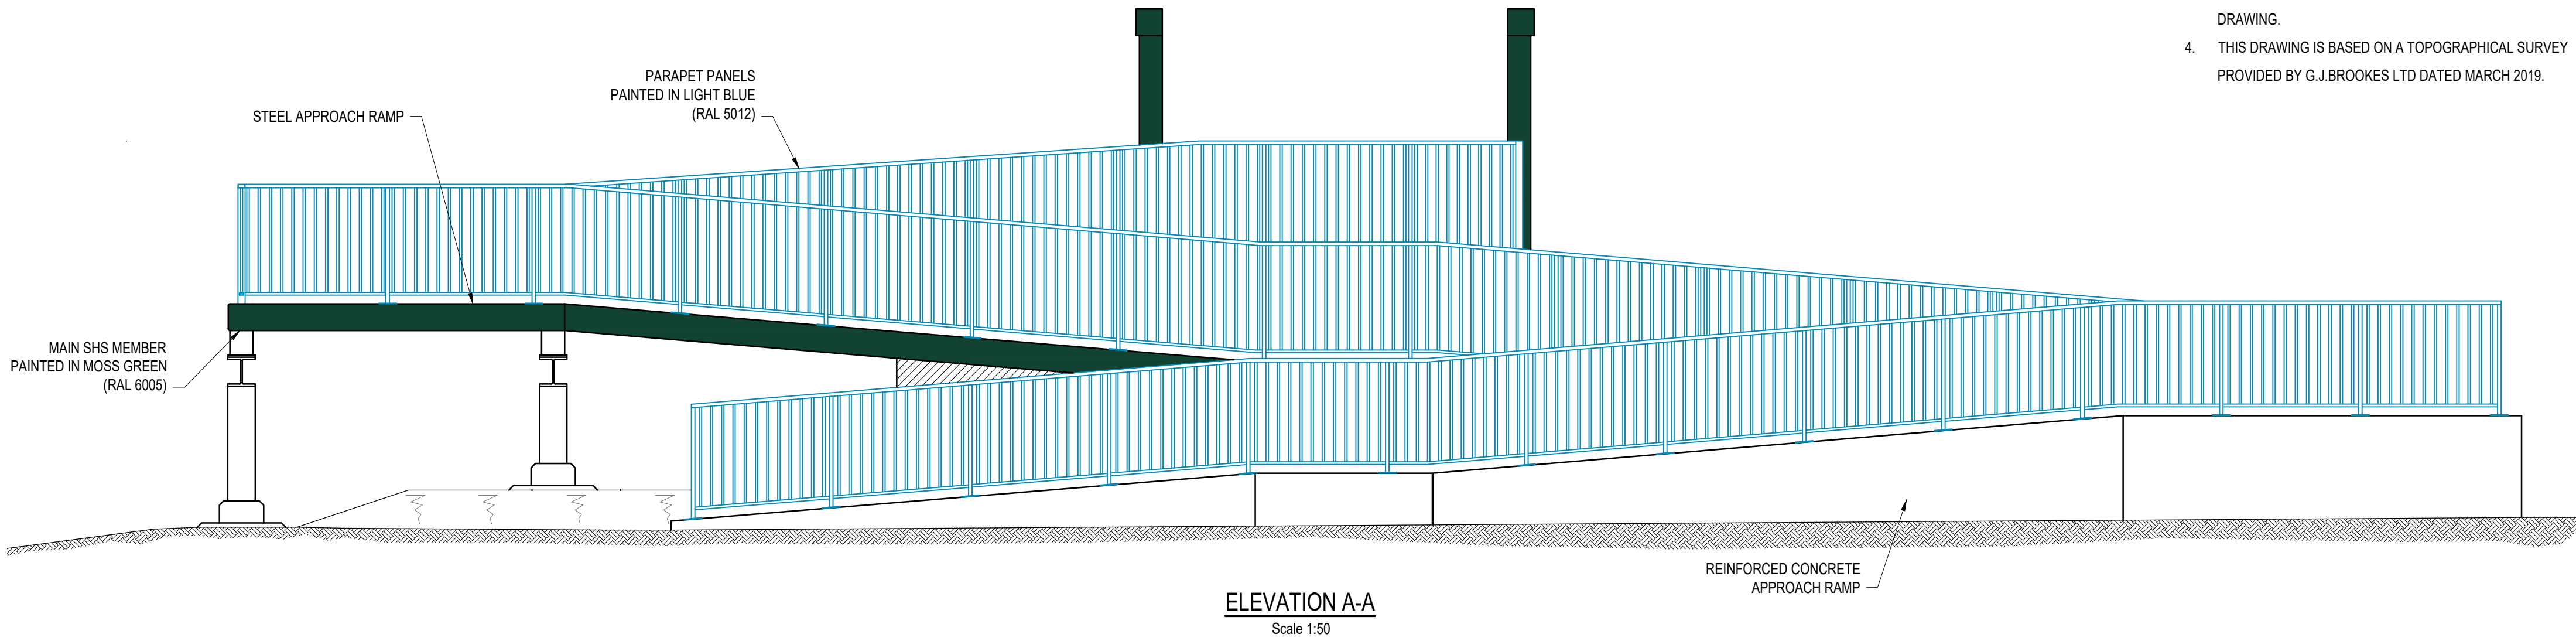


NOTES:

1. ALL DIMENSIONS ARE IN MILLIMETRES UNLESS STATED OTHERWISE.
2. ALL LEVELS ARE IN METRES UNLESS STATED OTHERWISE.
3. NO DIMENSIONS OR LEVELS SHALL BE SCALED FROM THIS DRAWING.
4. THIS DRAWING IS BASED ON A TOPOGRAPHICAL SURVEY PROVIDED BY G.J.BROOKES LTD DATED MARCH 2019.

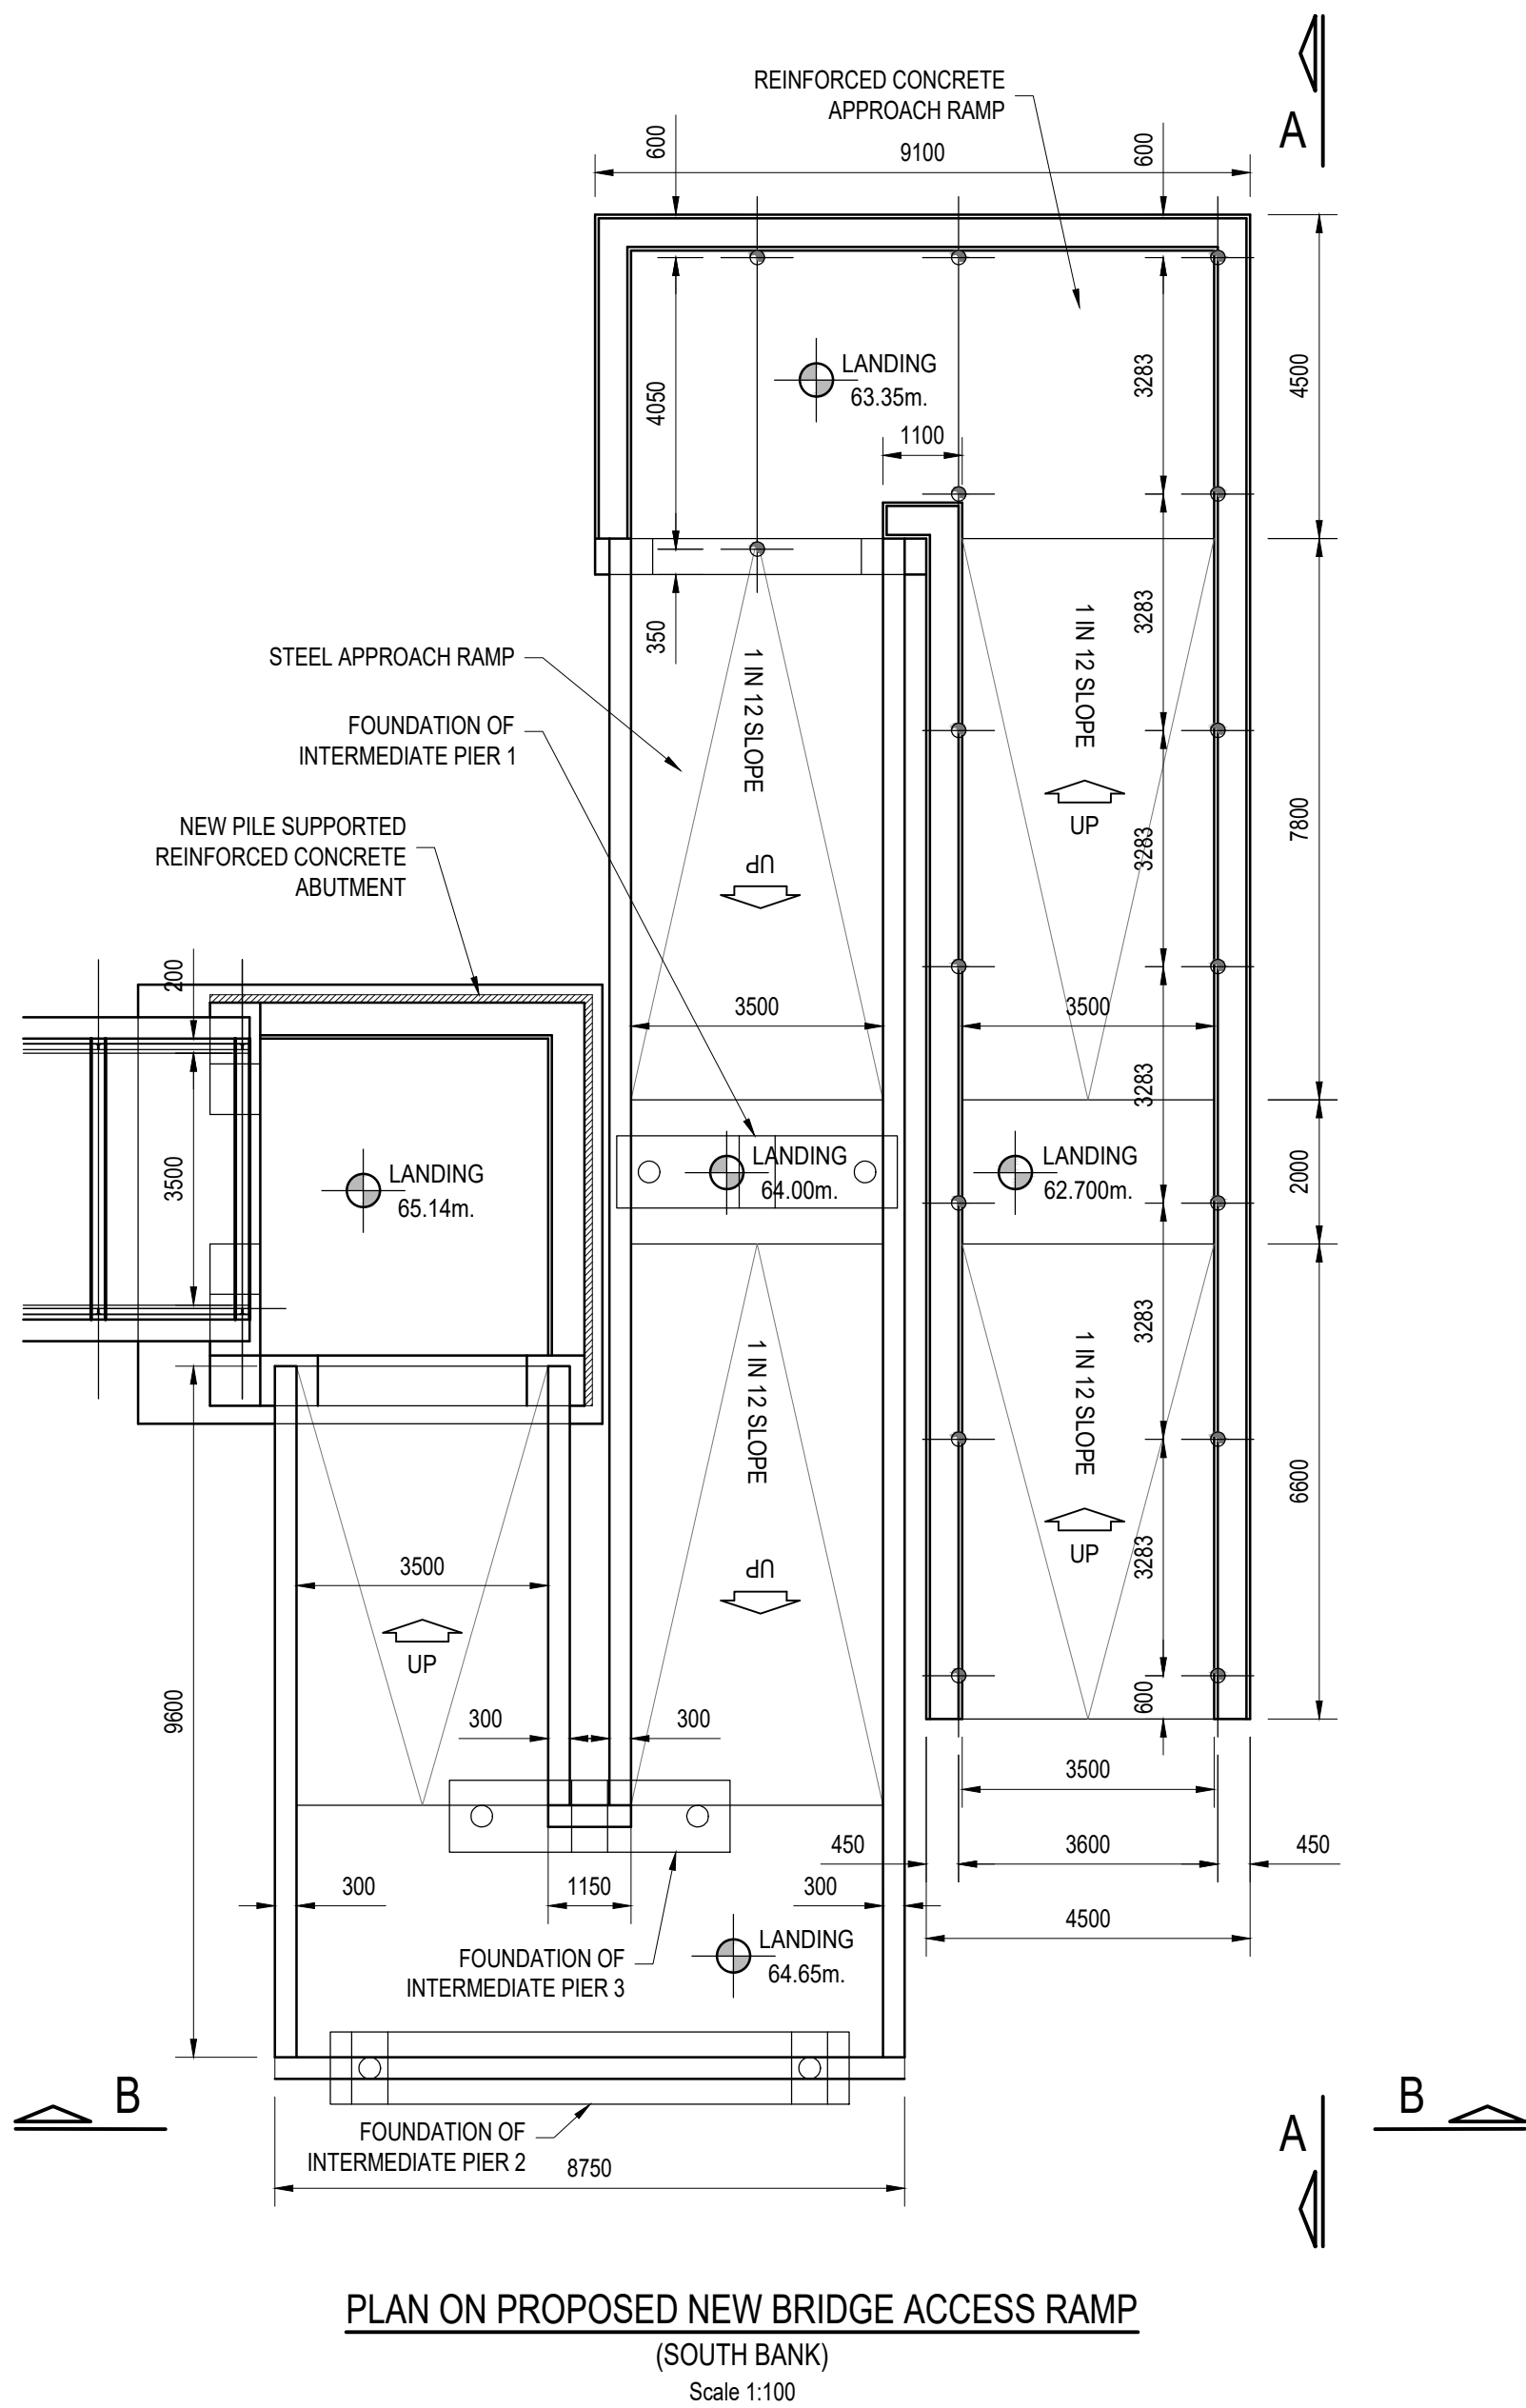

P02	TW	JW	DRF	NOV '21	ISSUE FOR PLANNING
P01	TW	JW	DRF	JULY 21	ISSUE FOR PLANNING
REV	DRN	CHK	APP	DATE	DESCRIPTION
Wilde  Brindley Lodge, Adcroft Street, Stockport, Cheshire. SK1 3HS. www.wildcivil.co.uk Tel : 0161-474-7479 Fax : 0161-474-7492					
Consulting Civil & Structural Engineers					

Client	BURY COUNCIL				
Project	MILLTOWN STREET FOOTBRIDGE REPLACEMENT				
Title	SOUTH APPROACH RAMP PLAN AND ELEVATIONS				
Scale	AS SHOWN	Drawn	TW	Date	SEP '21
Checked	JW	Approved	DRF		
Drawing No.	660-023-003				Revision
Status	ISSUE FOR PLANNING				Sheet Size
				A1	