



CONTEXTUAL ELEVATION FROM PARSONAGE STREET - EXISTING CONDITION

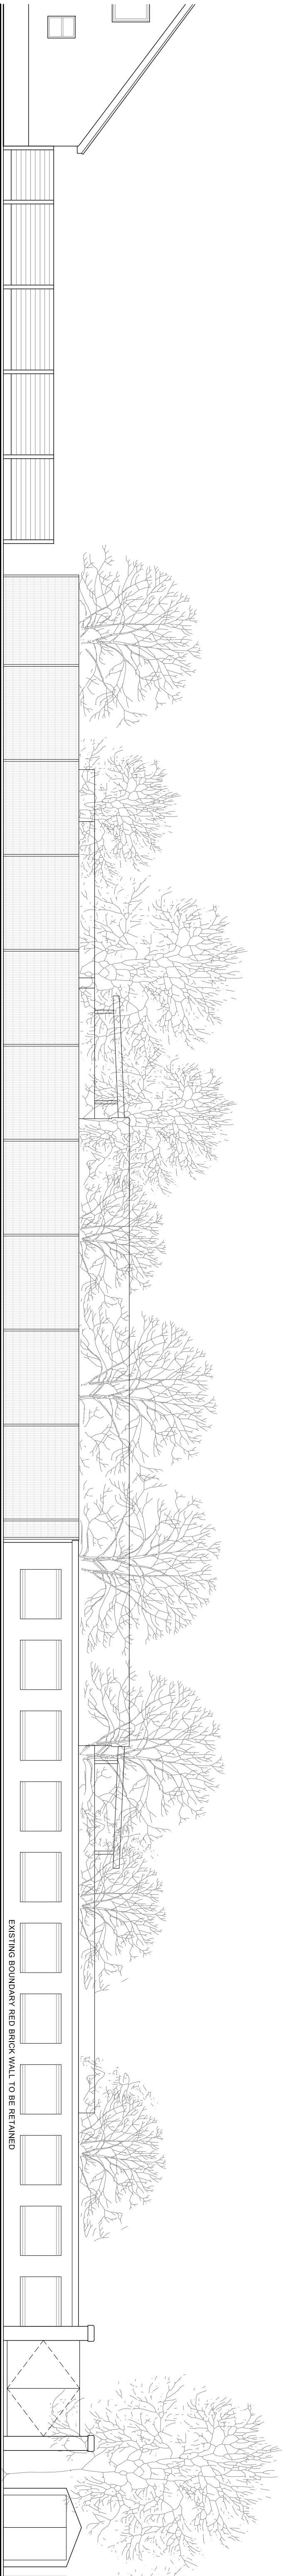

CONTEXTUAL ELEVATION FROM PARSONAGE STREET - PROPOSED CONDITION



CONTEXTUAL ELEVATION FROM WHITTAKER STREET - EXISTING CONDITION

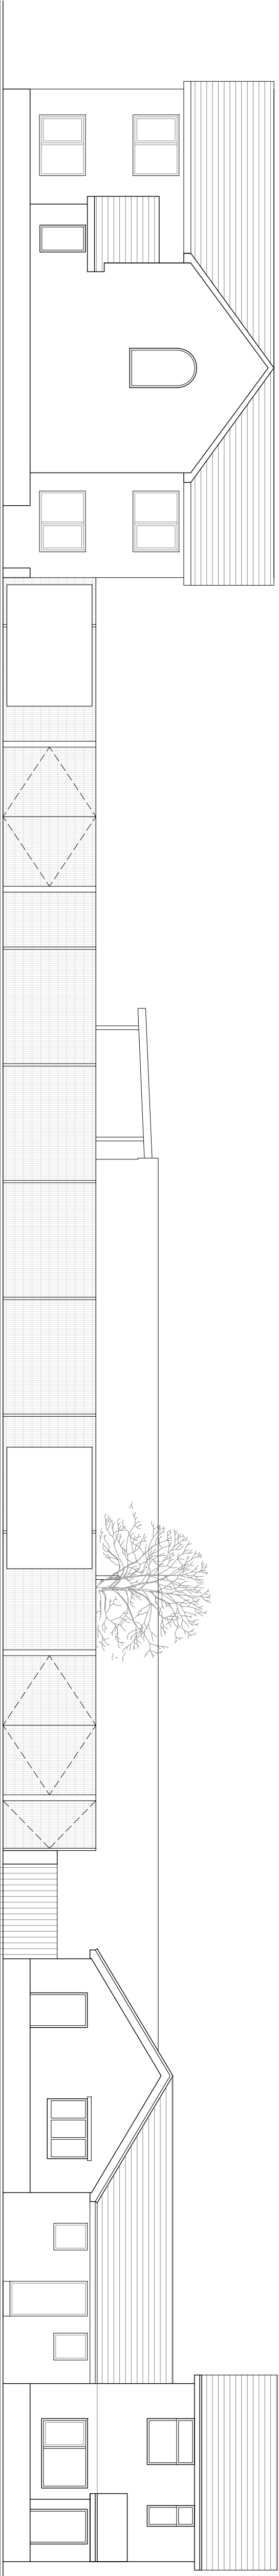

CONTEXTUAL ELEVATION FROM WHITTAKER STREET - PROPOSED CONDITION

B	PLANNING AMENDMENTS		16.01.25
A1	Issued for approval		~/-~
Rev	Description	Date	
Client:			
Project: SCHOOL, WHITEFIELD, BURY			
Title: EXISTING / PROPOSED CONTEXT ELEVATIONS			
Project No:	Drawing No:	Revision:	
•MM2407	•P-102	•B	
Drawn By: GM	Date:	12/09/24	
Scale: 1:100 @ A1	Approved:	XX	
Drawing Status:	PLANNING		