




MATERIALS KEY

- 1. GRASS
- 2. HEDGE
- 3. NEW TREE
- 4. CONCRETE PAVING
- 5. EXISTING BRICK WALL
- 6. 1.2M HIGH POST AND RAIL FENCE
- 7. CONCRETE BLOCK PAVING
- 8. EXISTING METAL GATES

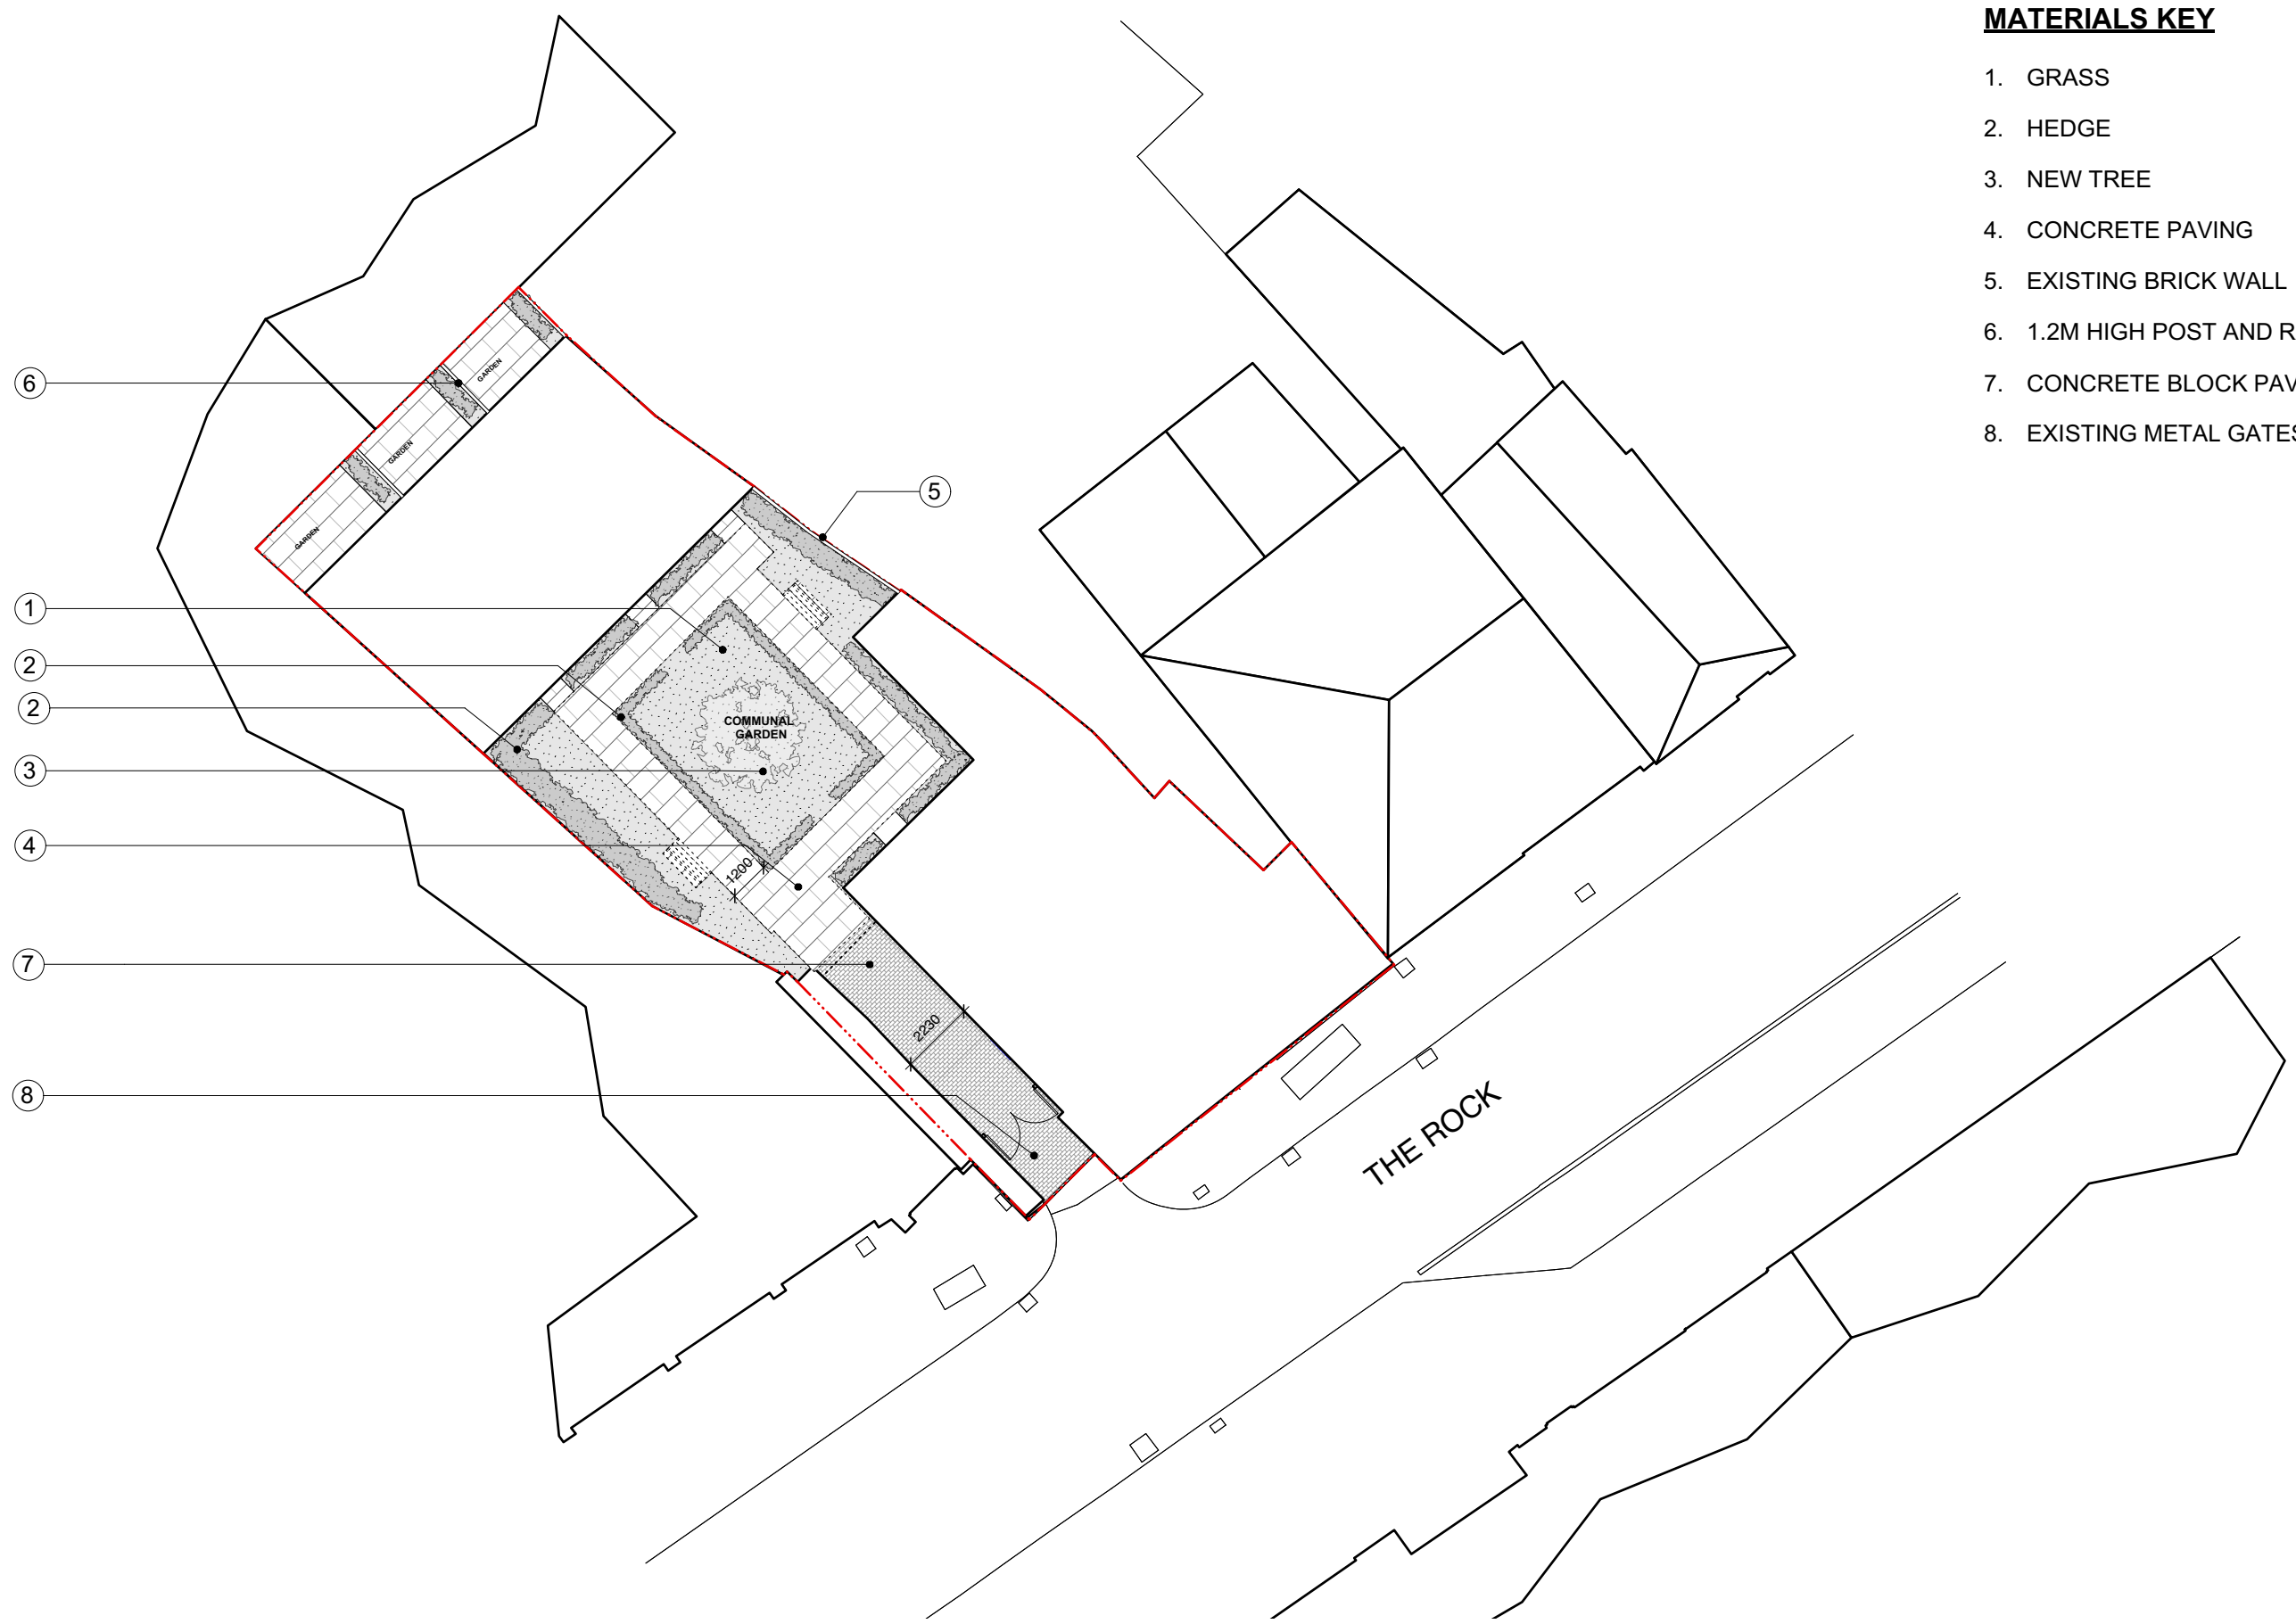

PROPOSED EXTERNAL WORKS PLAN
1:200 @ A3

137 The Rock



© Copyright Ollier Smurthwaite Architects

PLANNING

REVISION	DATE	DESCRIPTION

CLIENT: 21 LIVING	
PROJECT: PROPOSED RESIDENTIAL DEVELOPMENT	
ADDRESS: 137 THE ROCK, BURY	
DRAWING TITLE: PROPOSED EXTERNAL WORKS PLAN	
SCALE: 1:200 @A3	DATE: APRIL 2023
DRAWING NO: A750_P_203A	

OLLIER SMURTHWAITE ARCHITECTS

40 King Street, Manchester, M2 6BA
T 0161 883 0838
F 0161 883 0839
E mail@olliersmurthwaite.com