


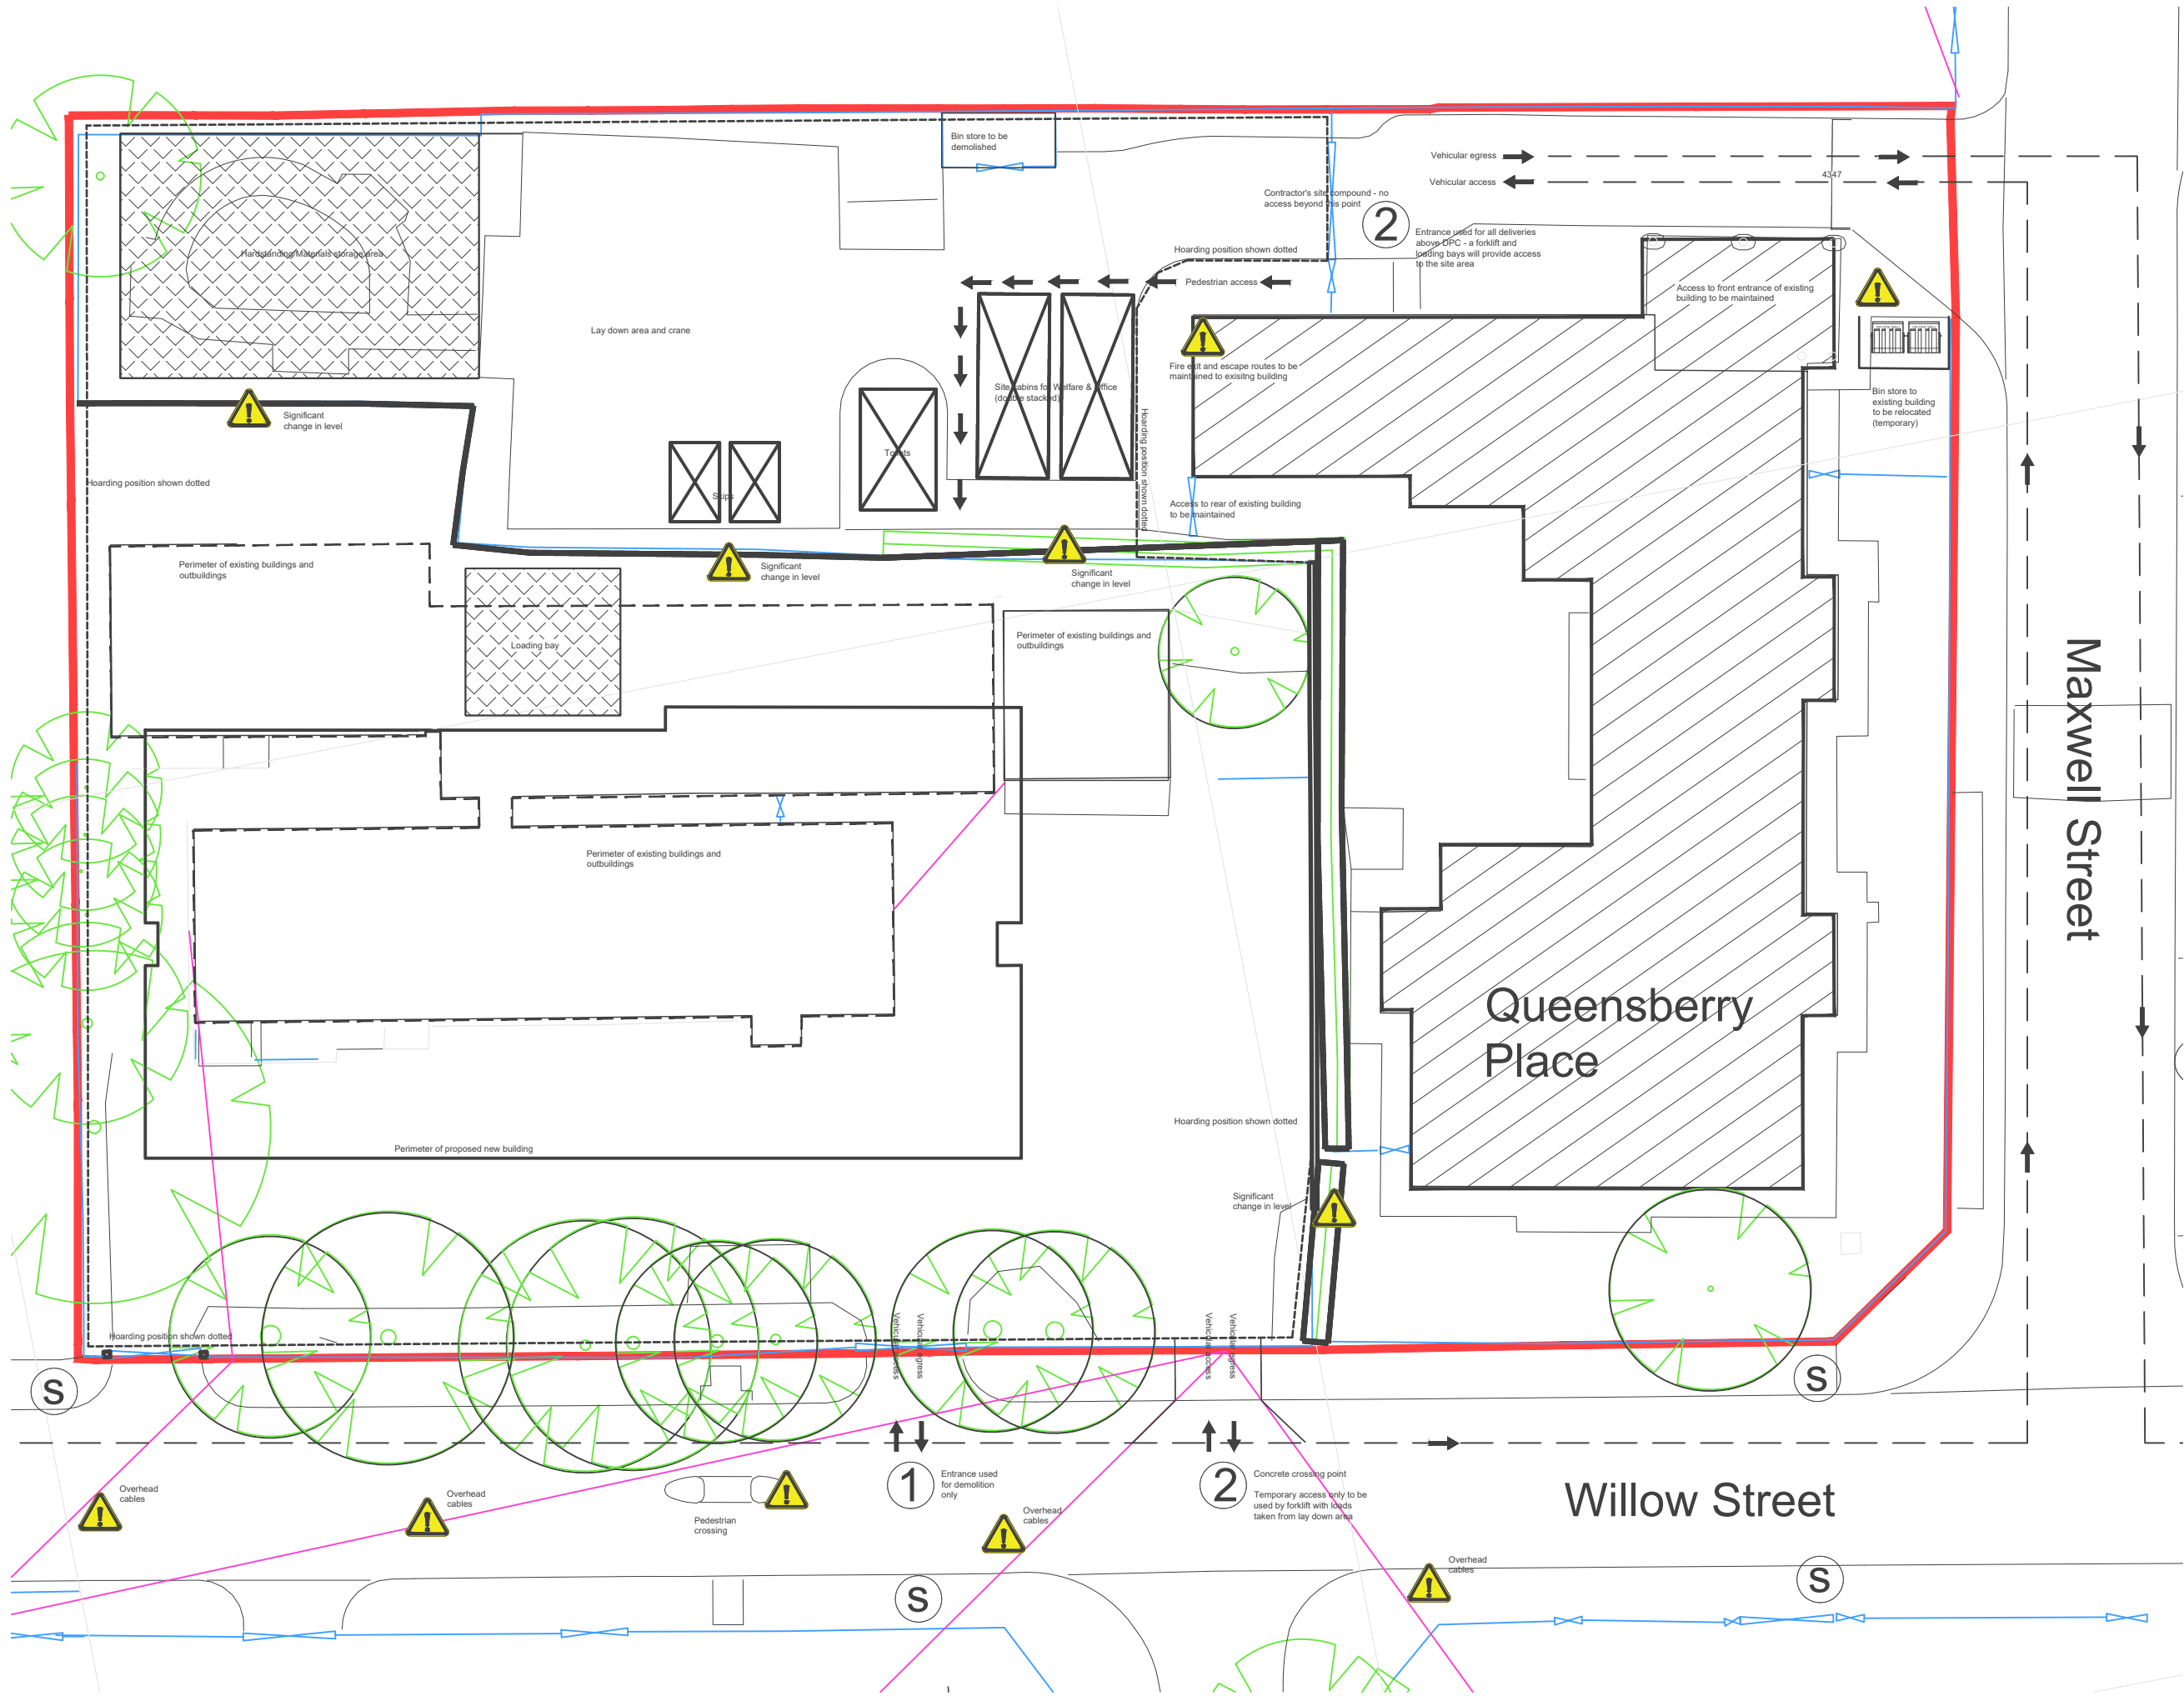

Notes

Jennings Design Associates take no responsibility for any dimensions obtained by scaling from this drawing. If no dimension is shown the recipient must ascertain the dimension specifically from the Architect or by site measurement. Supplying this drawing in digital form is solely for convenience and no reliance may be placed on digital data. All data must be checked against hard copy. Dimensions must be checked on site. Any discrepancies must be reported to the Architect immediately. This drawing is copyright of Jennings Design Associates



Note: Drawing for information only. All information contained on this drawing is produced by PLP Contractors.
Please use in conjunction with PLP Construction Method Statement.

P03	Amendments to suit Contractor's Proposals	25.02.25	JM	-
P02	Initial issue	28.10.24	JM	-
P01	Initial issue	08.10.24	JM	-
Rev	Description	Date	By	Chk

jda architects

info@jda-architects.com
www.jda-architects.com

manchester: 0161 336 5011
liverpool: 0151 665 0112

Project Details:		1264 Willow Street, Bury	
Client:		Irwell Valley HA	
RIBA Workstage:		Stage 4 Contract	
Scale:		S2	
1:250	@ Original Size	Date:	October 2024
Drawn By:		JM	
Checked By:		-	
Project Code	Originator	Vol/Sys	Level
1264-JDA-XX-XX-SK-A-0103			
Description			Rev
Construction Traffic Management Plan			P03

Z:\1264 - Willow Street, Bury\Drawings\Live\plans\1264-JDA-XX-XX-SK-A-0103 TrafficManagementPlan.dwg