



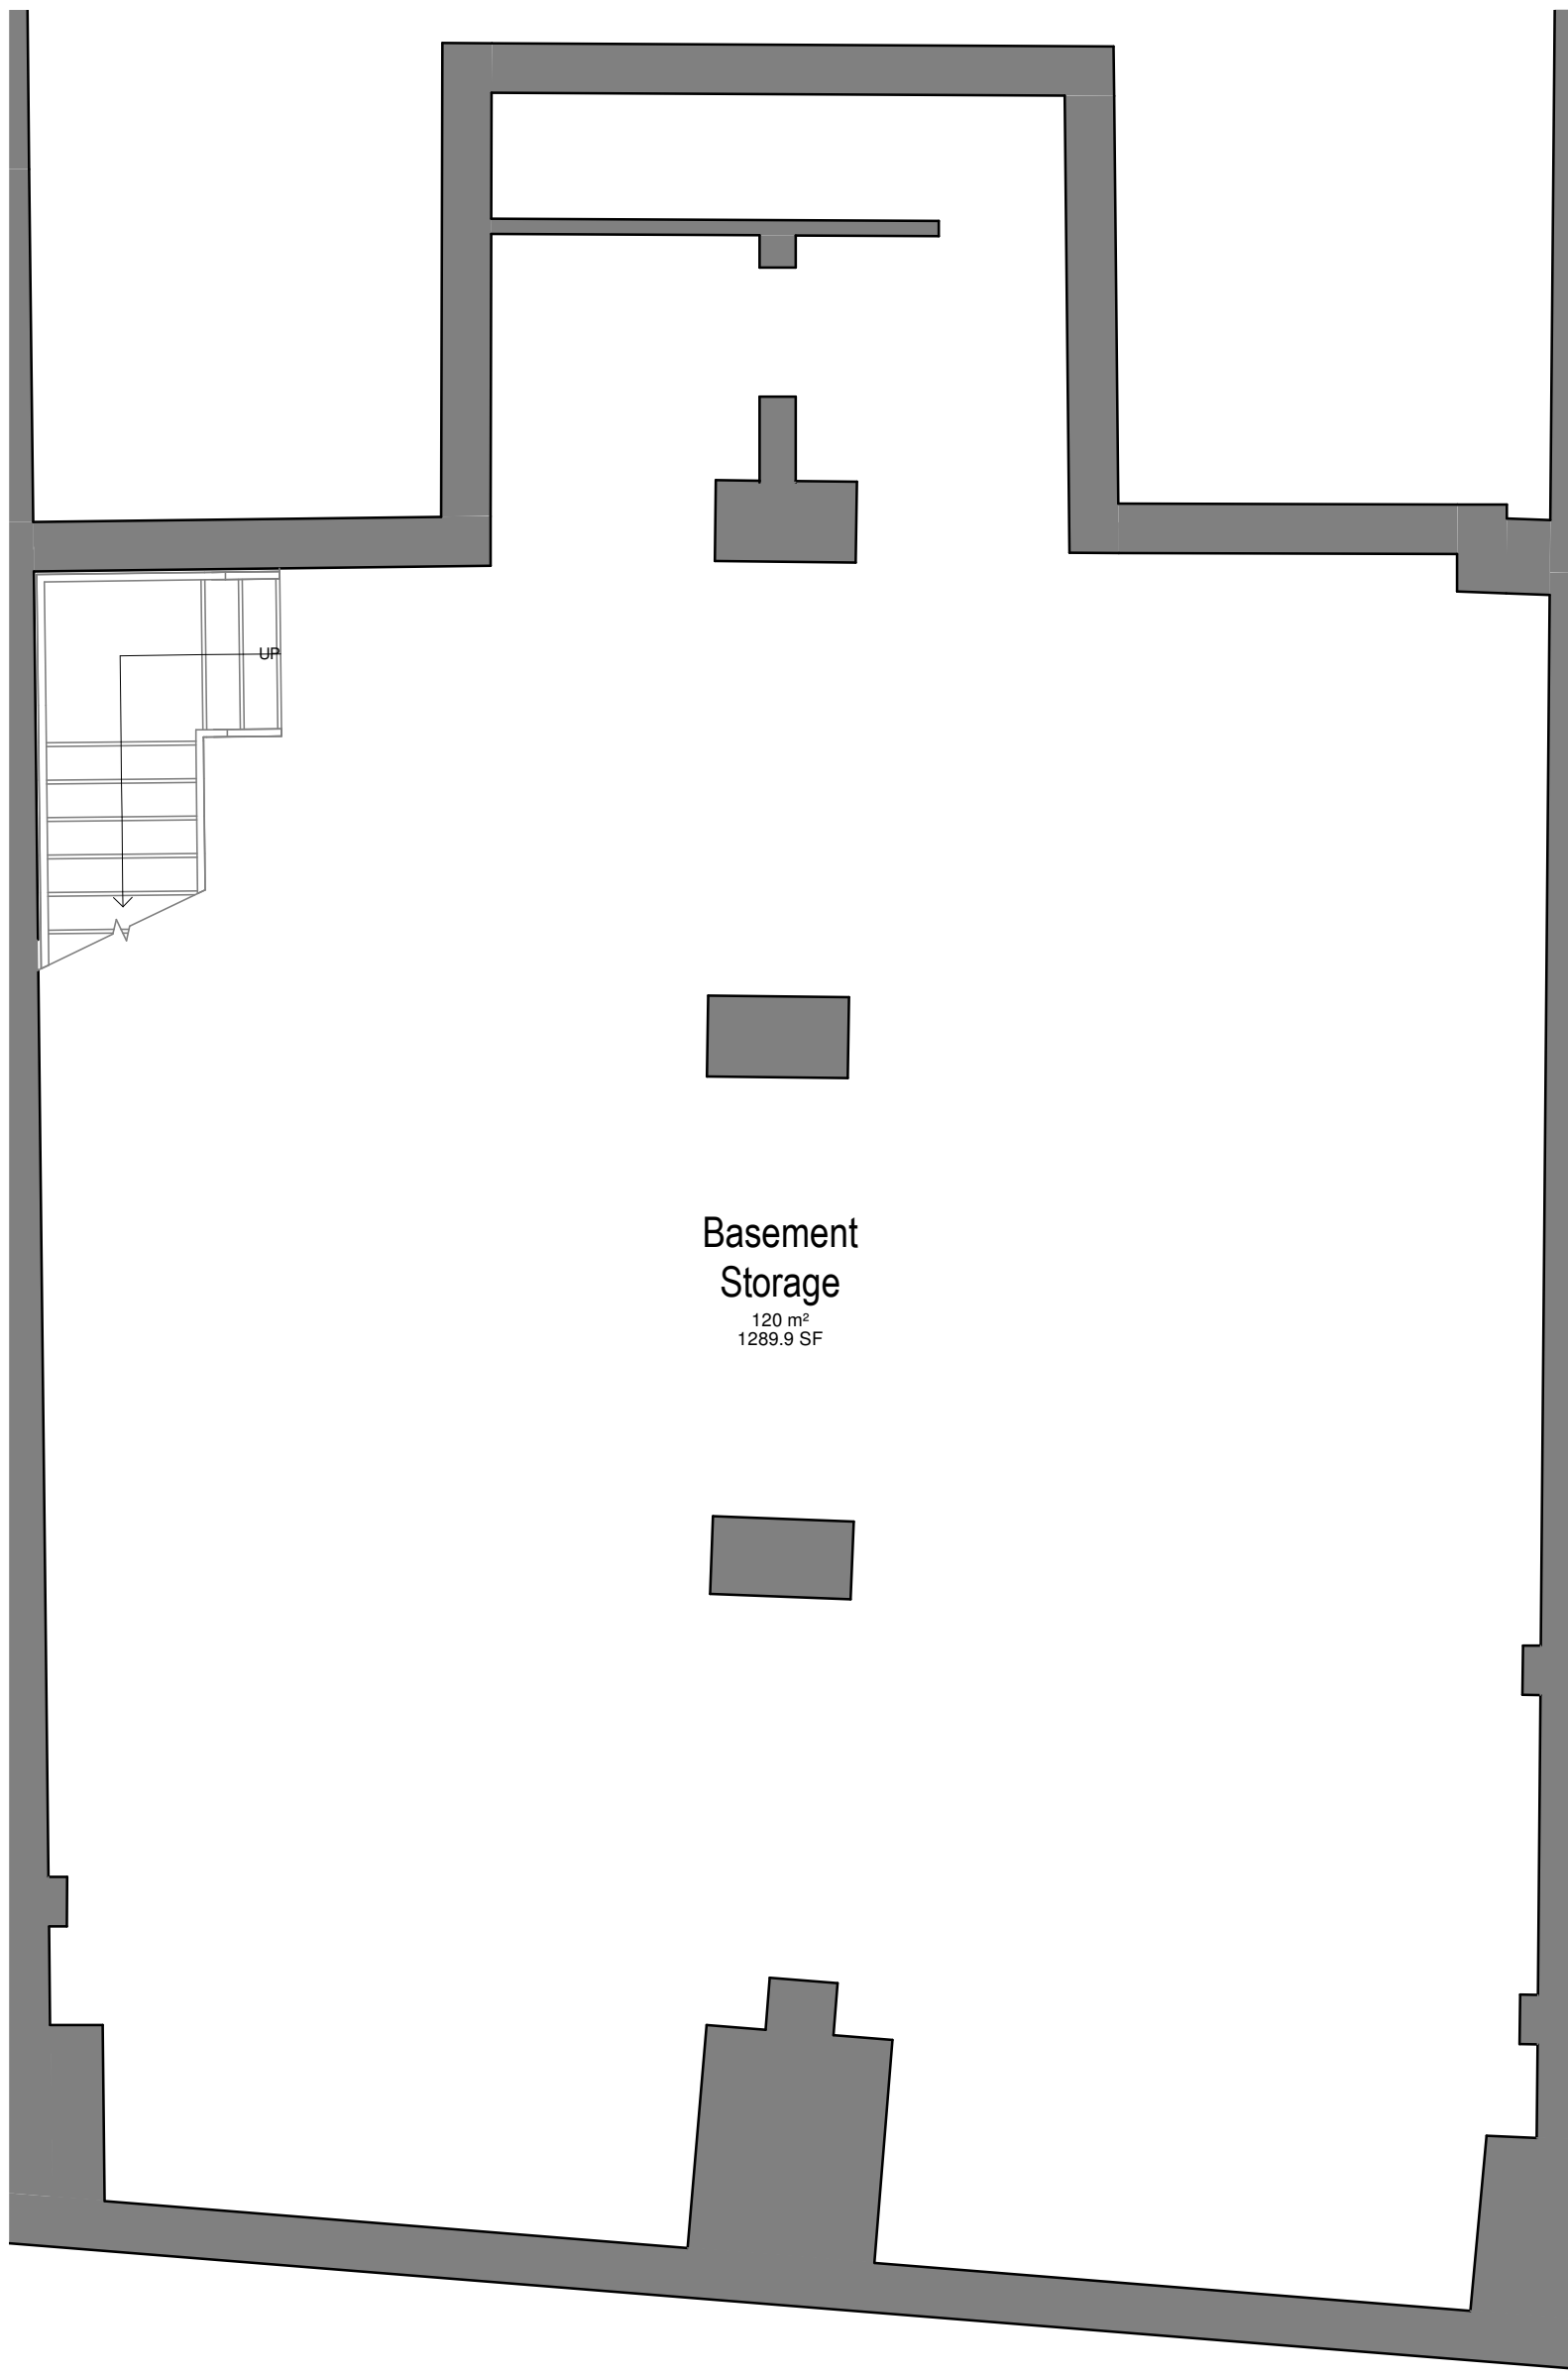


Proposed - Basement Floor Plan
1:50




Separating Floor Detail

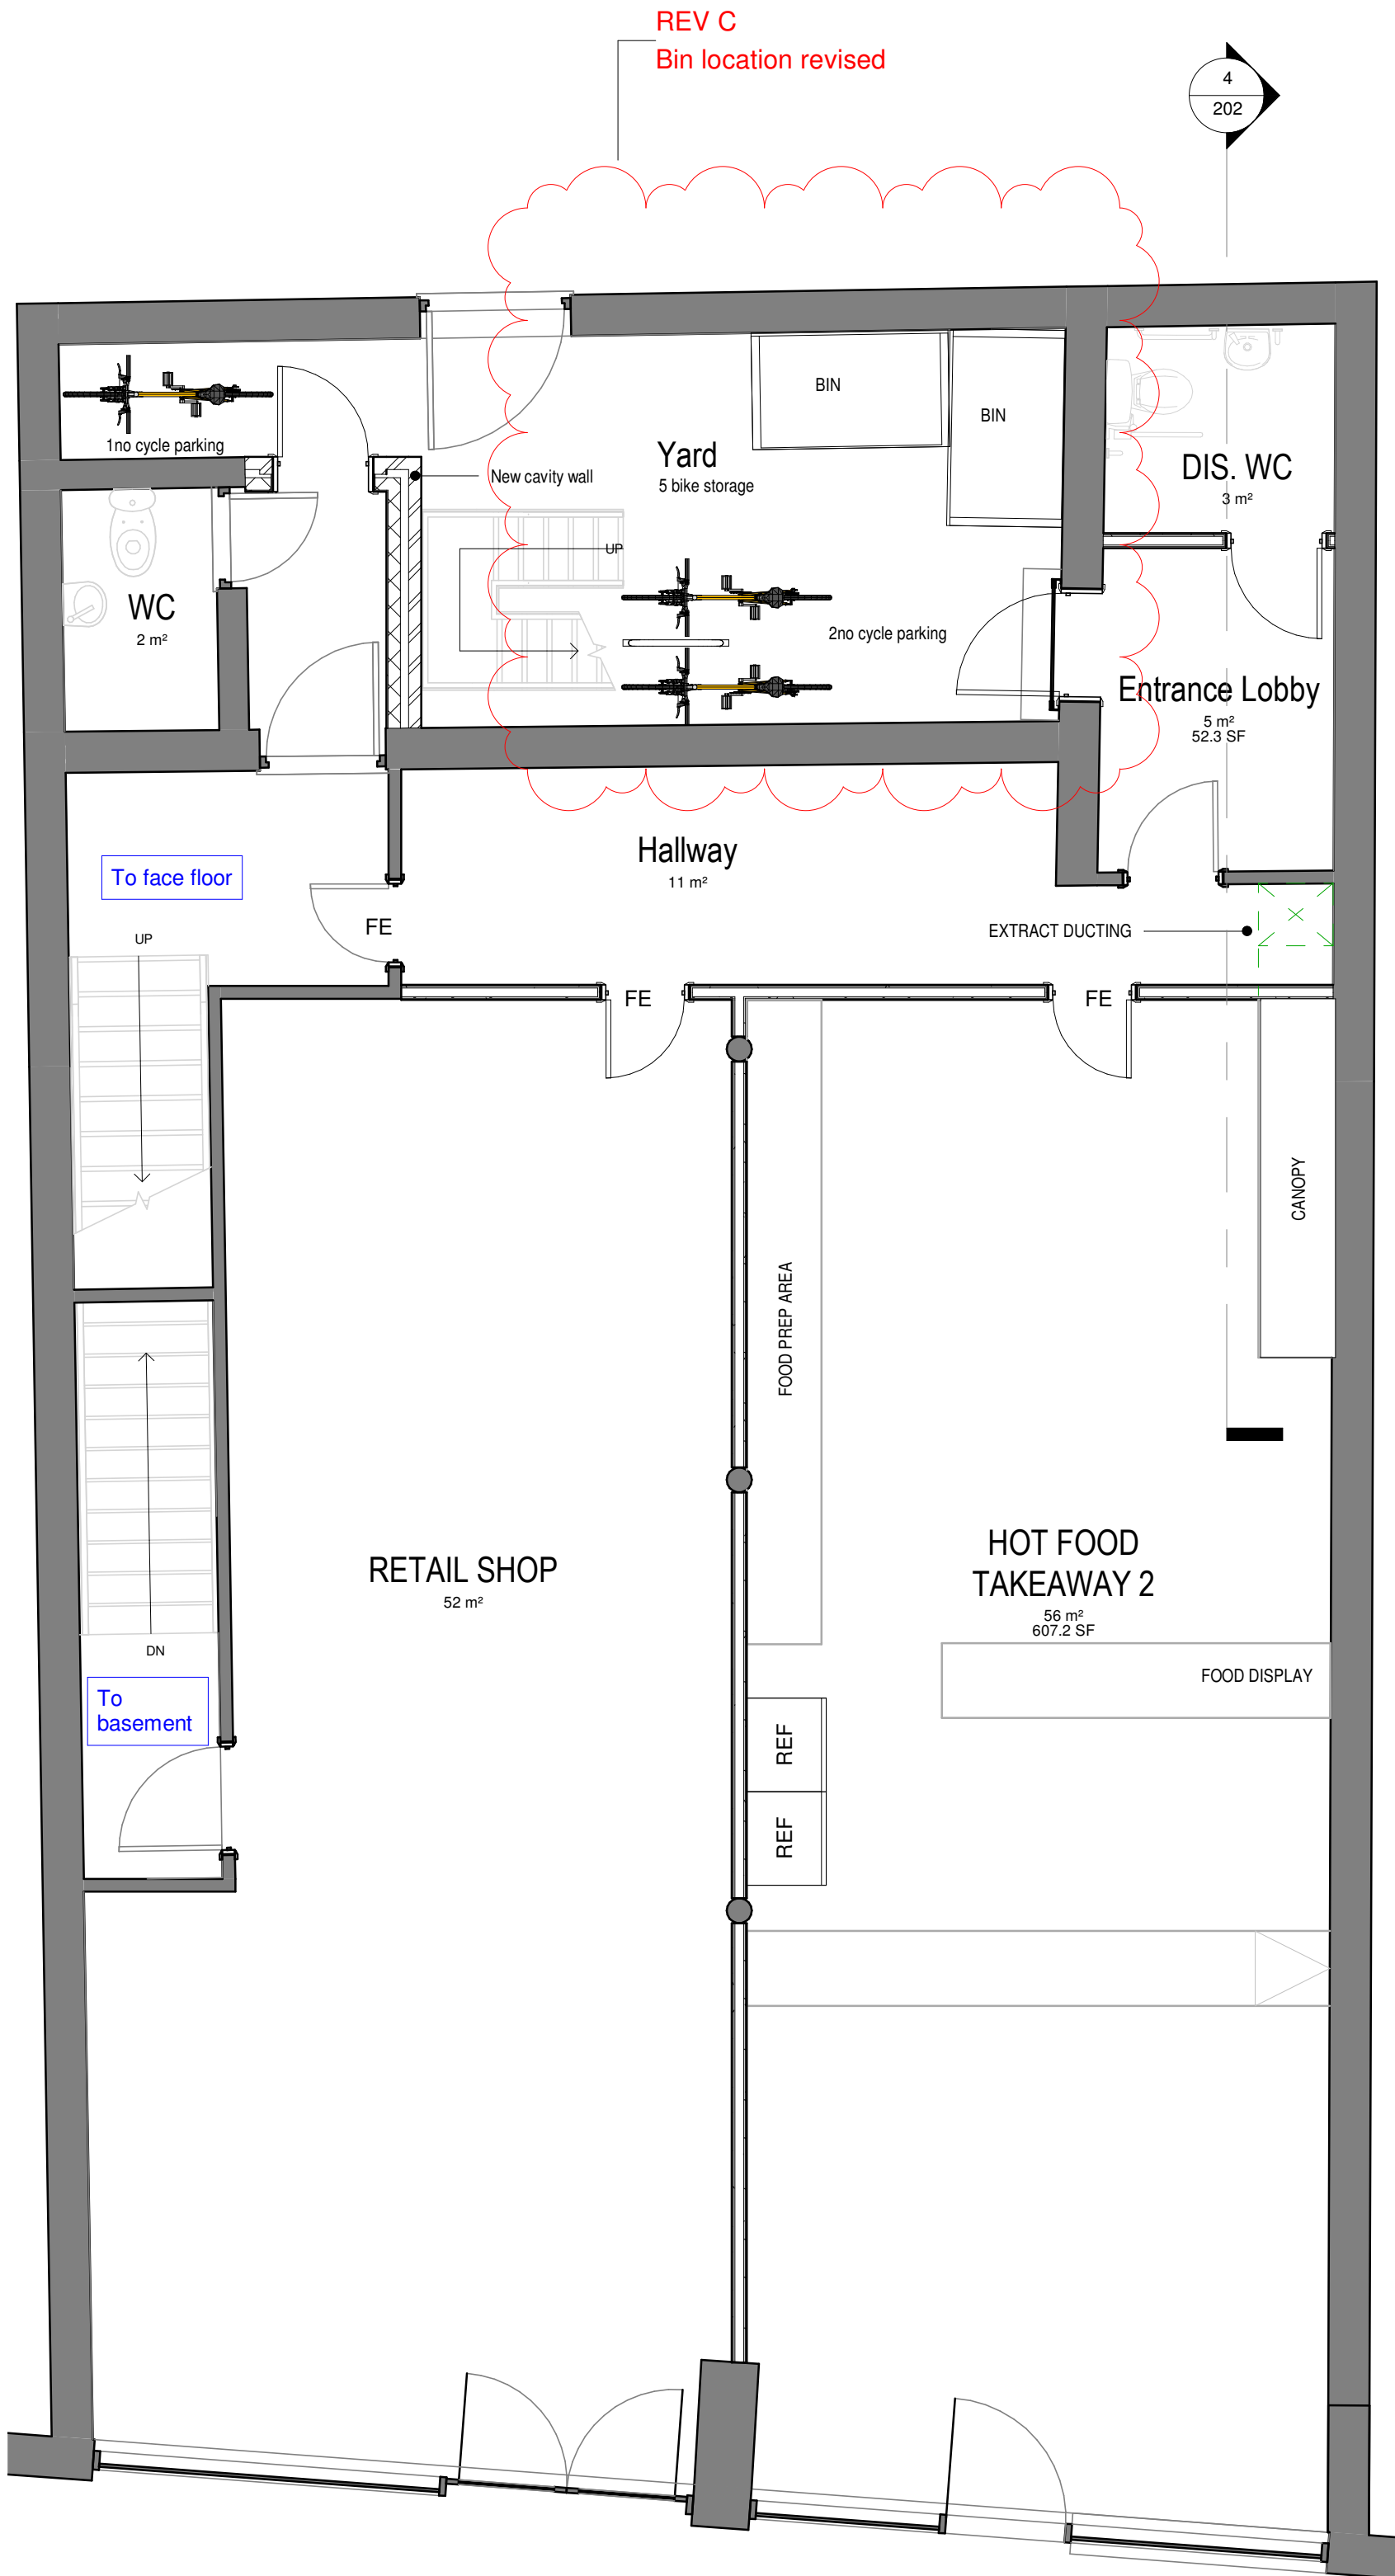


Proposed - Ground Floor Plan
1:50

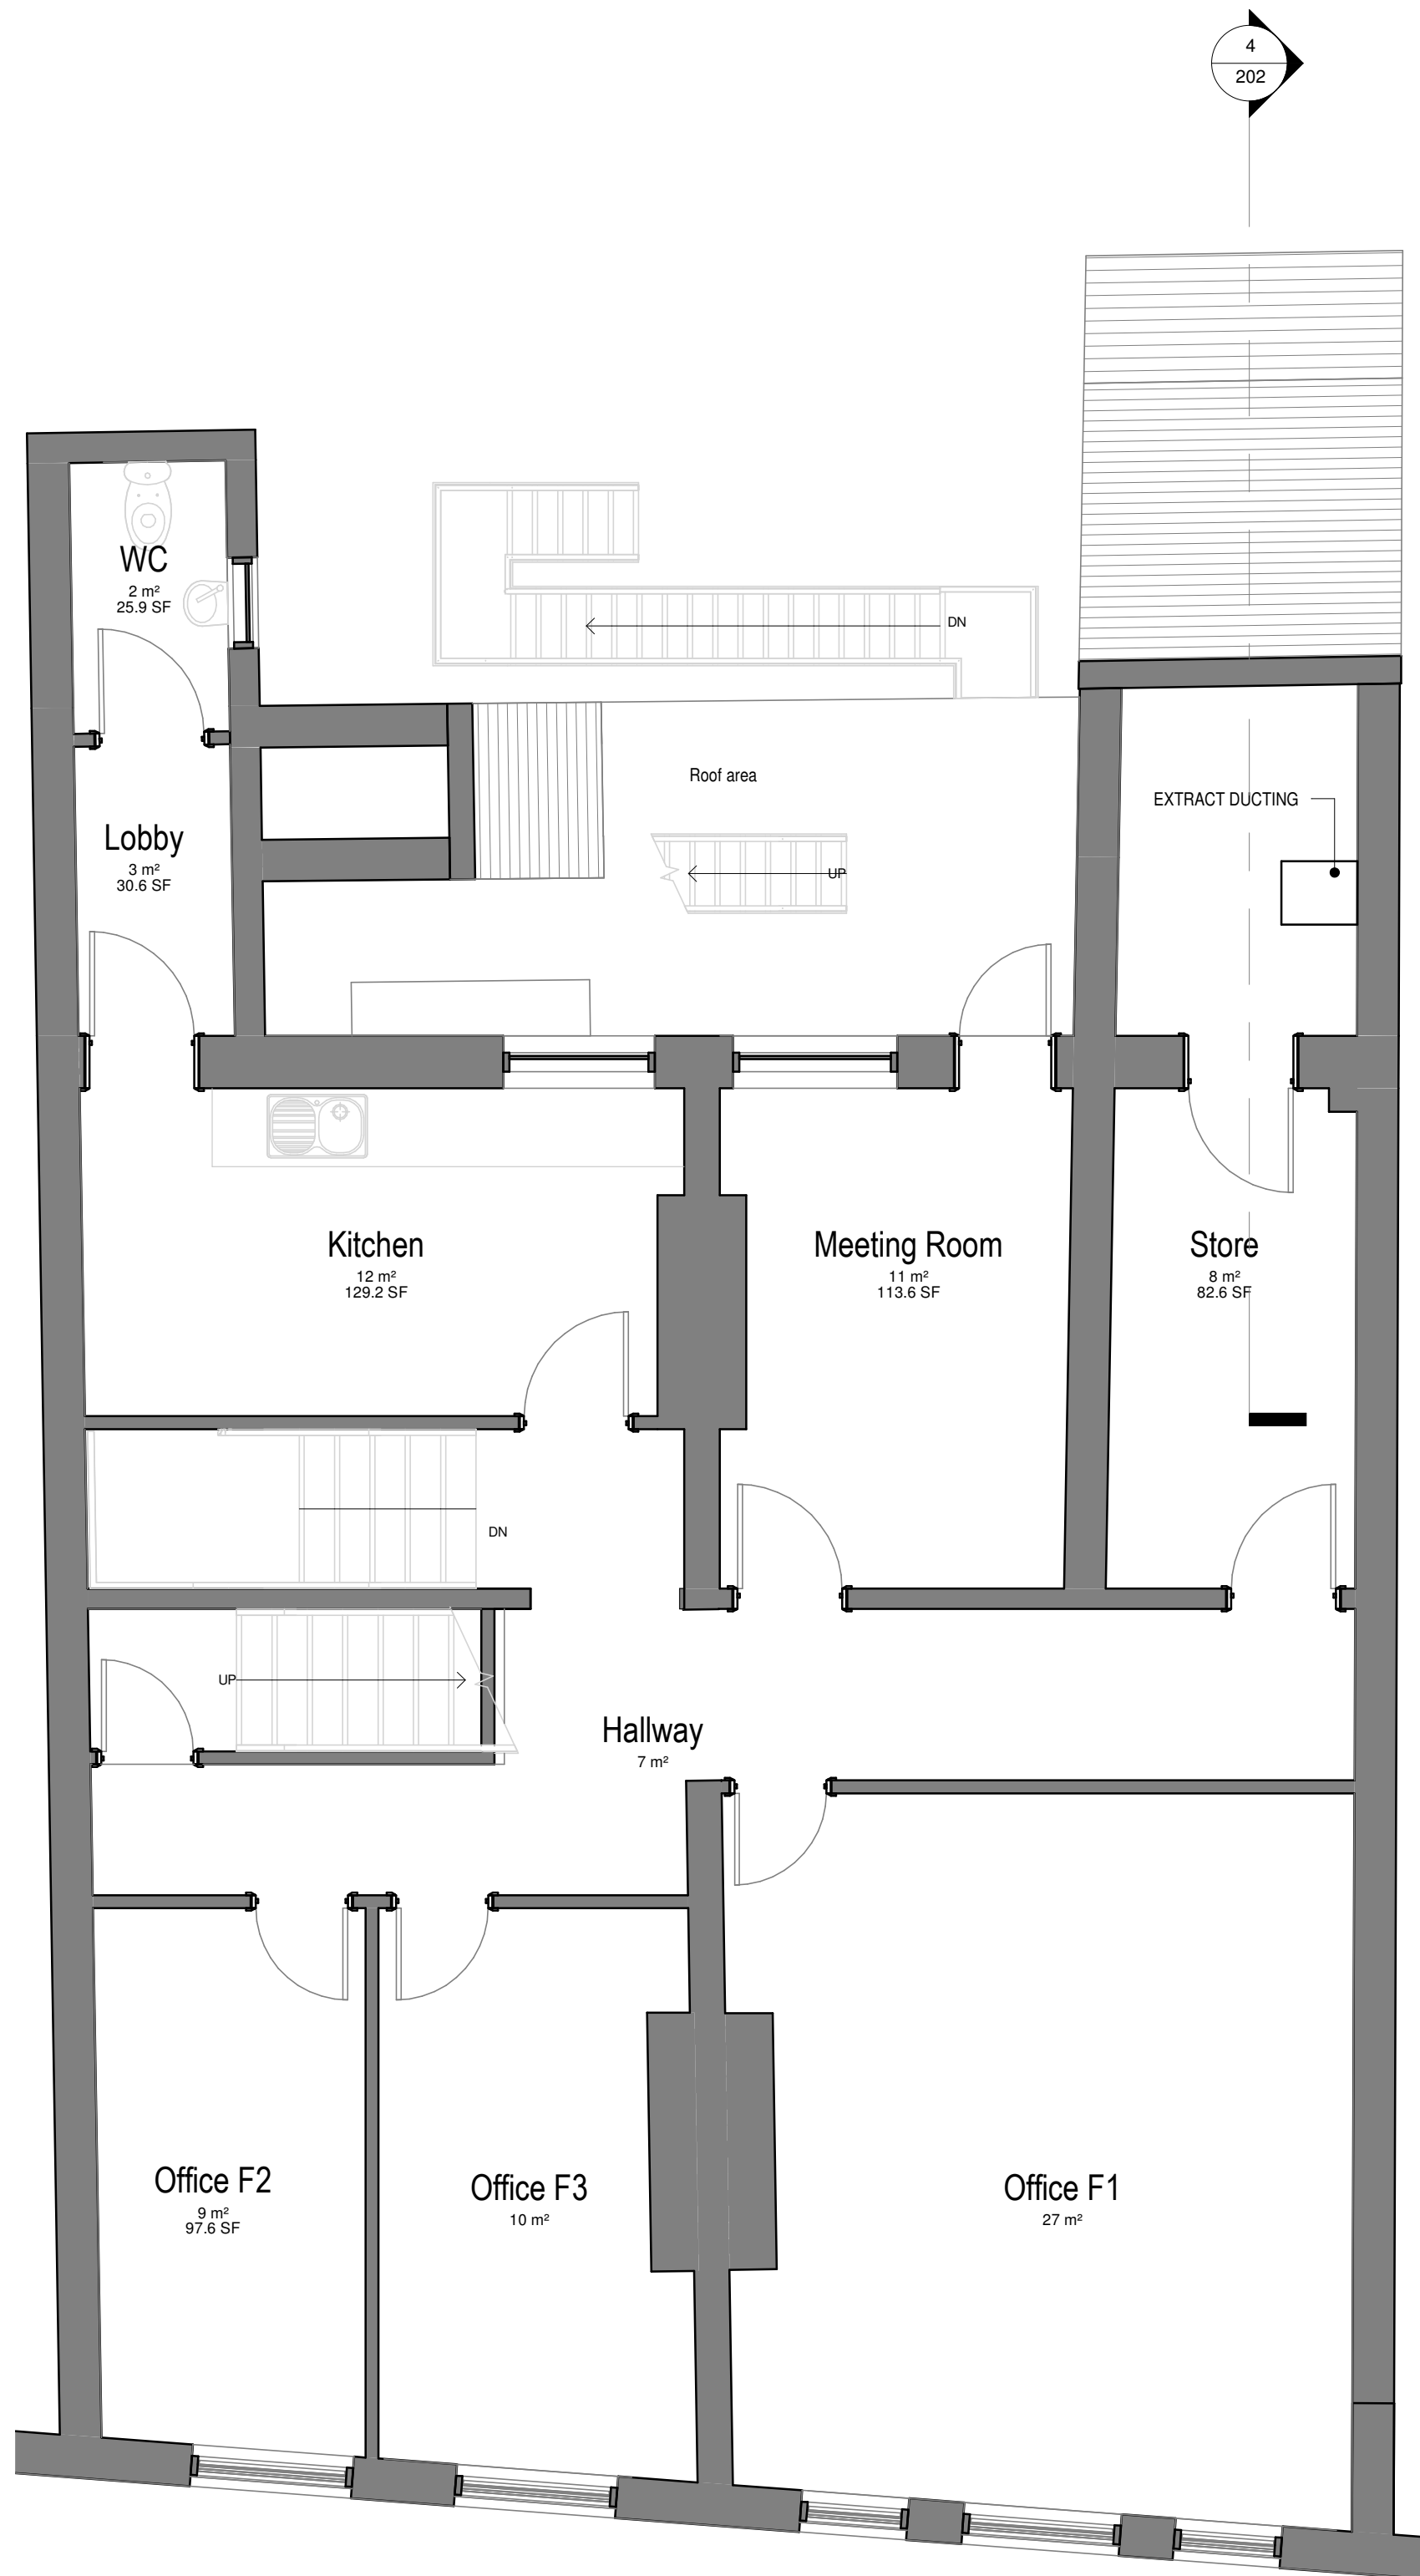

Proposed - First Floor Plan
1:50

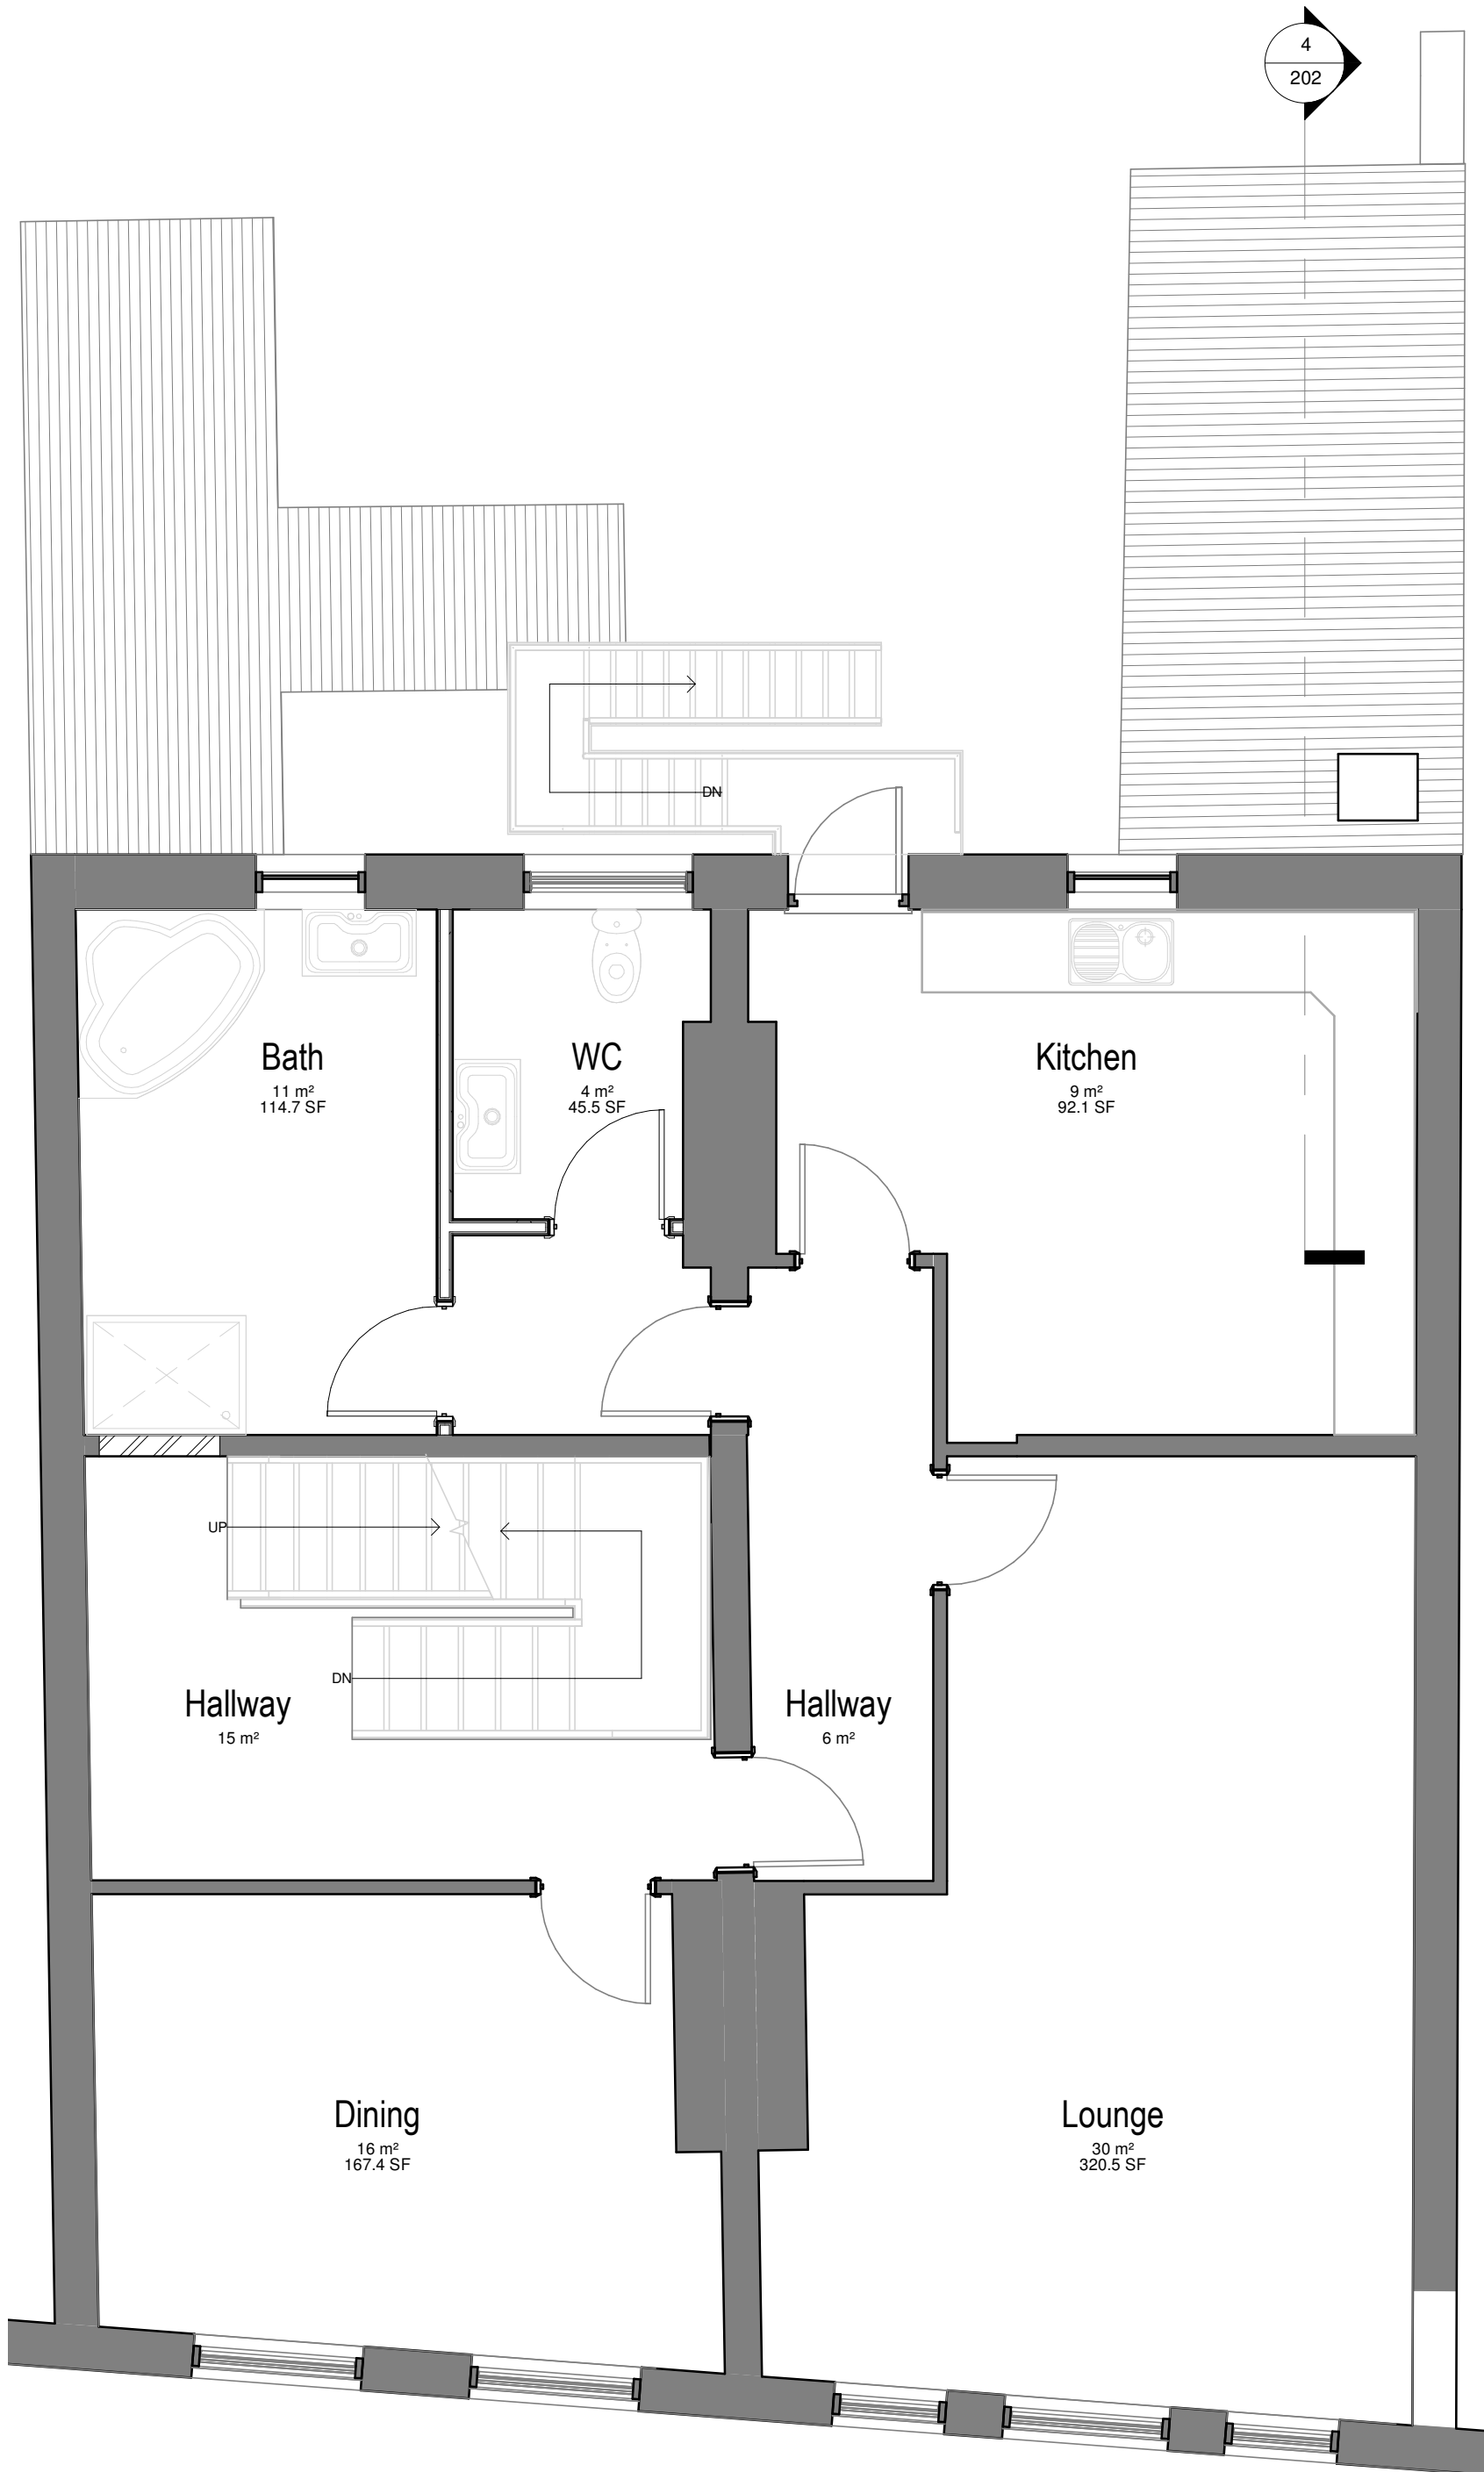

Proposed - Second Floor Plan
1:50

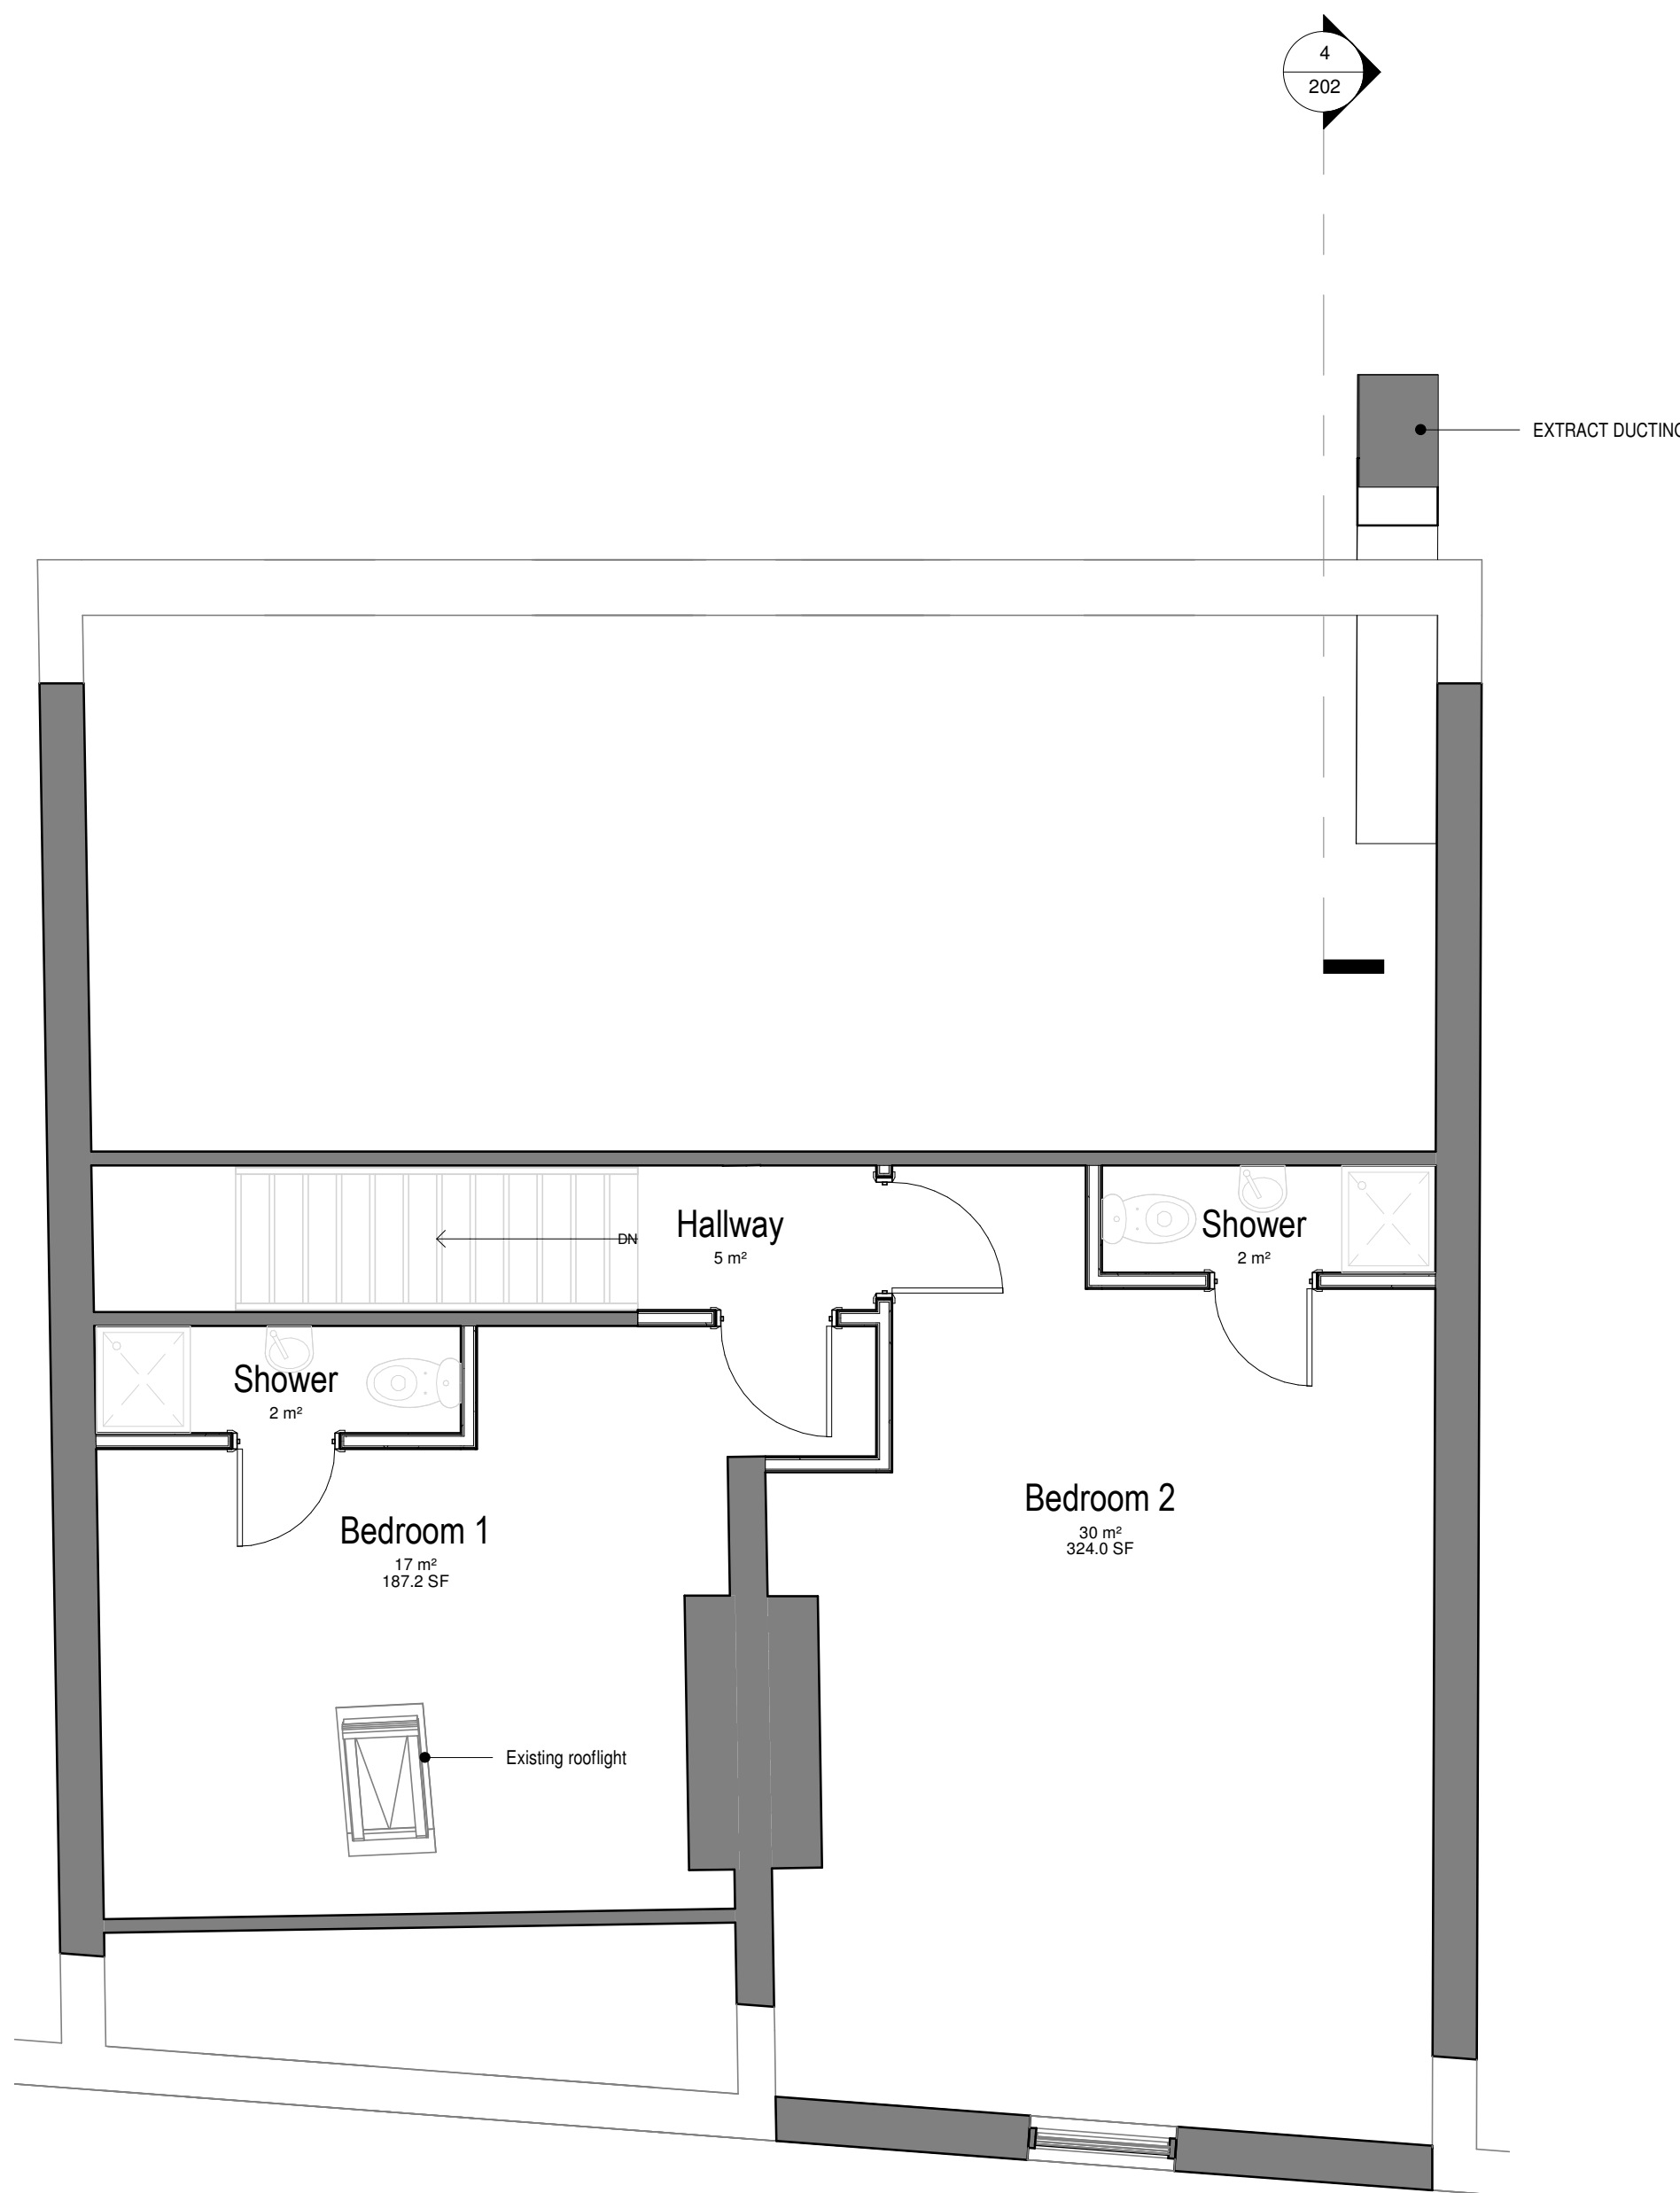

Proposed - Third Floor Plan
1:50

A	Added separating floor detail, noted bins and general revisions	10.04.24
B	Revised as noted	17.05.24
C	Revised as noted	21.05.24
Rev. No.	Description	Date
01	01	01

01/2024
01/2024
