



BACK ALBION PLACE

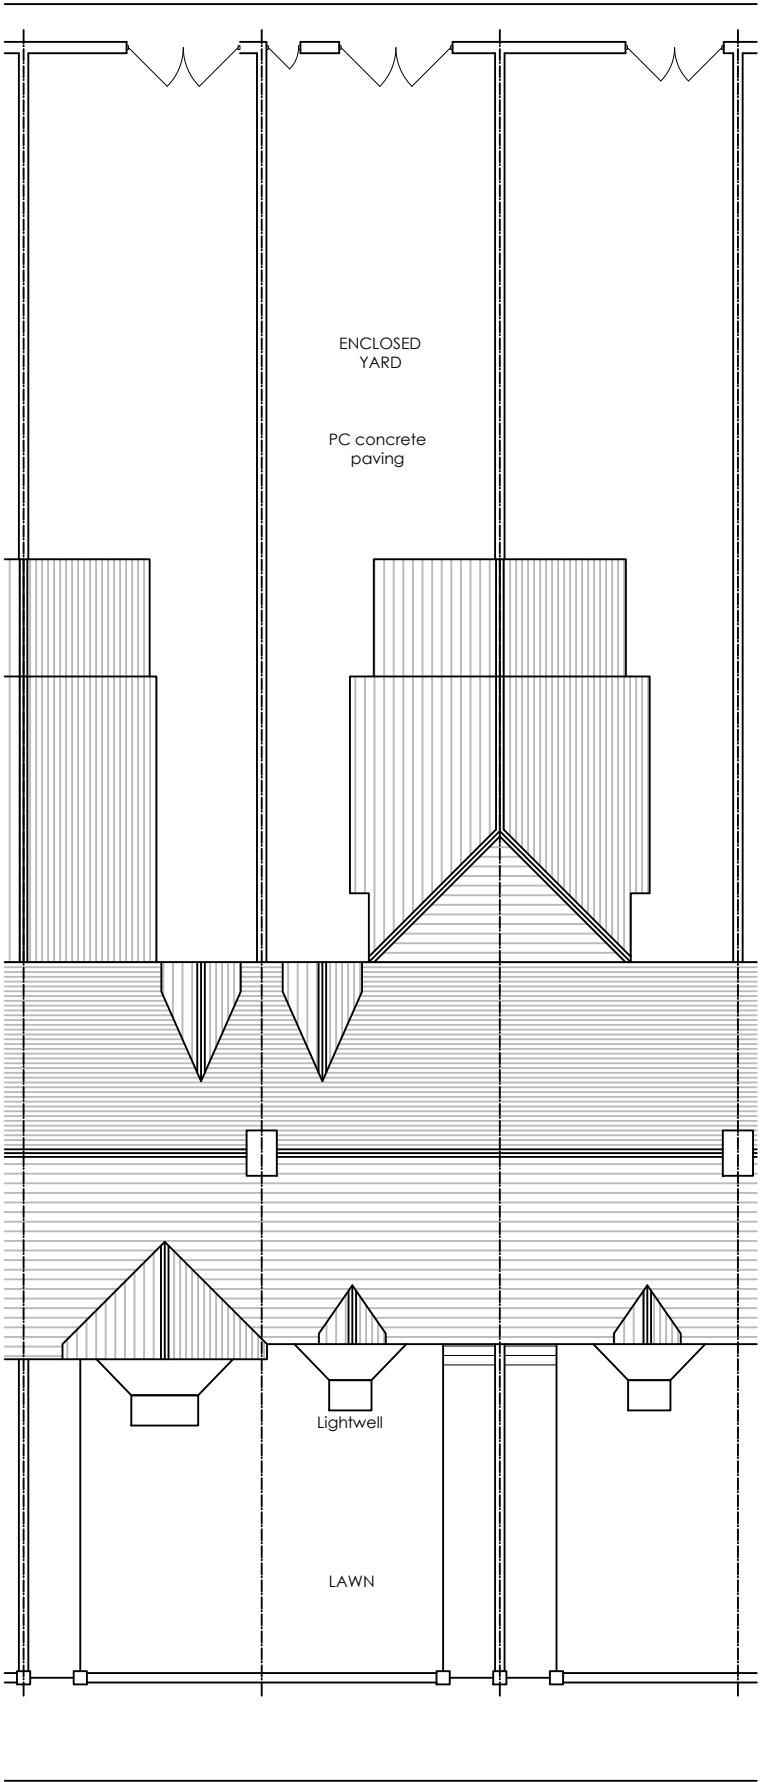

WALMERSLEY ROAD



BACK ALBION PLACE

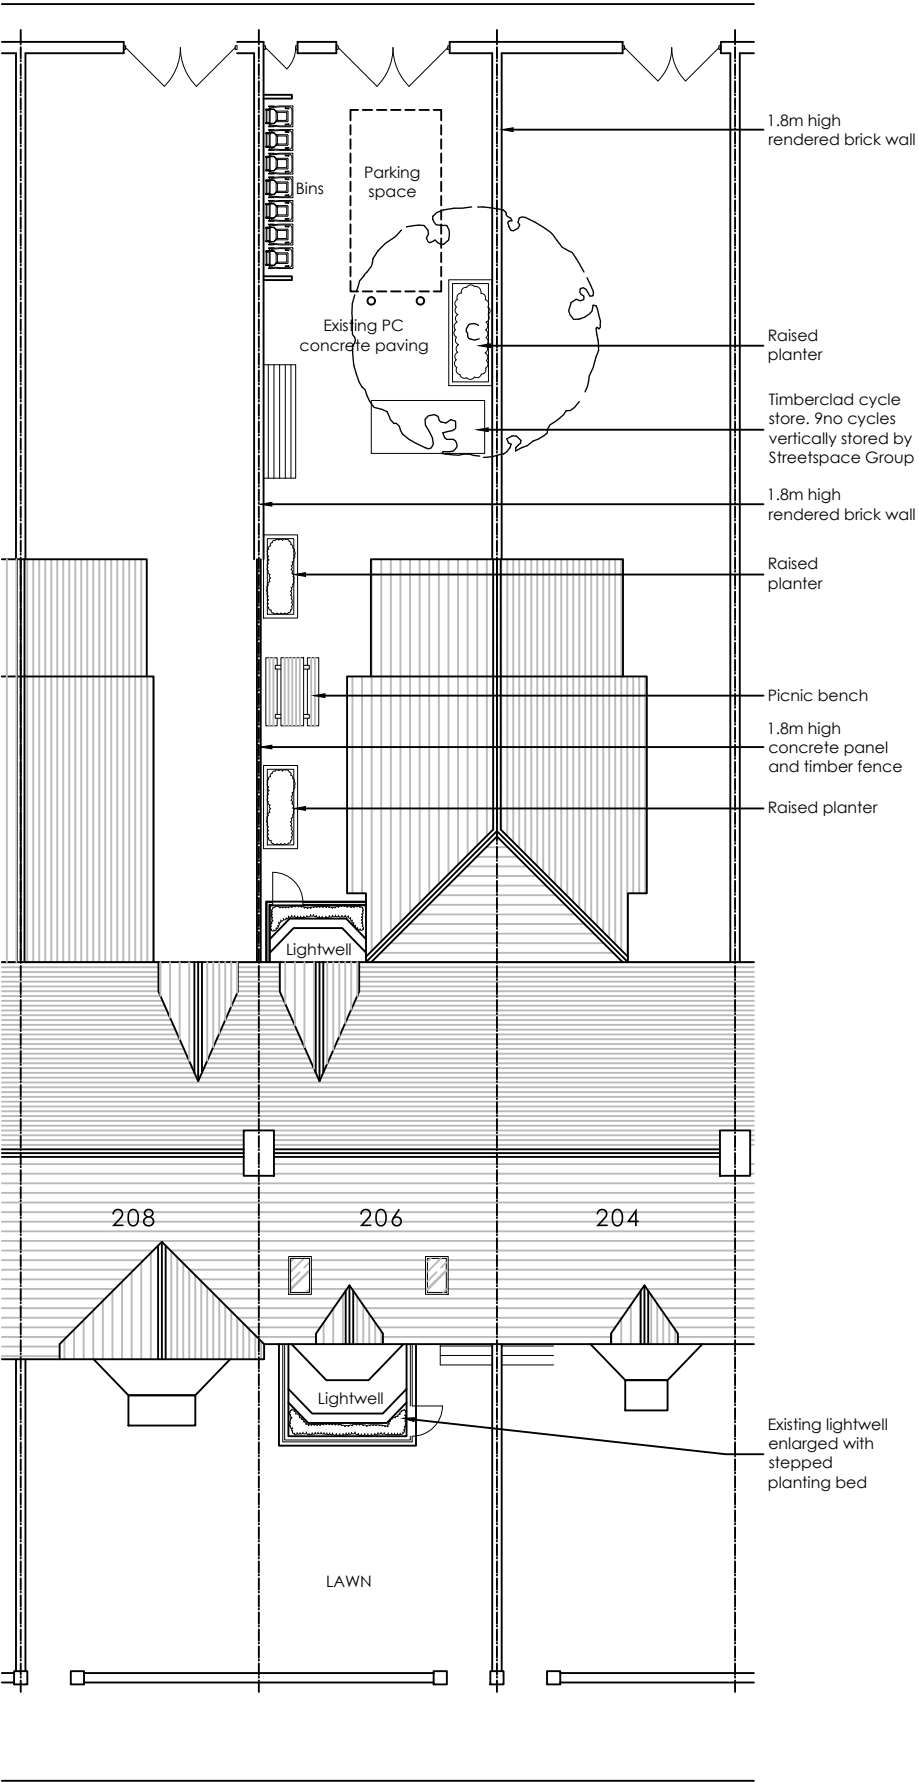

WALMERSLEY ROAD



**Tim Spencer
Associates**

Design and Project Management Consultants

12 Manley Close
Holmes Chapel
Cheshire CW4 7HL
Tel Fax: 01477 549 254
E-mail: admin@timspencerassociates.co.uk

Project: 206 Walmersley Road,
Bury, BL9 6LL

Description:
**SITE PLANS AS EXISTING &
PROPOSED**

Job no:	TSA 0421	Scale:	A3@1/200
Drwg no:	004	Date:	3.11.21 Rev: -

Drawing not to be scaled. Dimensions indicated must be checked on site prior to commencement of works. Any discrepancies to be reported immediately.