



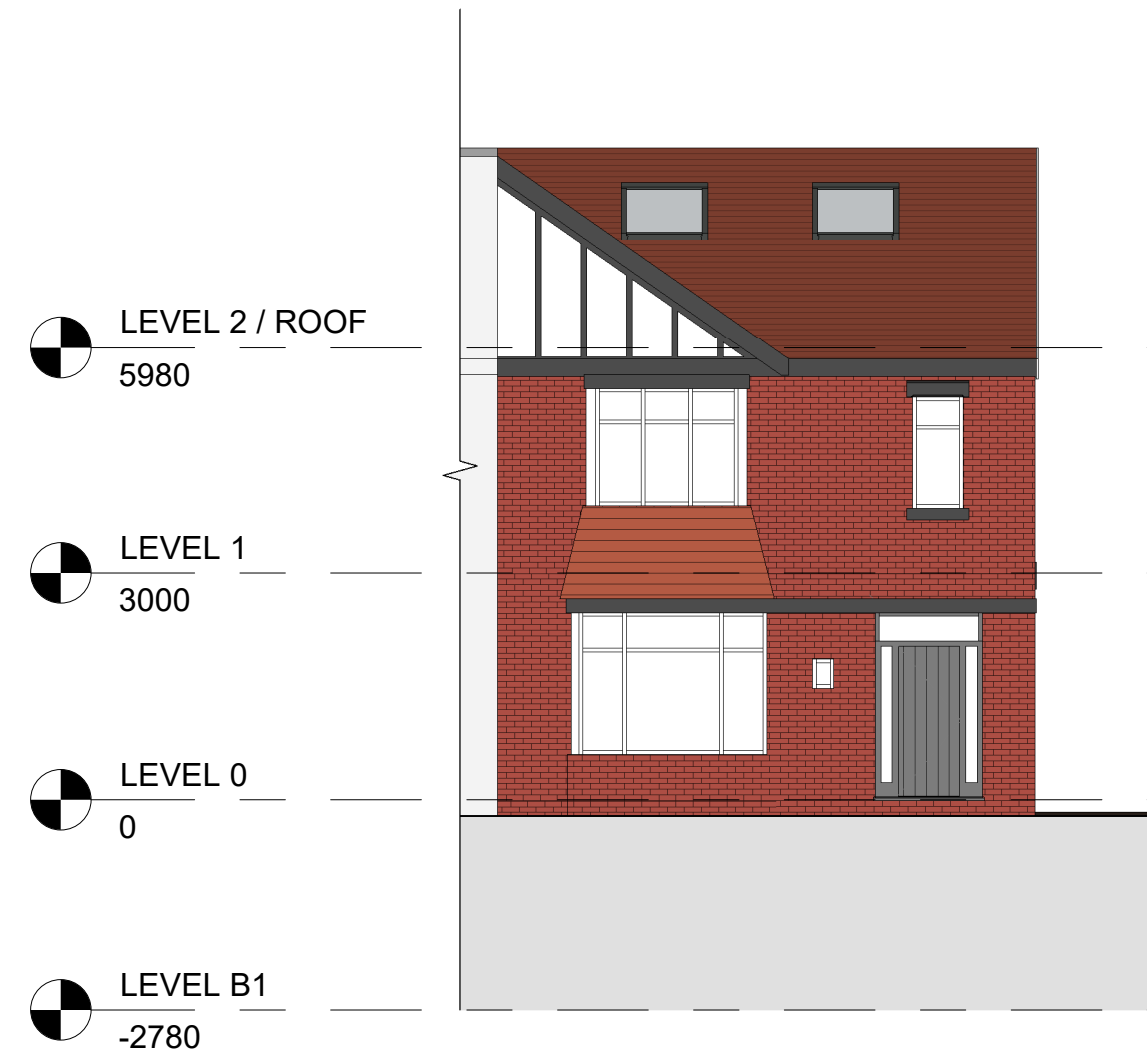


4 Front - Proposed
1 : 100

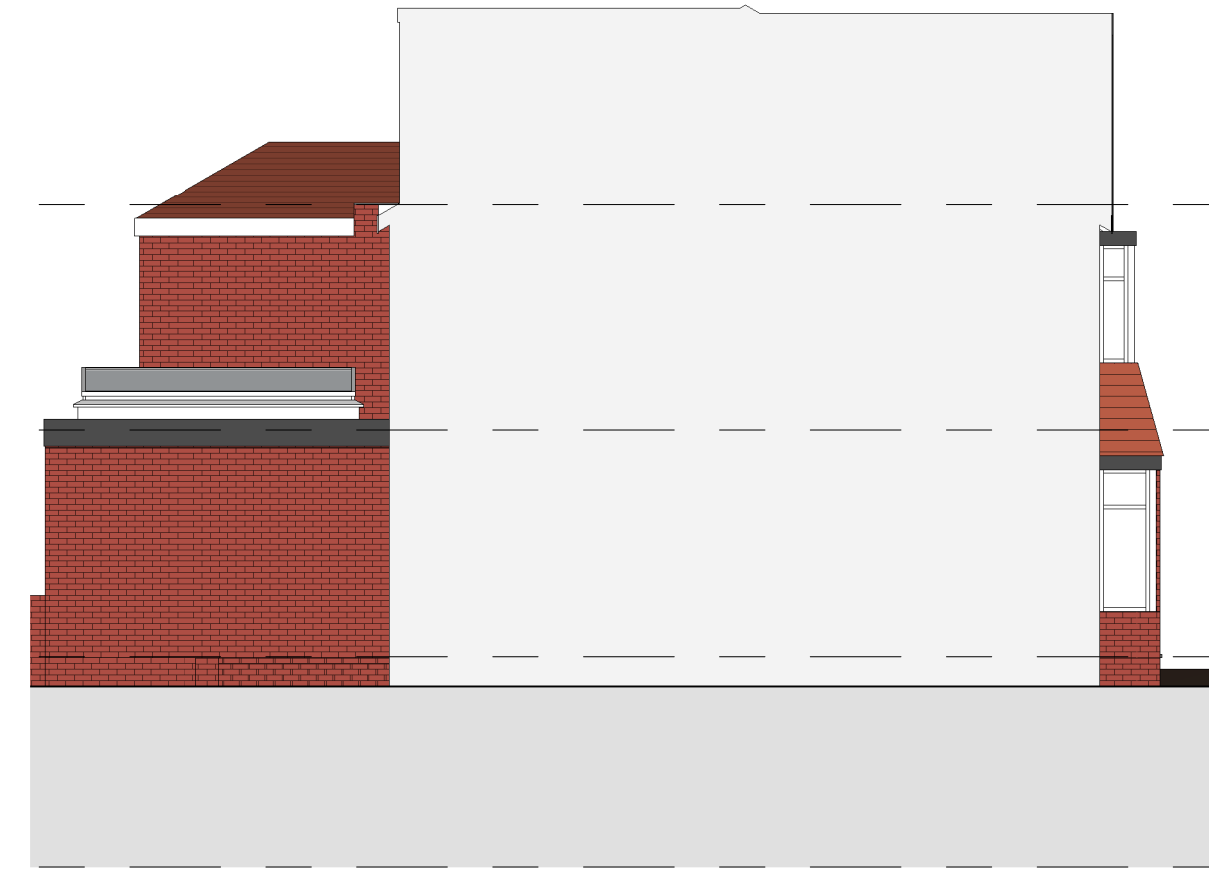


5 Left Side - Proposed
1 : 100




6 Rear - Proposed
1 : 100

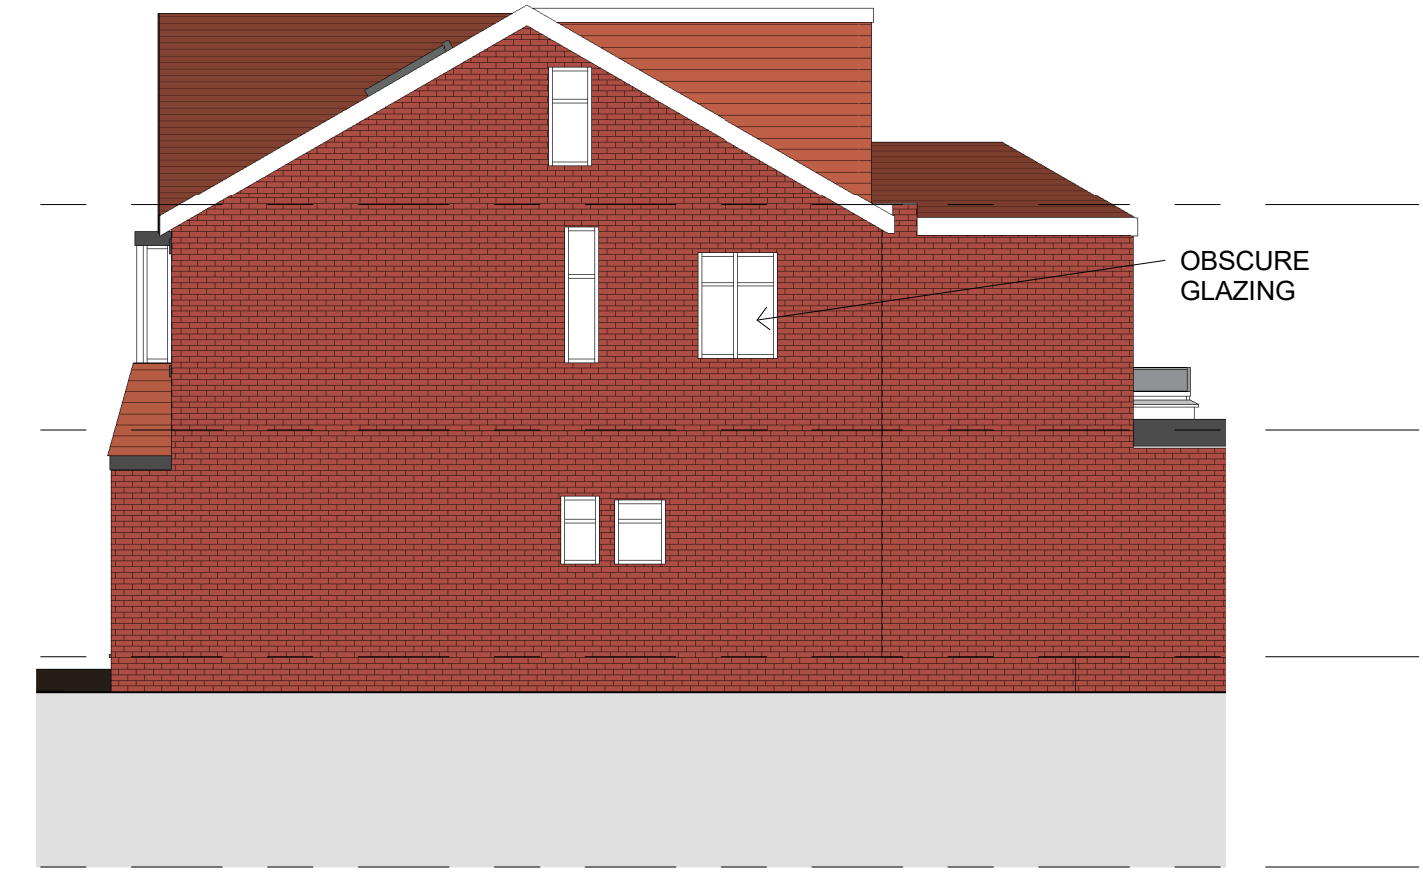


7 Right Side - Proposed
1 : 100

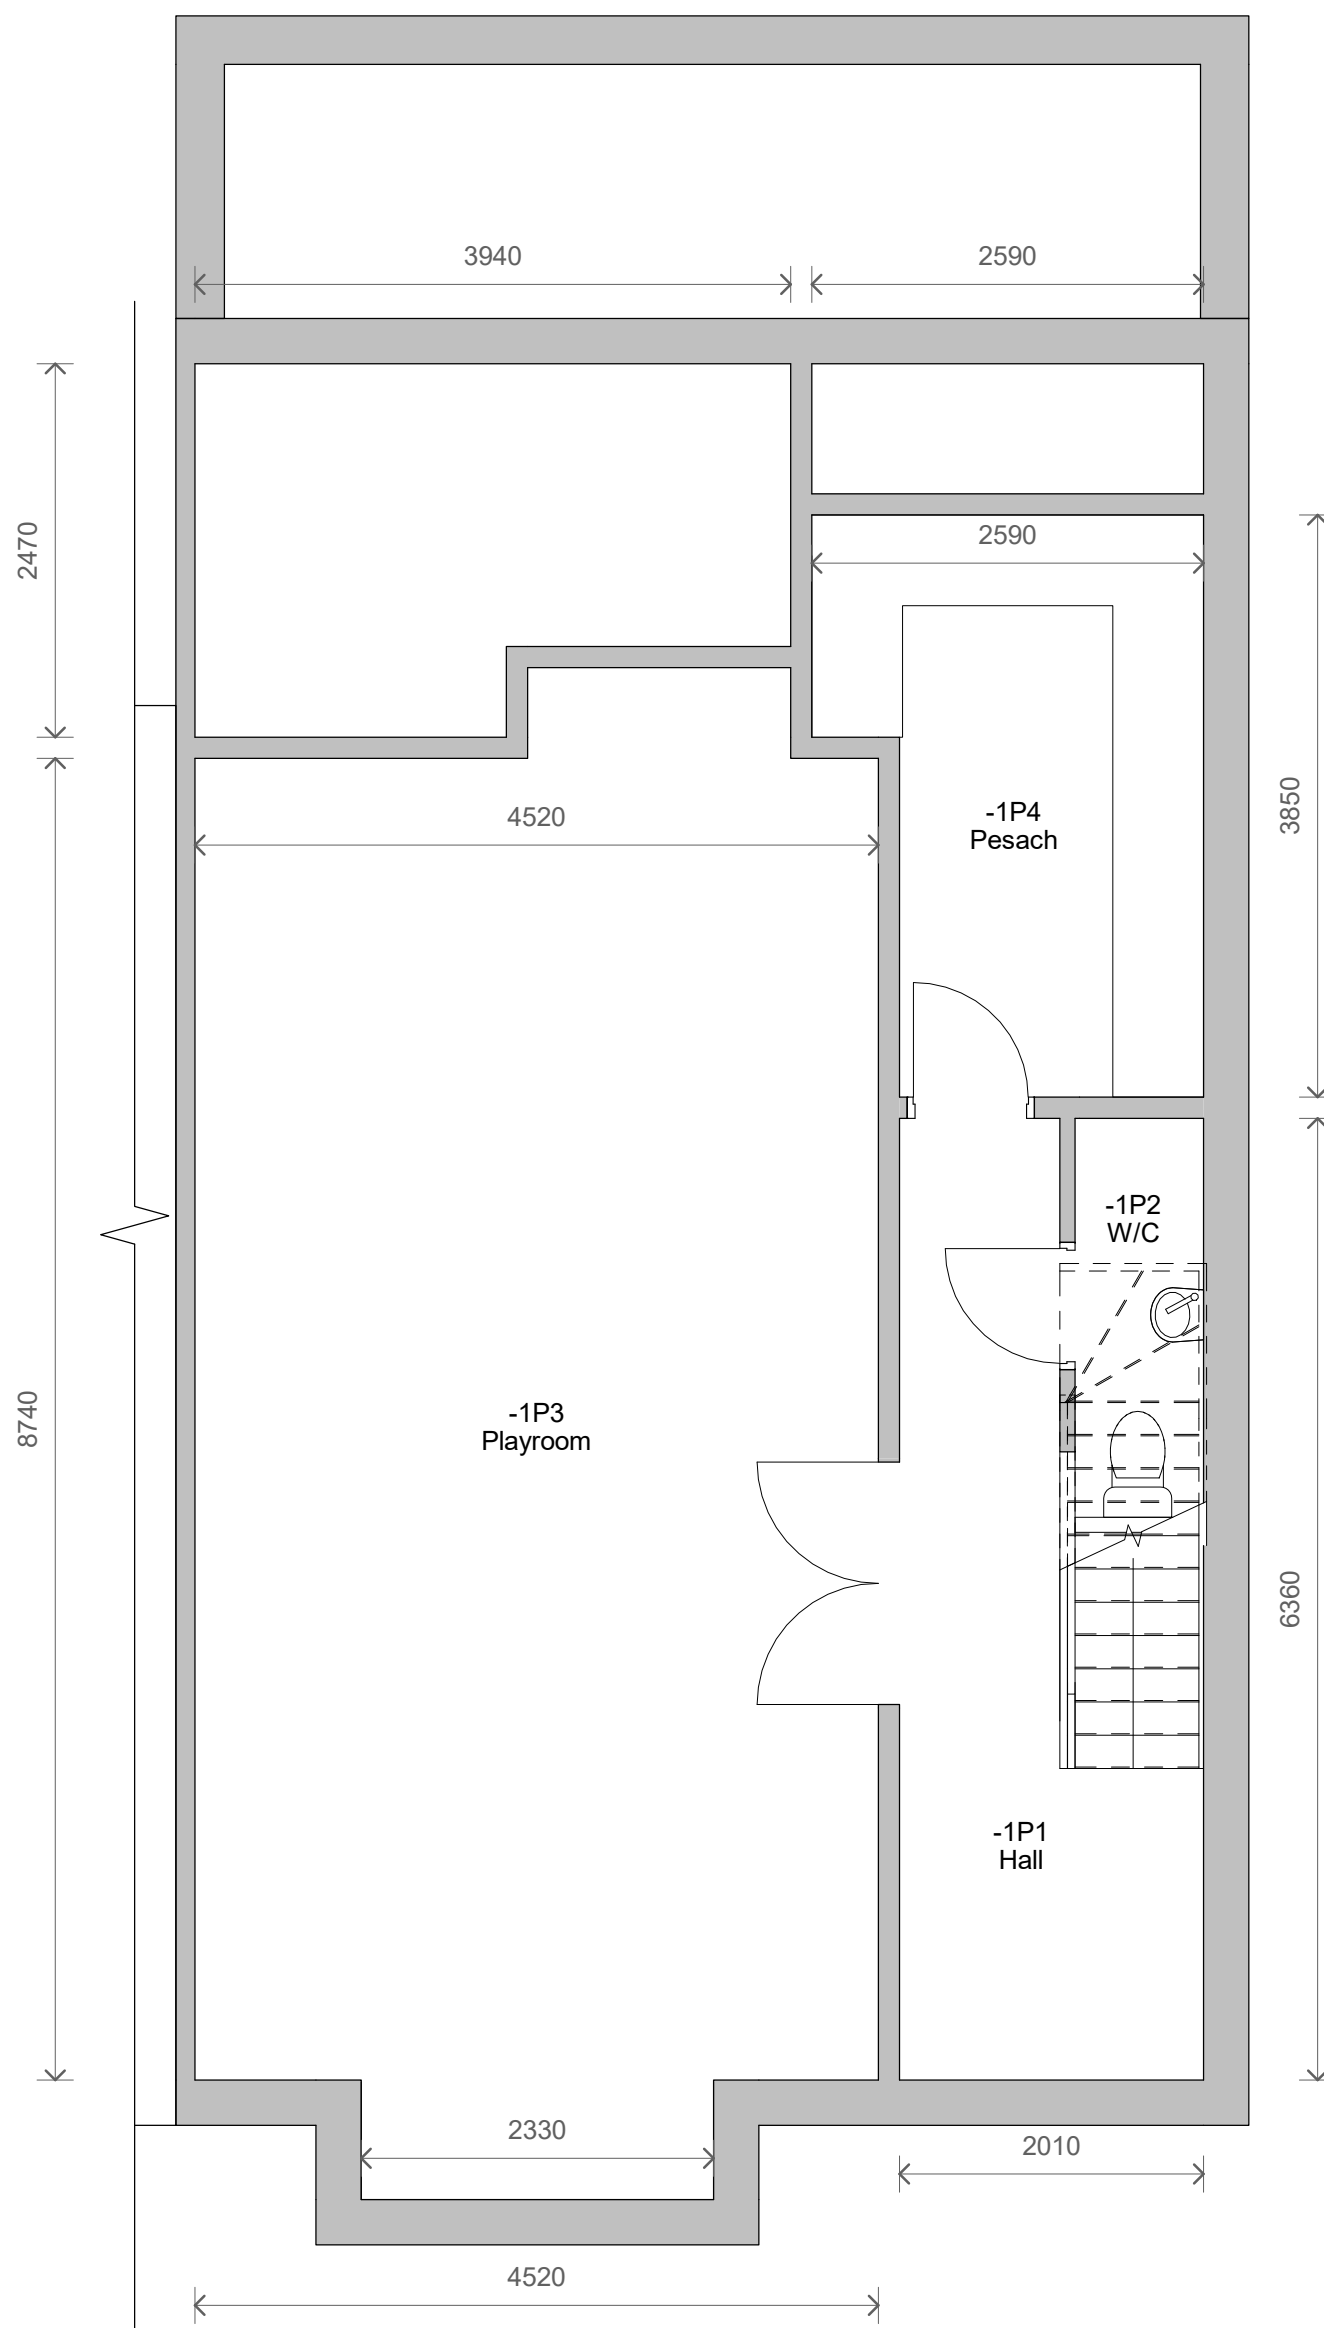


1 Level B1 - Proposed
1 : 50

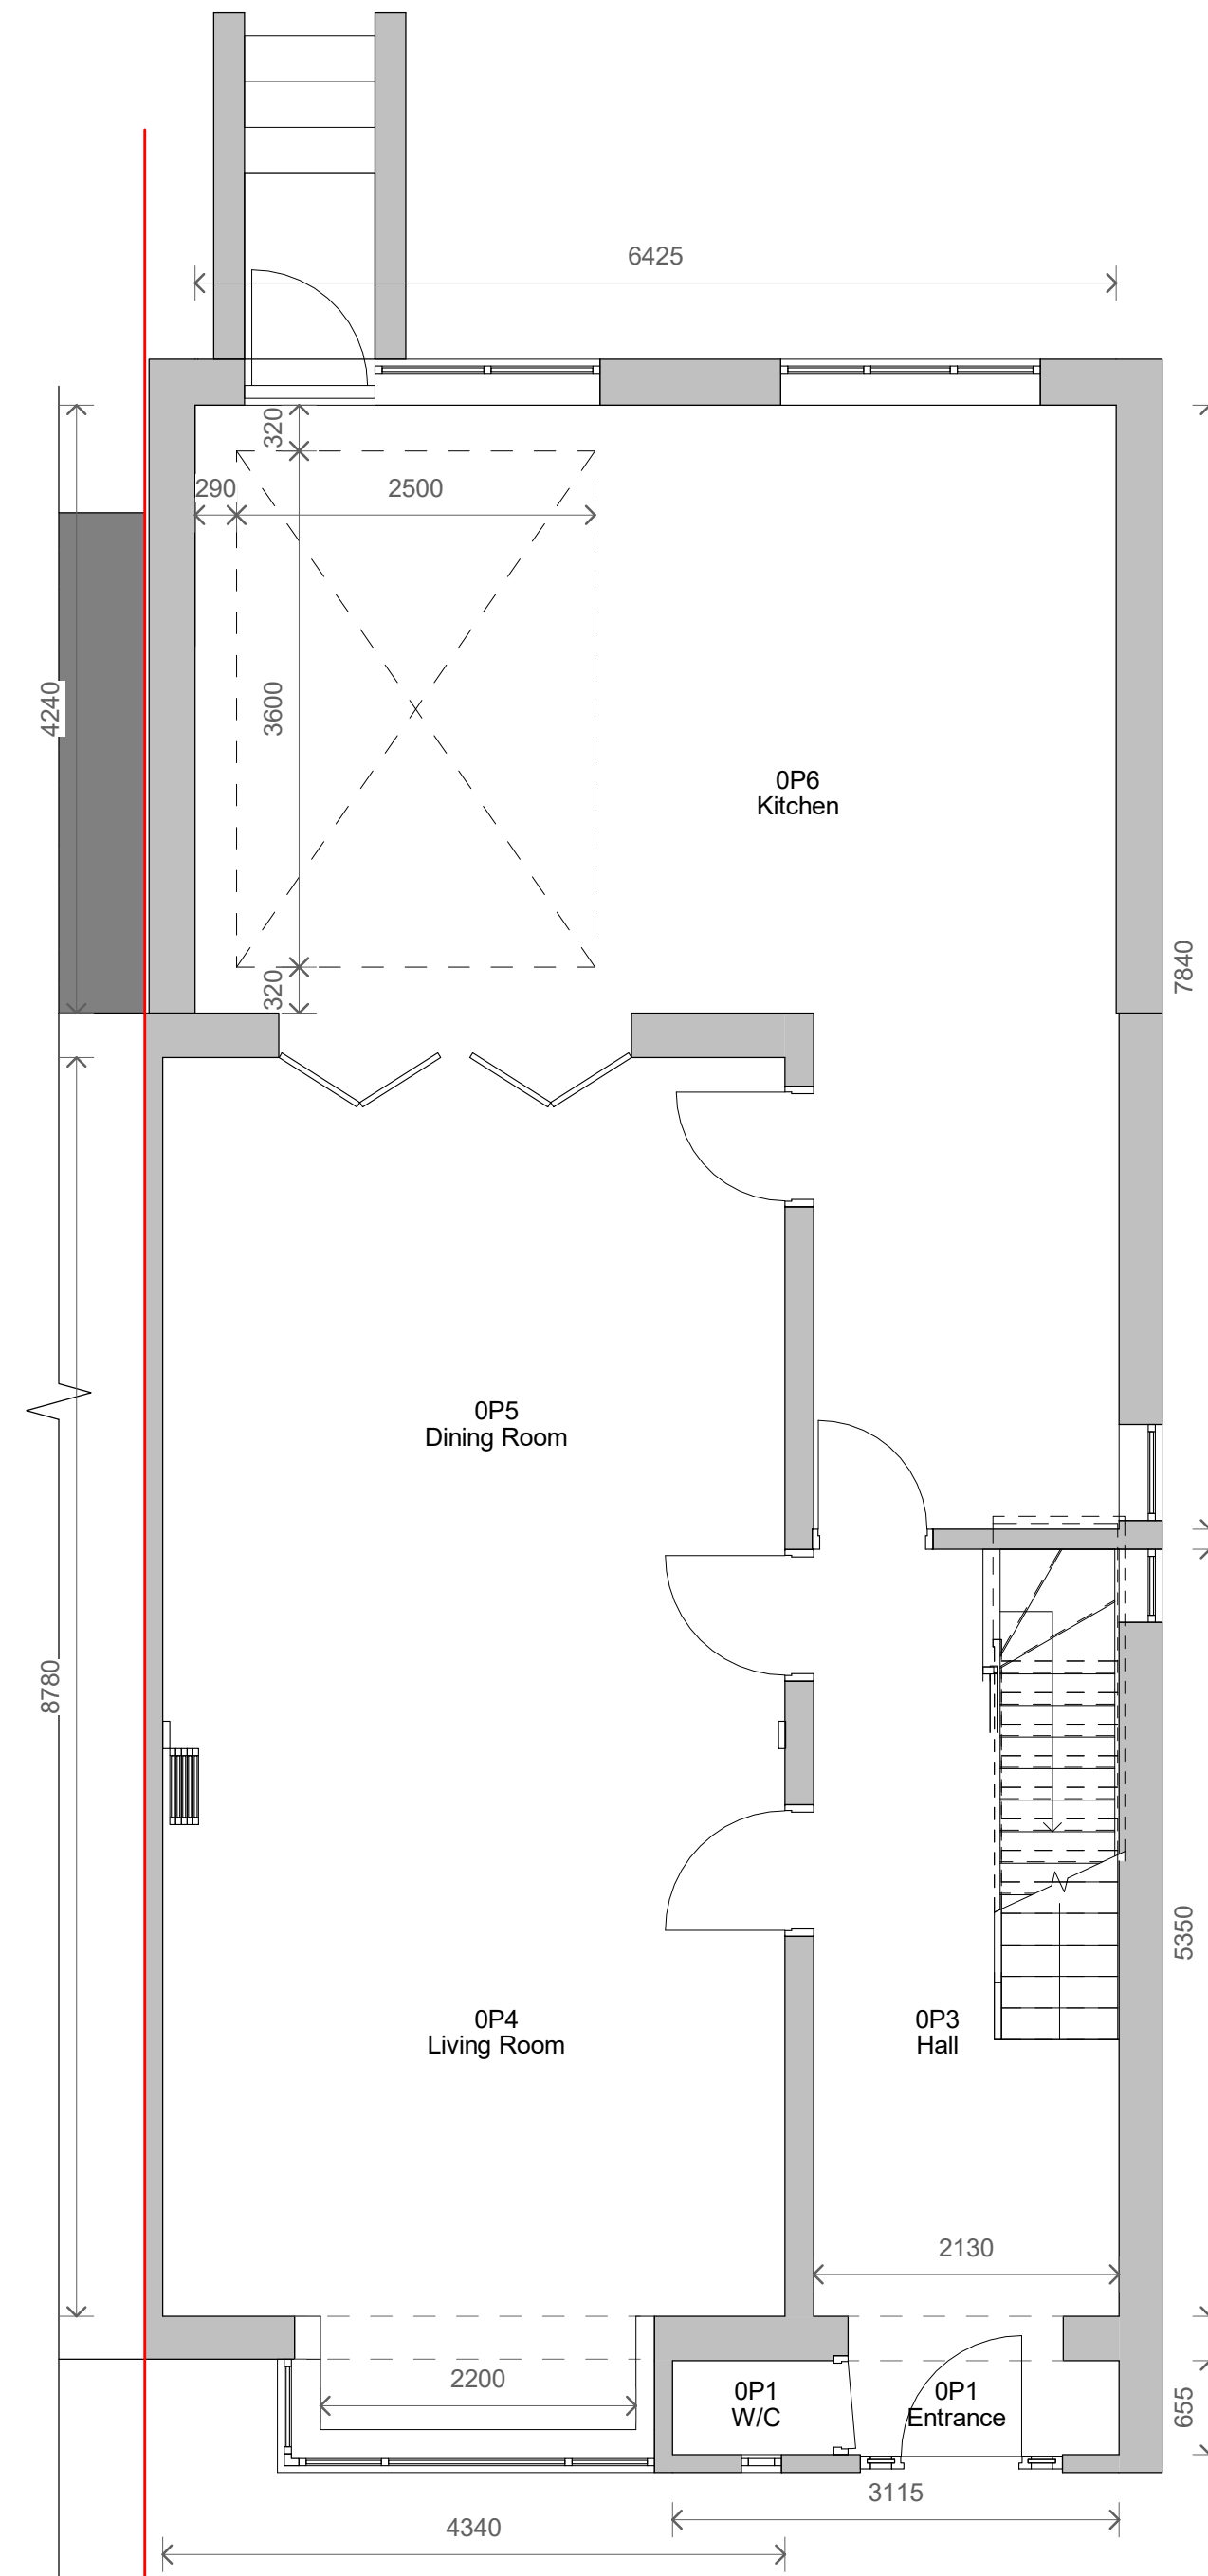

2 Level 0 - Proposed
1 : 50

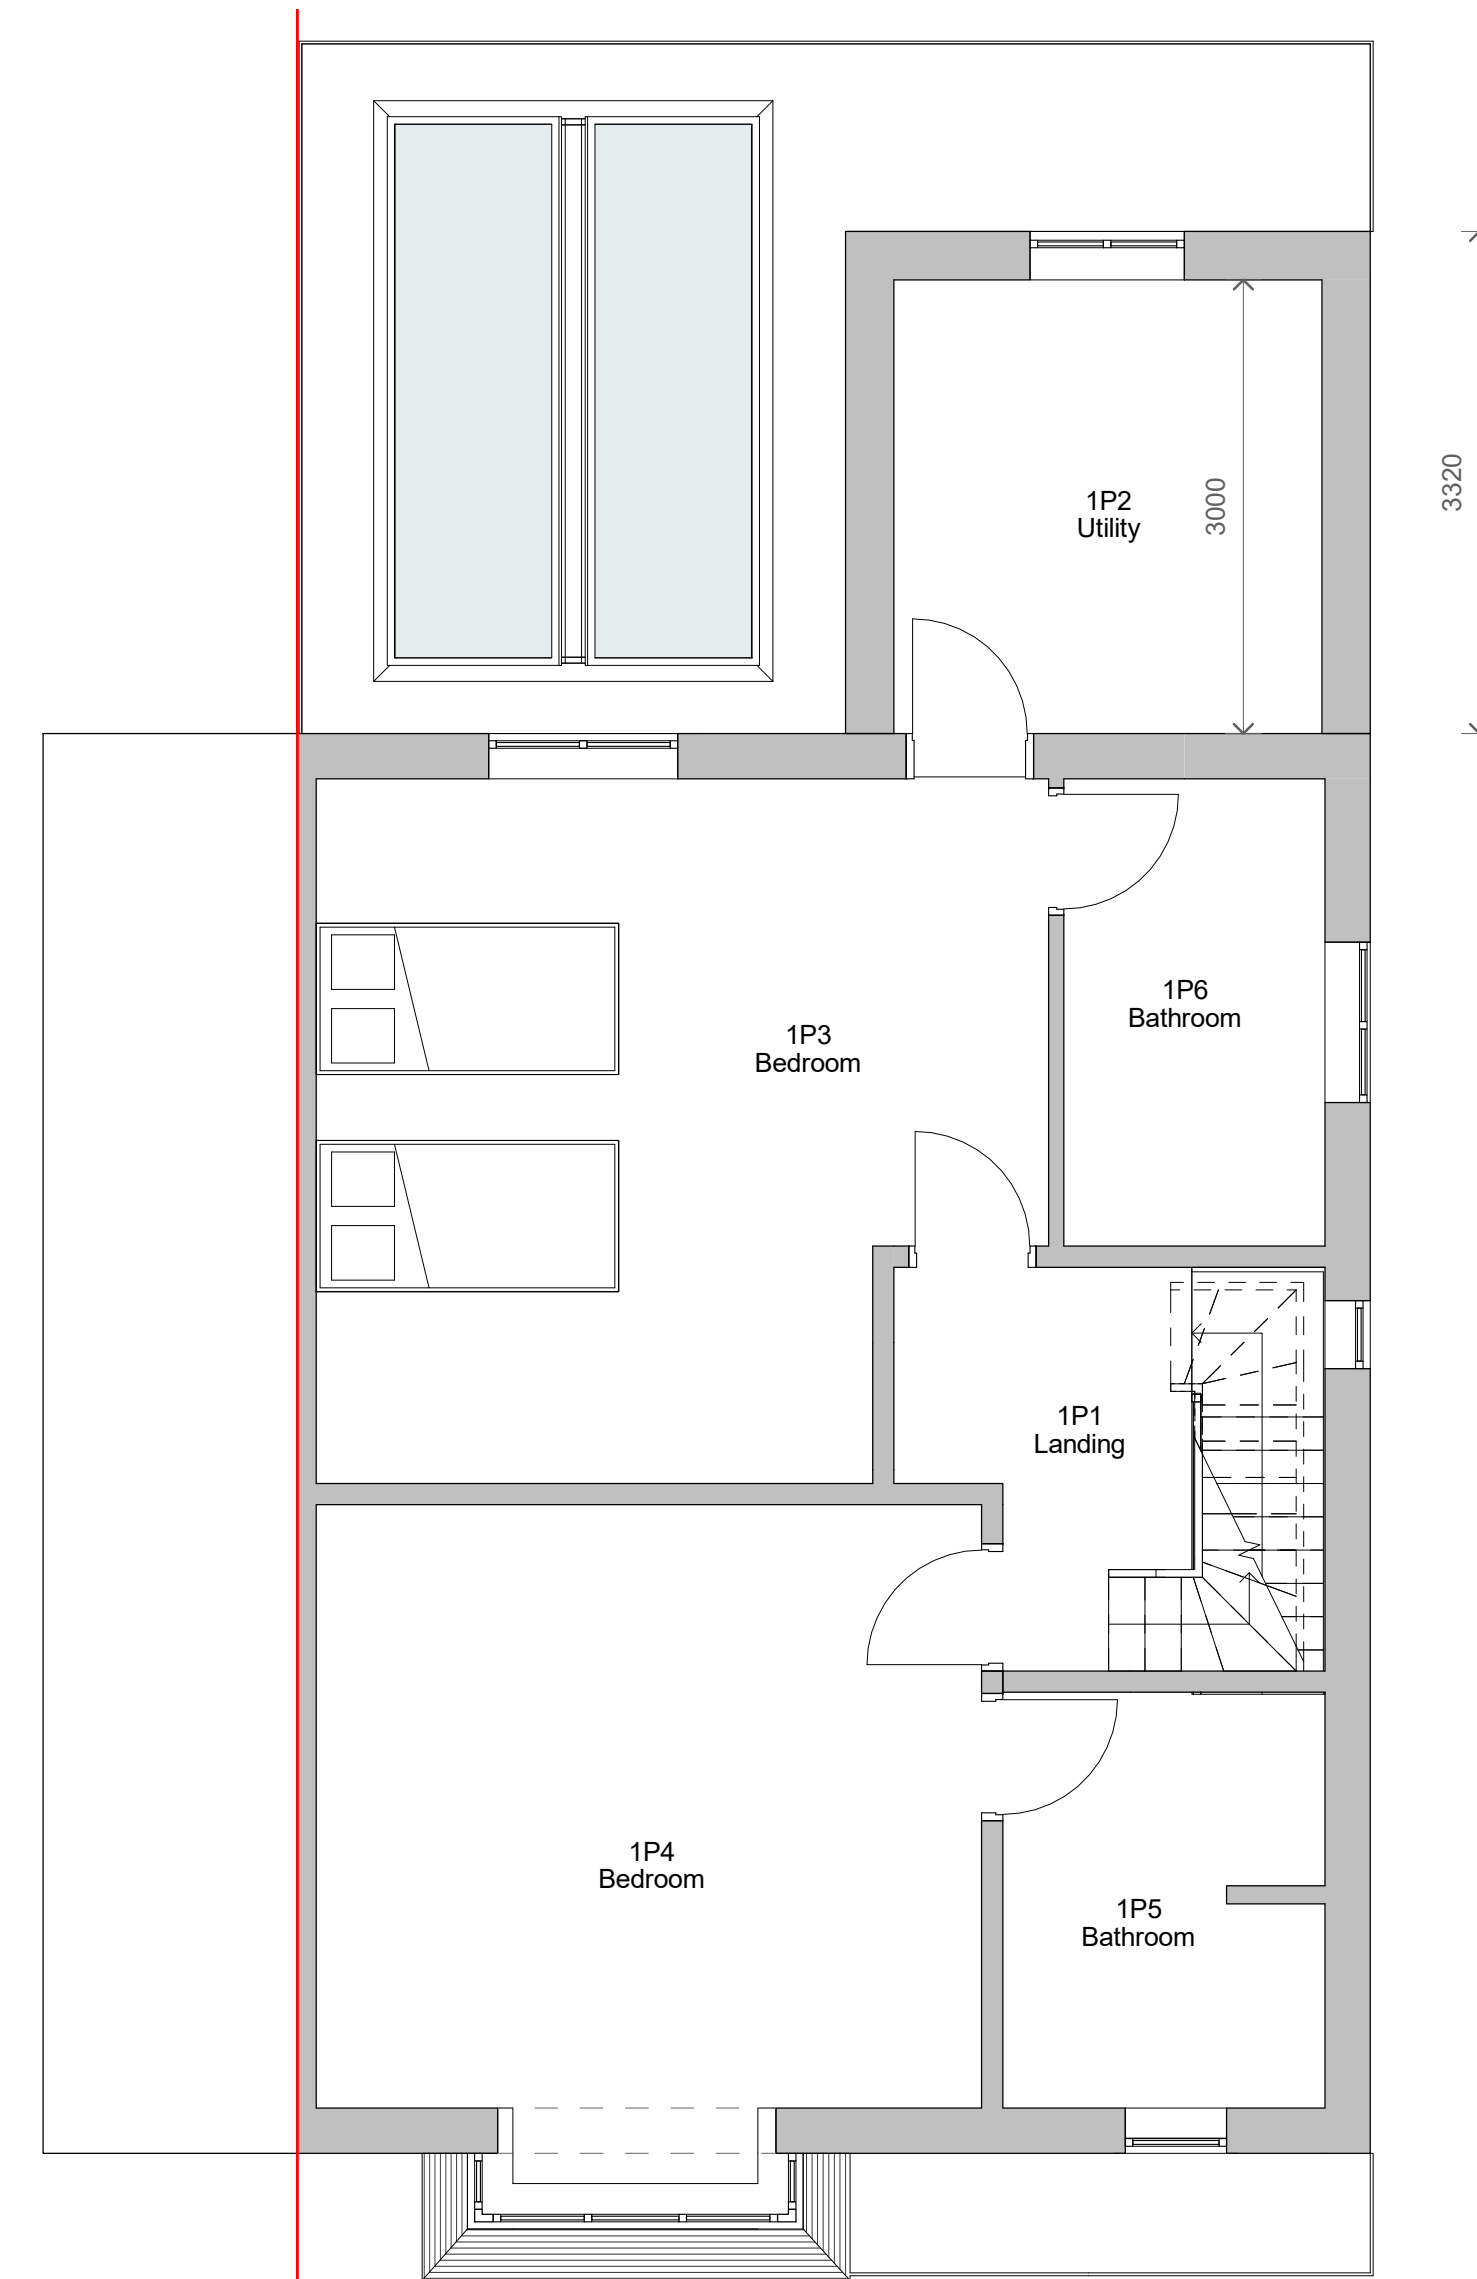

3 Level 1 - Proposed
1 : 50

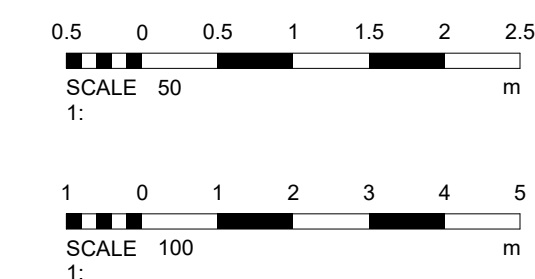

1	Revised design	01/12/2021
No.	Description	Date
PROJECT		
16 Wilton Avenue		
TITLE		
Proposed Plans and Elevations		
CLIENT		
Mr Halberstadt		
STATUS		
PLANNING		
DRAWN BY	DATE	SCALE (@ A1)
TP	12/04/2021	As indicated
PROJECT NUMBER	DRAWING NUMBER	REV
GSS21017.1	003	1
GOLD SKETCH		
www.goldsketch.co.uk info@goldsketch.co.uk 0161 792 9595		
NOTES		
© COPYRIGHT © ALL RIGHTS RESERVED. NO PART OF THIS DRAWING MAY BE REPRODUCED OR TRANSMITTED IN ANY FORM OR BY ANY MEANS, ELECTRONIC OR MECHANICAL, INCLUDING PHOTOCOPYING, RECORDING, OR BY ANY INFORMATION STORAGE AND RETRIEVAL SYSTEM, WITHOUT THE WRITTEN PERMISSION OF GOLD SKETCH. ALL DIMENSIONS ARE IN METERS UNLESS OTHERWISE SPECIFIED. ALL DIMENSIONS ON THIS DRAWING ARE UNLESS OTHERWISE SPECIFIED.		