


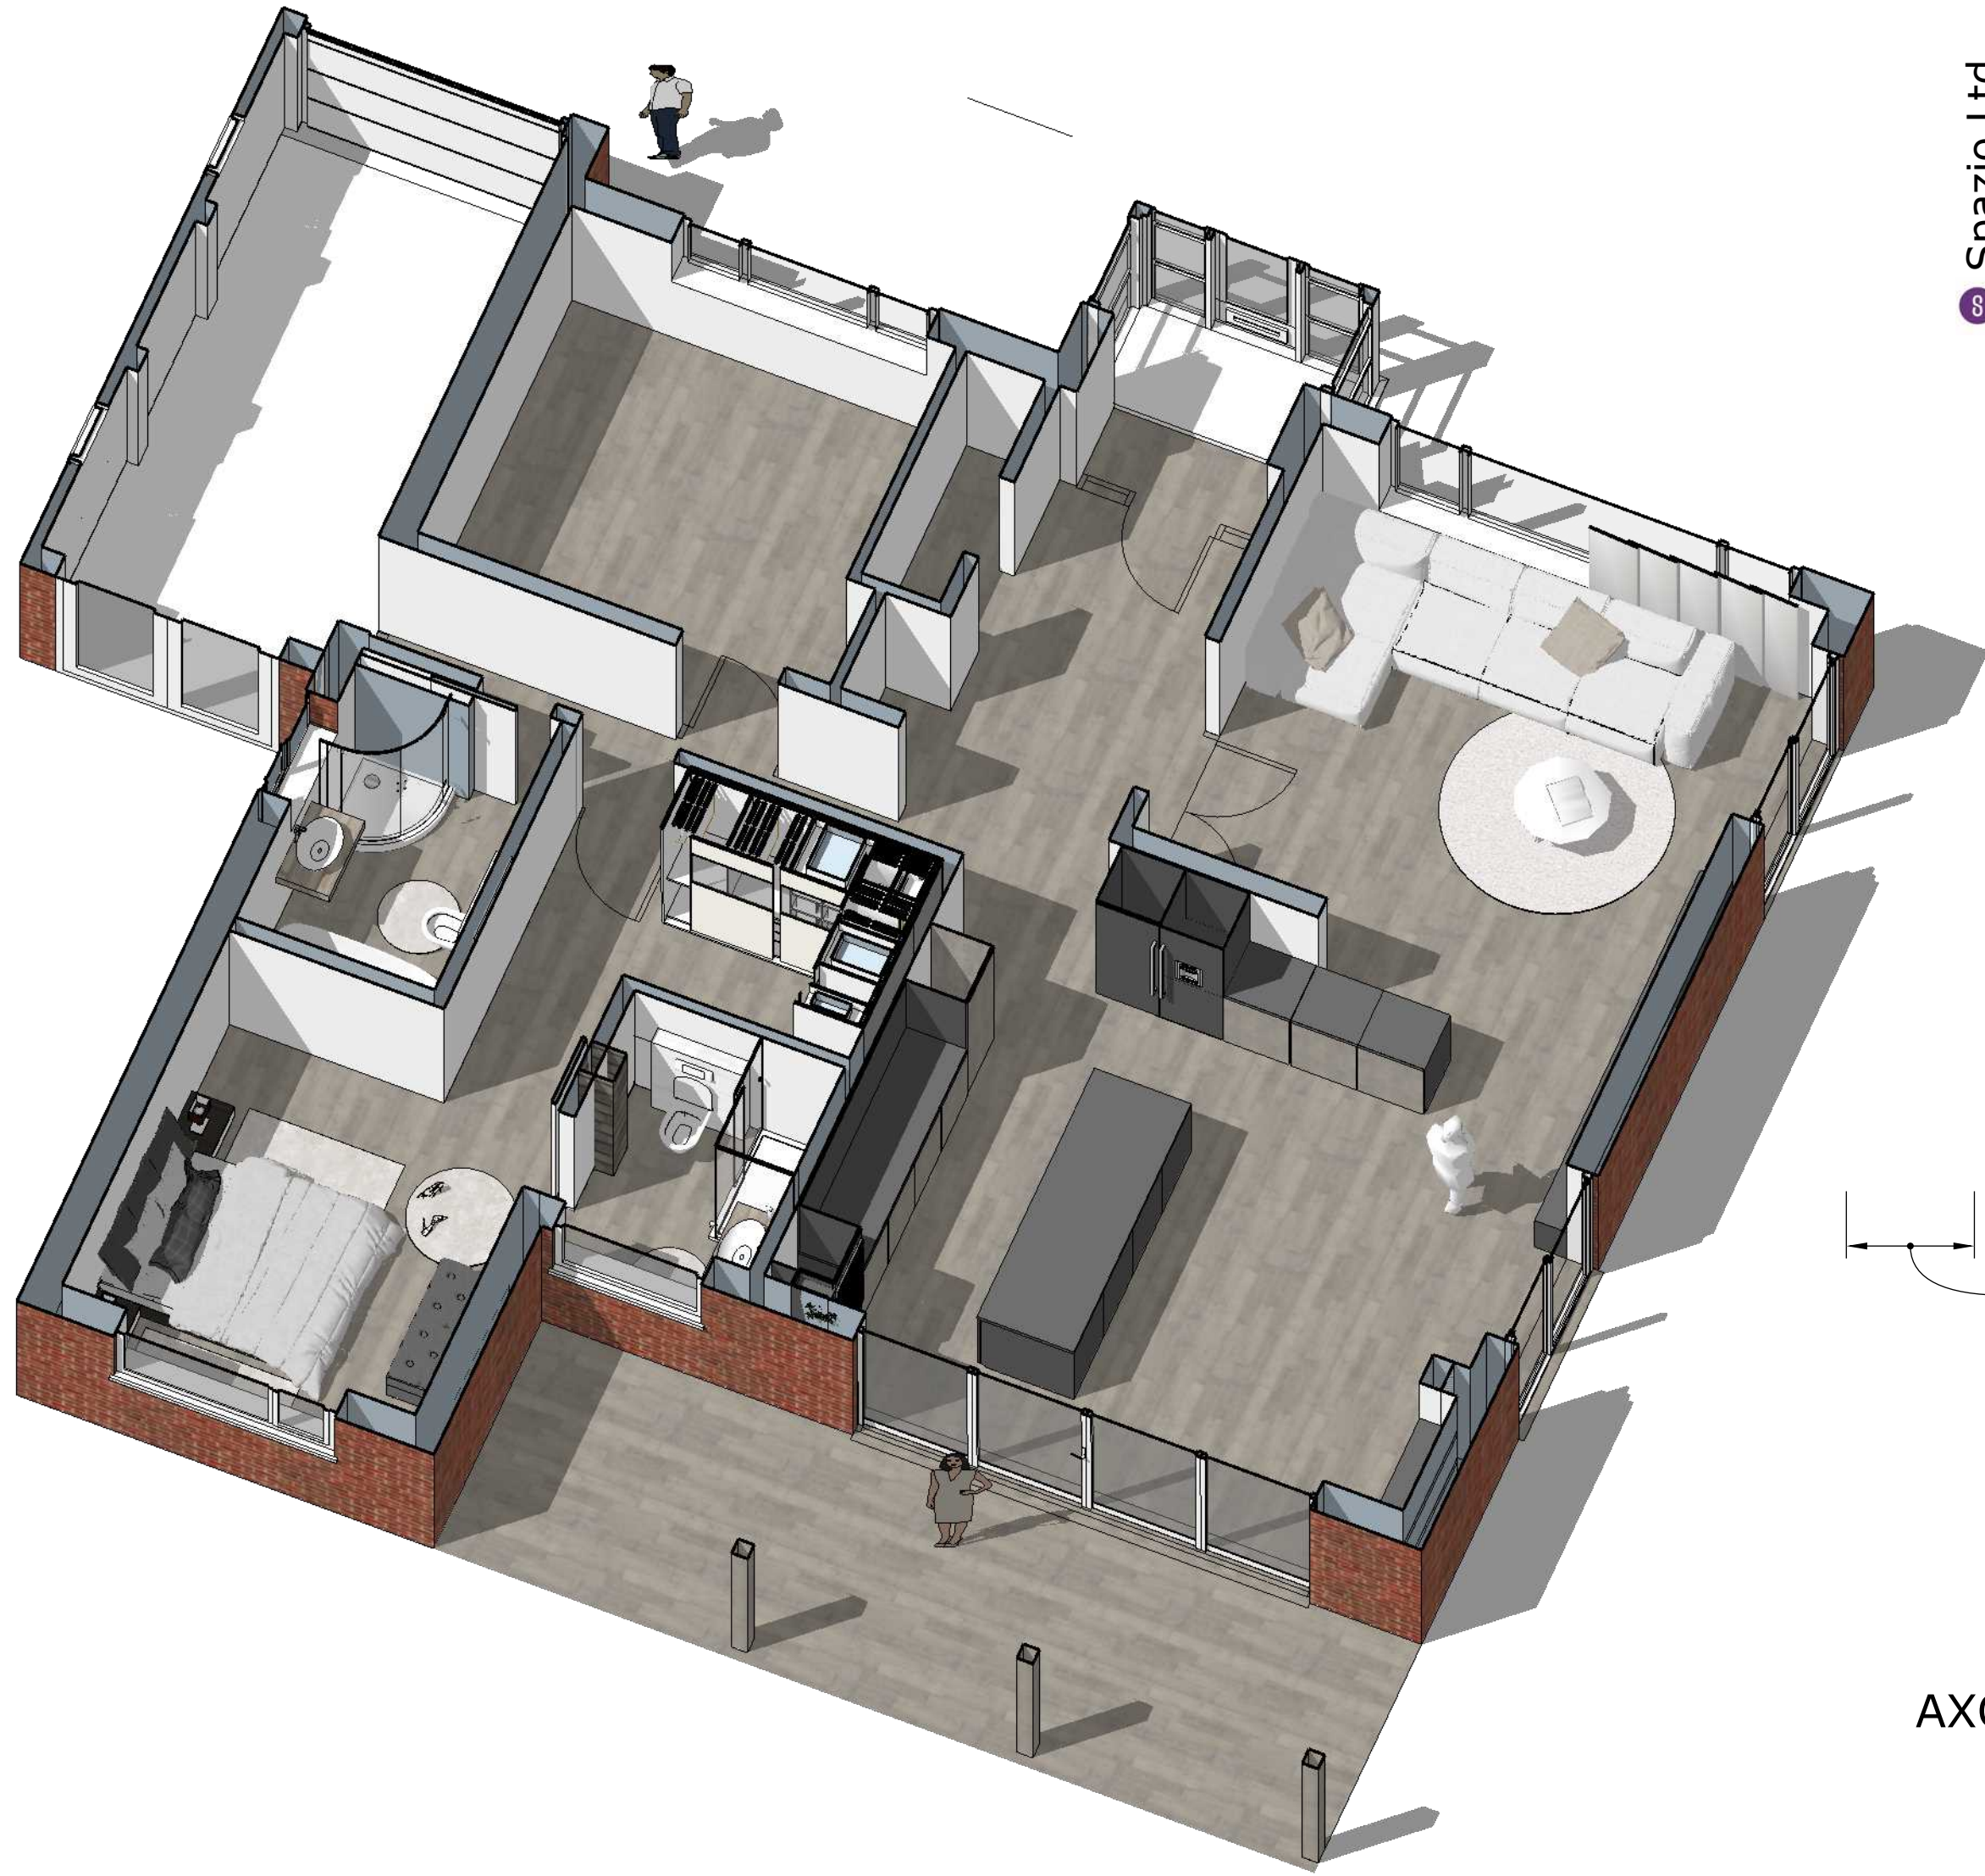

 **Spazio Ltd**

1A Churchwood Road
M20 6TZ
Didsbury
Manchester
United Kingdom

Project:
12 FAIRHAVEN AVENUE, Bury

Drawing:axo2

Date:	Drawn by:	Checked by:
01/10/21	EJG	
Scale:	Drawing no:	Rev:
x@A3	823 01 207P	D 3

PROGRESS DRAWING

This drawing is not intended to be used for
contract pricing or fabrication purposes.
All content is subject to change

AXO2