


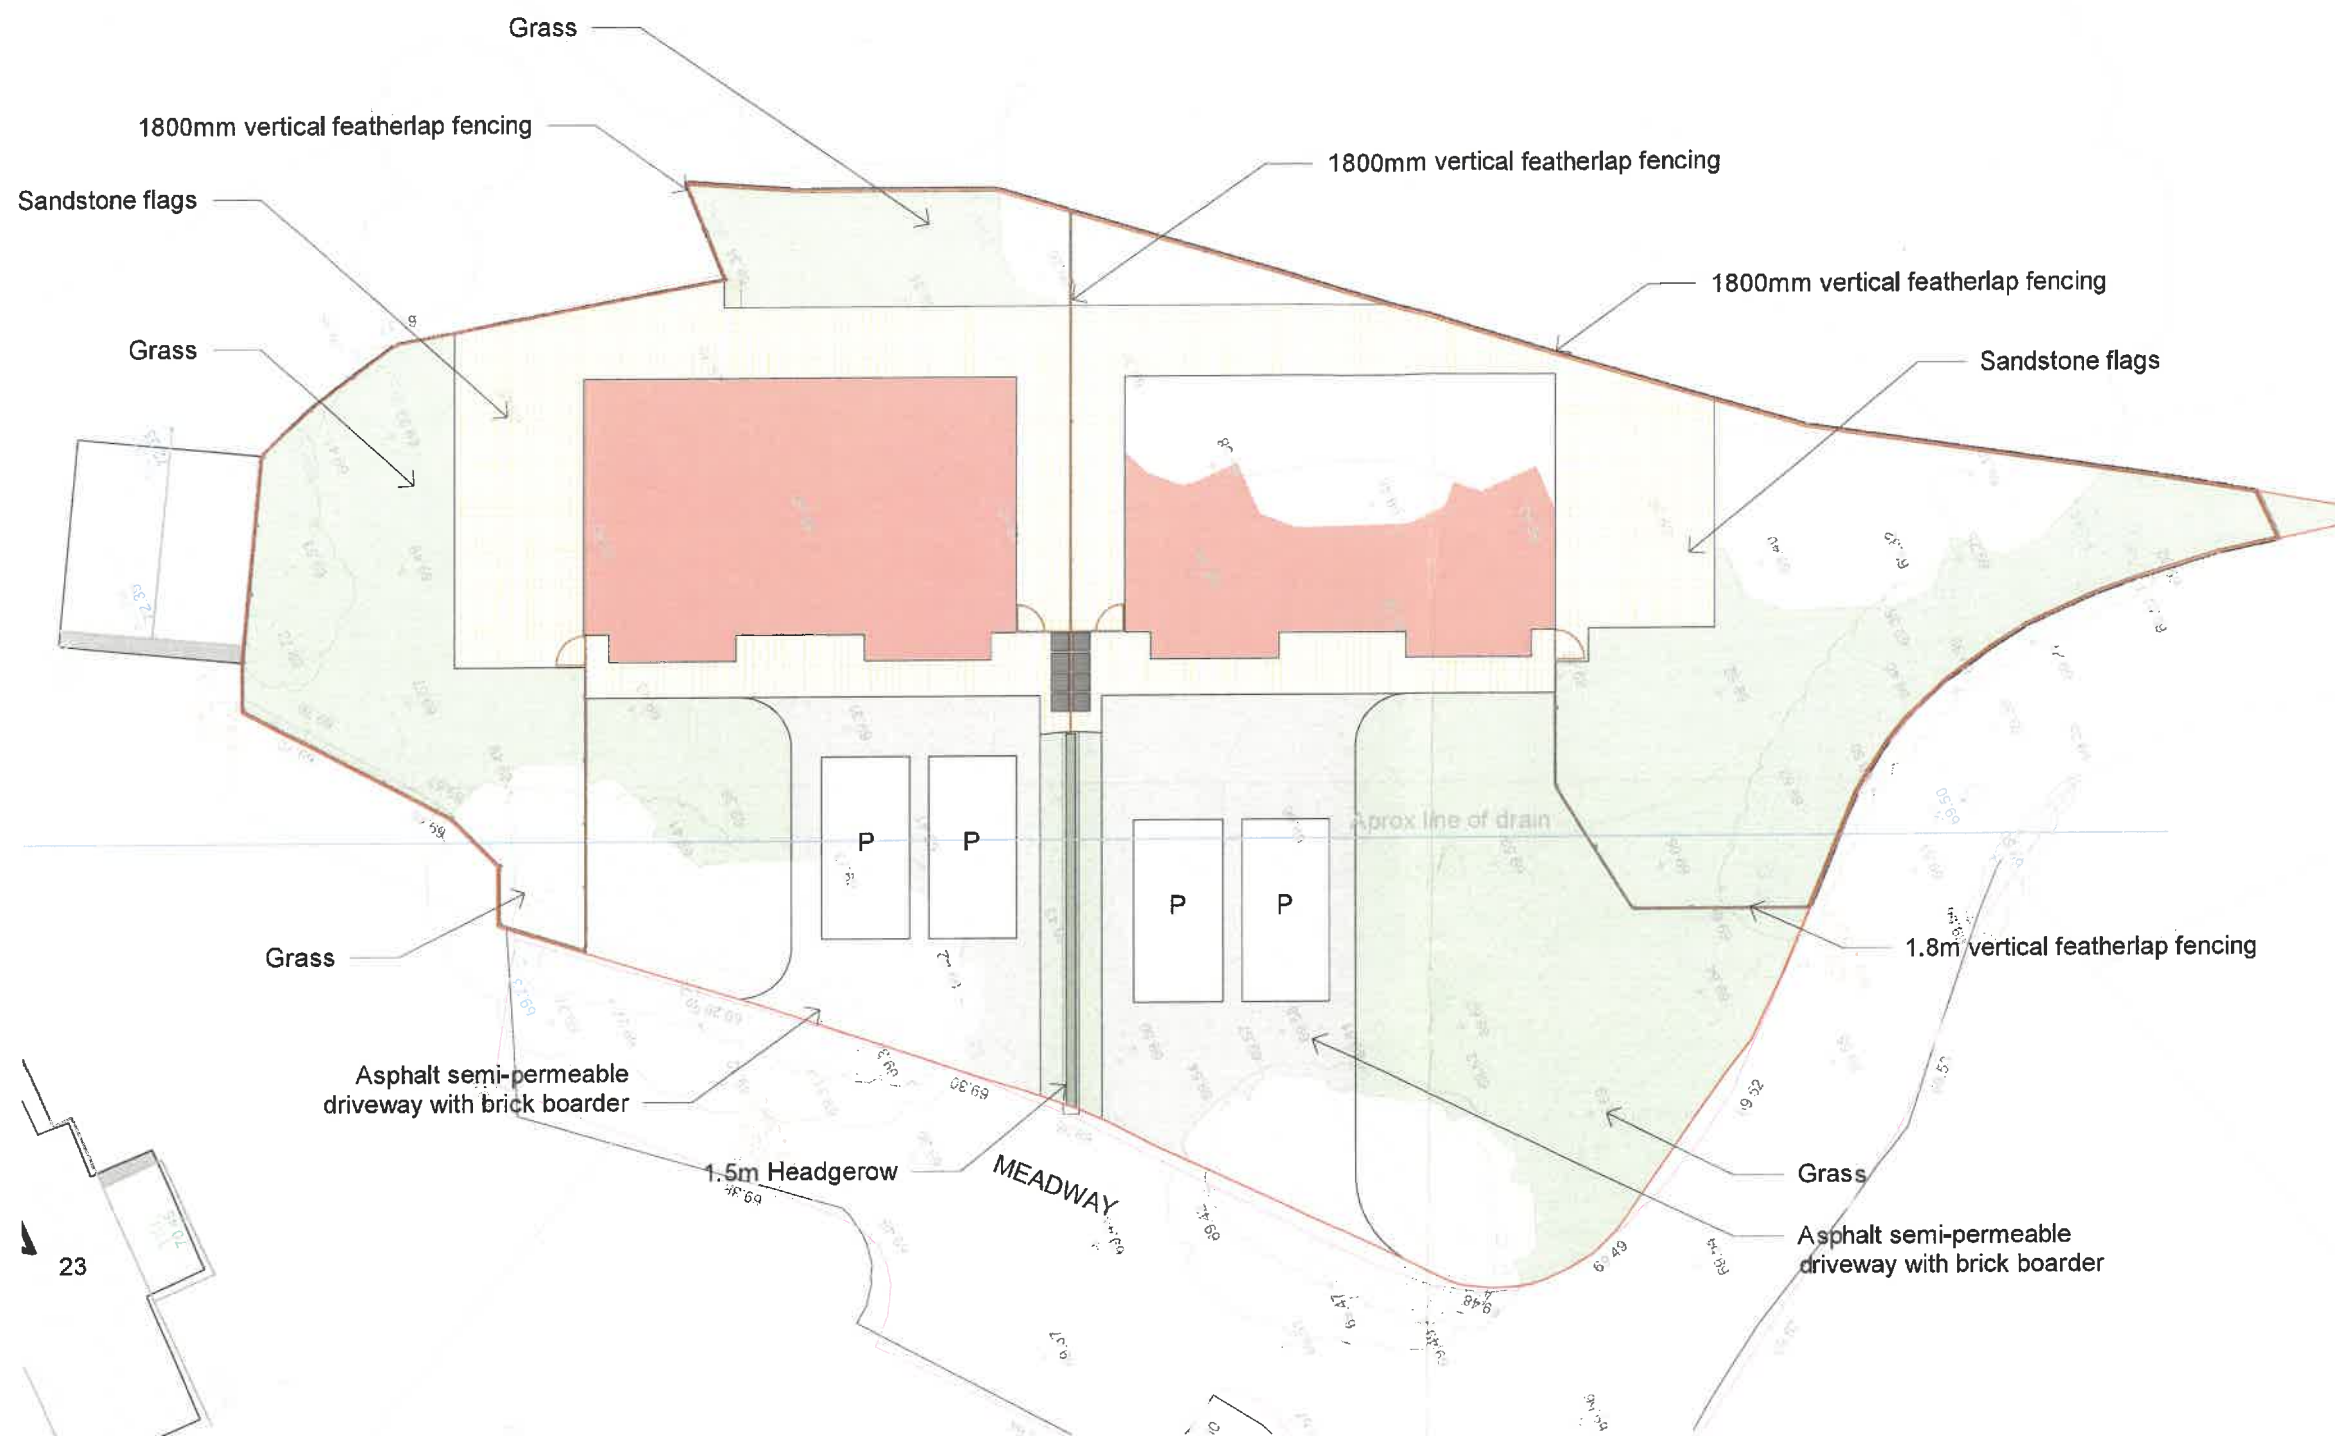

1 Site - Proposed
1 : 200

PROJECT	Meadway, Bury	PROJECT NUMBER	GSS22015.3	DRAWING NUMBER	004	REV	3	3	Topo overlay	16/05/2023
TITLE	Proposed Site					2	Revised Design	14/02/2023		
						1	Notes Added	01/09/2022		
CLIENT	SAC Property Developments Ltd	DRAWN BY	SG	CHECKED BY	SG	DATE	12/07/2022	SCALE (@ A1)	1 : 200	
									STATUS	PLANNING

GOLD SKETCH
STUDIO
www.goldsketch.co.uk info@goldsketch.co.uk 0161 792 9595

NOTES

© COPYRIGHT. ALL RIGHTS RESERVED.
THIS DRAWING MUST NOT BE REPRODUCED WITHOUT PRIOR WRITTEN CONSENT.
DRAWING TO BE USED FOR THE STATUS INDICATED ONLY.
ALL DIMENSIONS AND SETTING OUT SHALL BE CHECKED AND CONFIRMED ON SITE. ANY DISCREPANCIES TO BE REPORTED TO THE DESIGNER PRIOR TO THE COMMENCEMENT OF ANY WORK. ALL WORK AND MATERIALS TO BE IN ACCORDANCE WITH CURRENT STATUTORY LEGISLATION. RELEVANT CODES OF PRACTICE AND BRITISH STANDARDS. ALL DIMENSIONS ON THIS DRAWING ARE IN MILLIMETRES (UNLESS OTHERWISE STATED).