


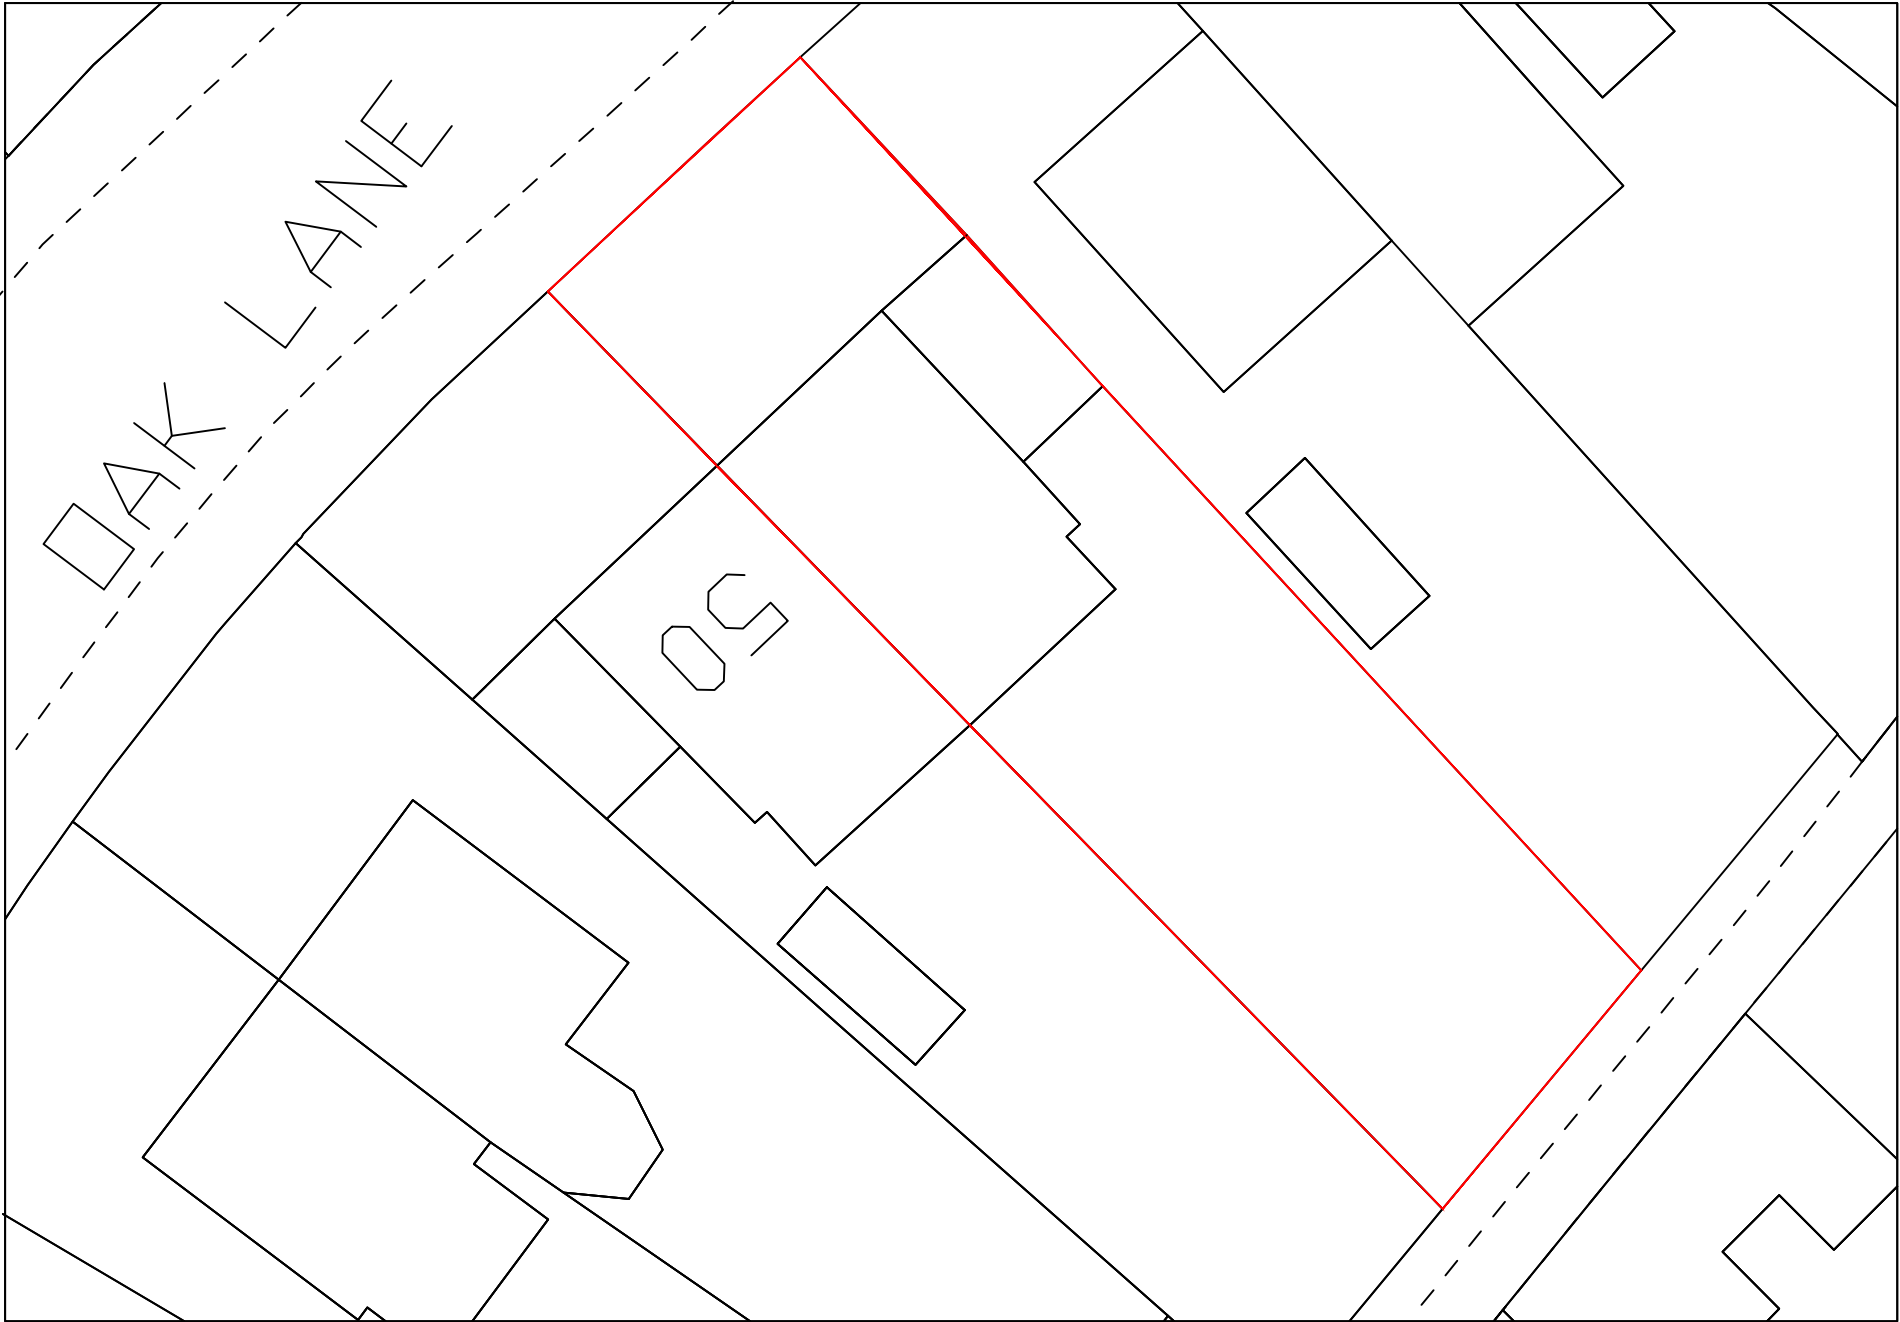

The builder must check the site and the approved drawings before commencing the works and must take any working measurements as necessary. Any discrepancy in the drawing must be reported to the client.

REVISION				initial	
no.	date	description			

H S H

Engineering Design Services Ltd
428 Cheetham Hill Road Cheetham Manchester
M8 9LE, UK 01617956385,07940197 333

Project title

Proposed ground floor extension to the side and at the rear to create a habitable room including out building.

client

Mr Sandeep Kumar
Mrs Seema Rani

dwg. title

Existing Site Layout Plan

dwg.no.

04

sheet no.

scale.

1:200

job no.

A3

52 Oaklane Whitefield M45 8ET

drawn by.

checked by.

approved by.

date

TZ

-

Sept 2024