




③ Front - Proposed
1 : 100

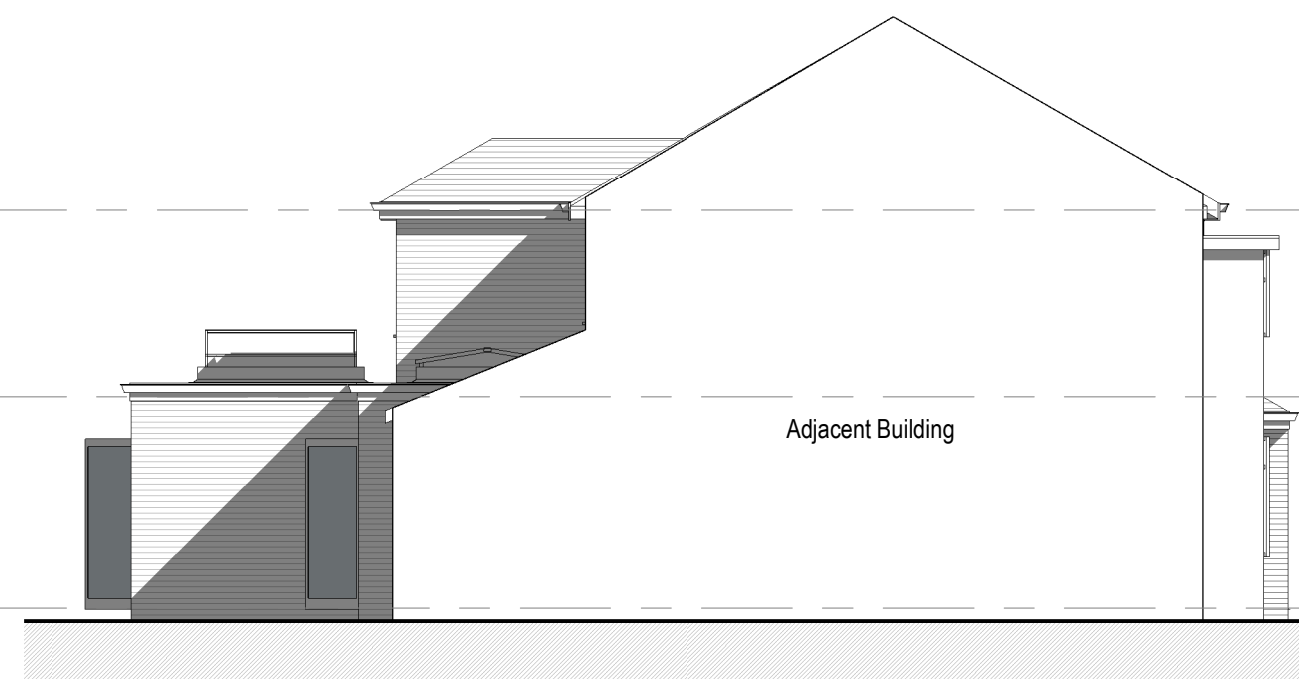


④ Left Side - Proposed
1 : 100




⑤ Rear - Proposed
1 : 100




⑥ Right Side - Proposed
1 : 100

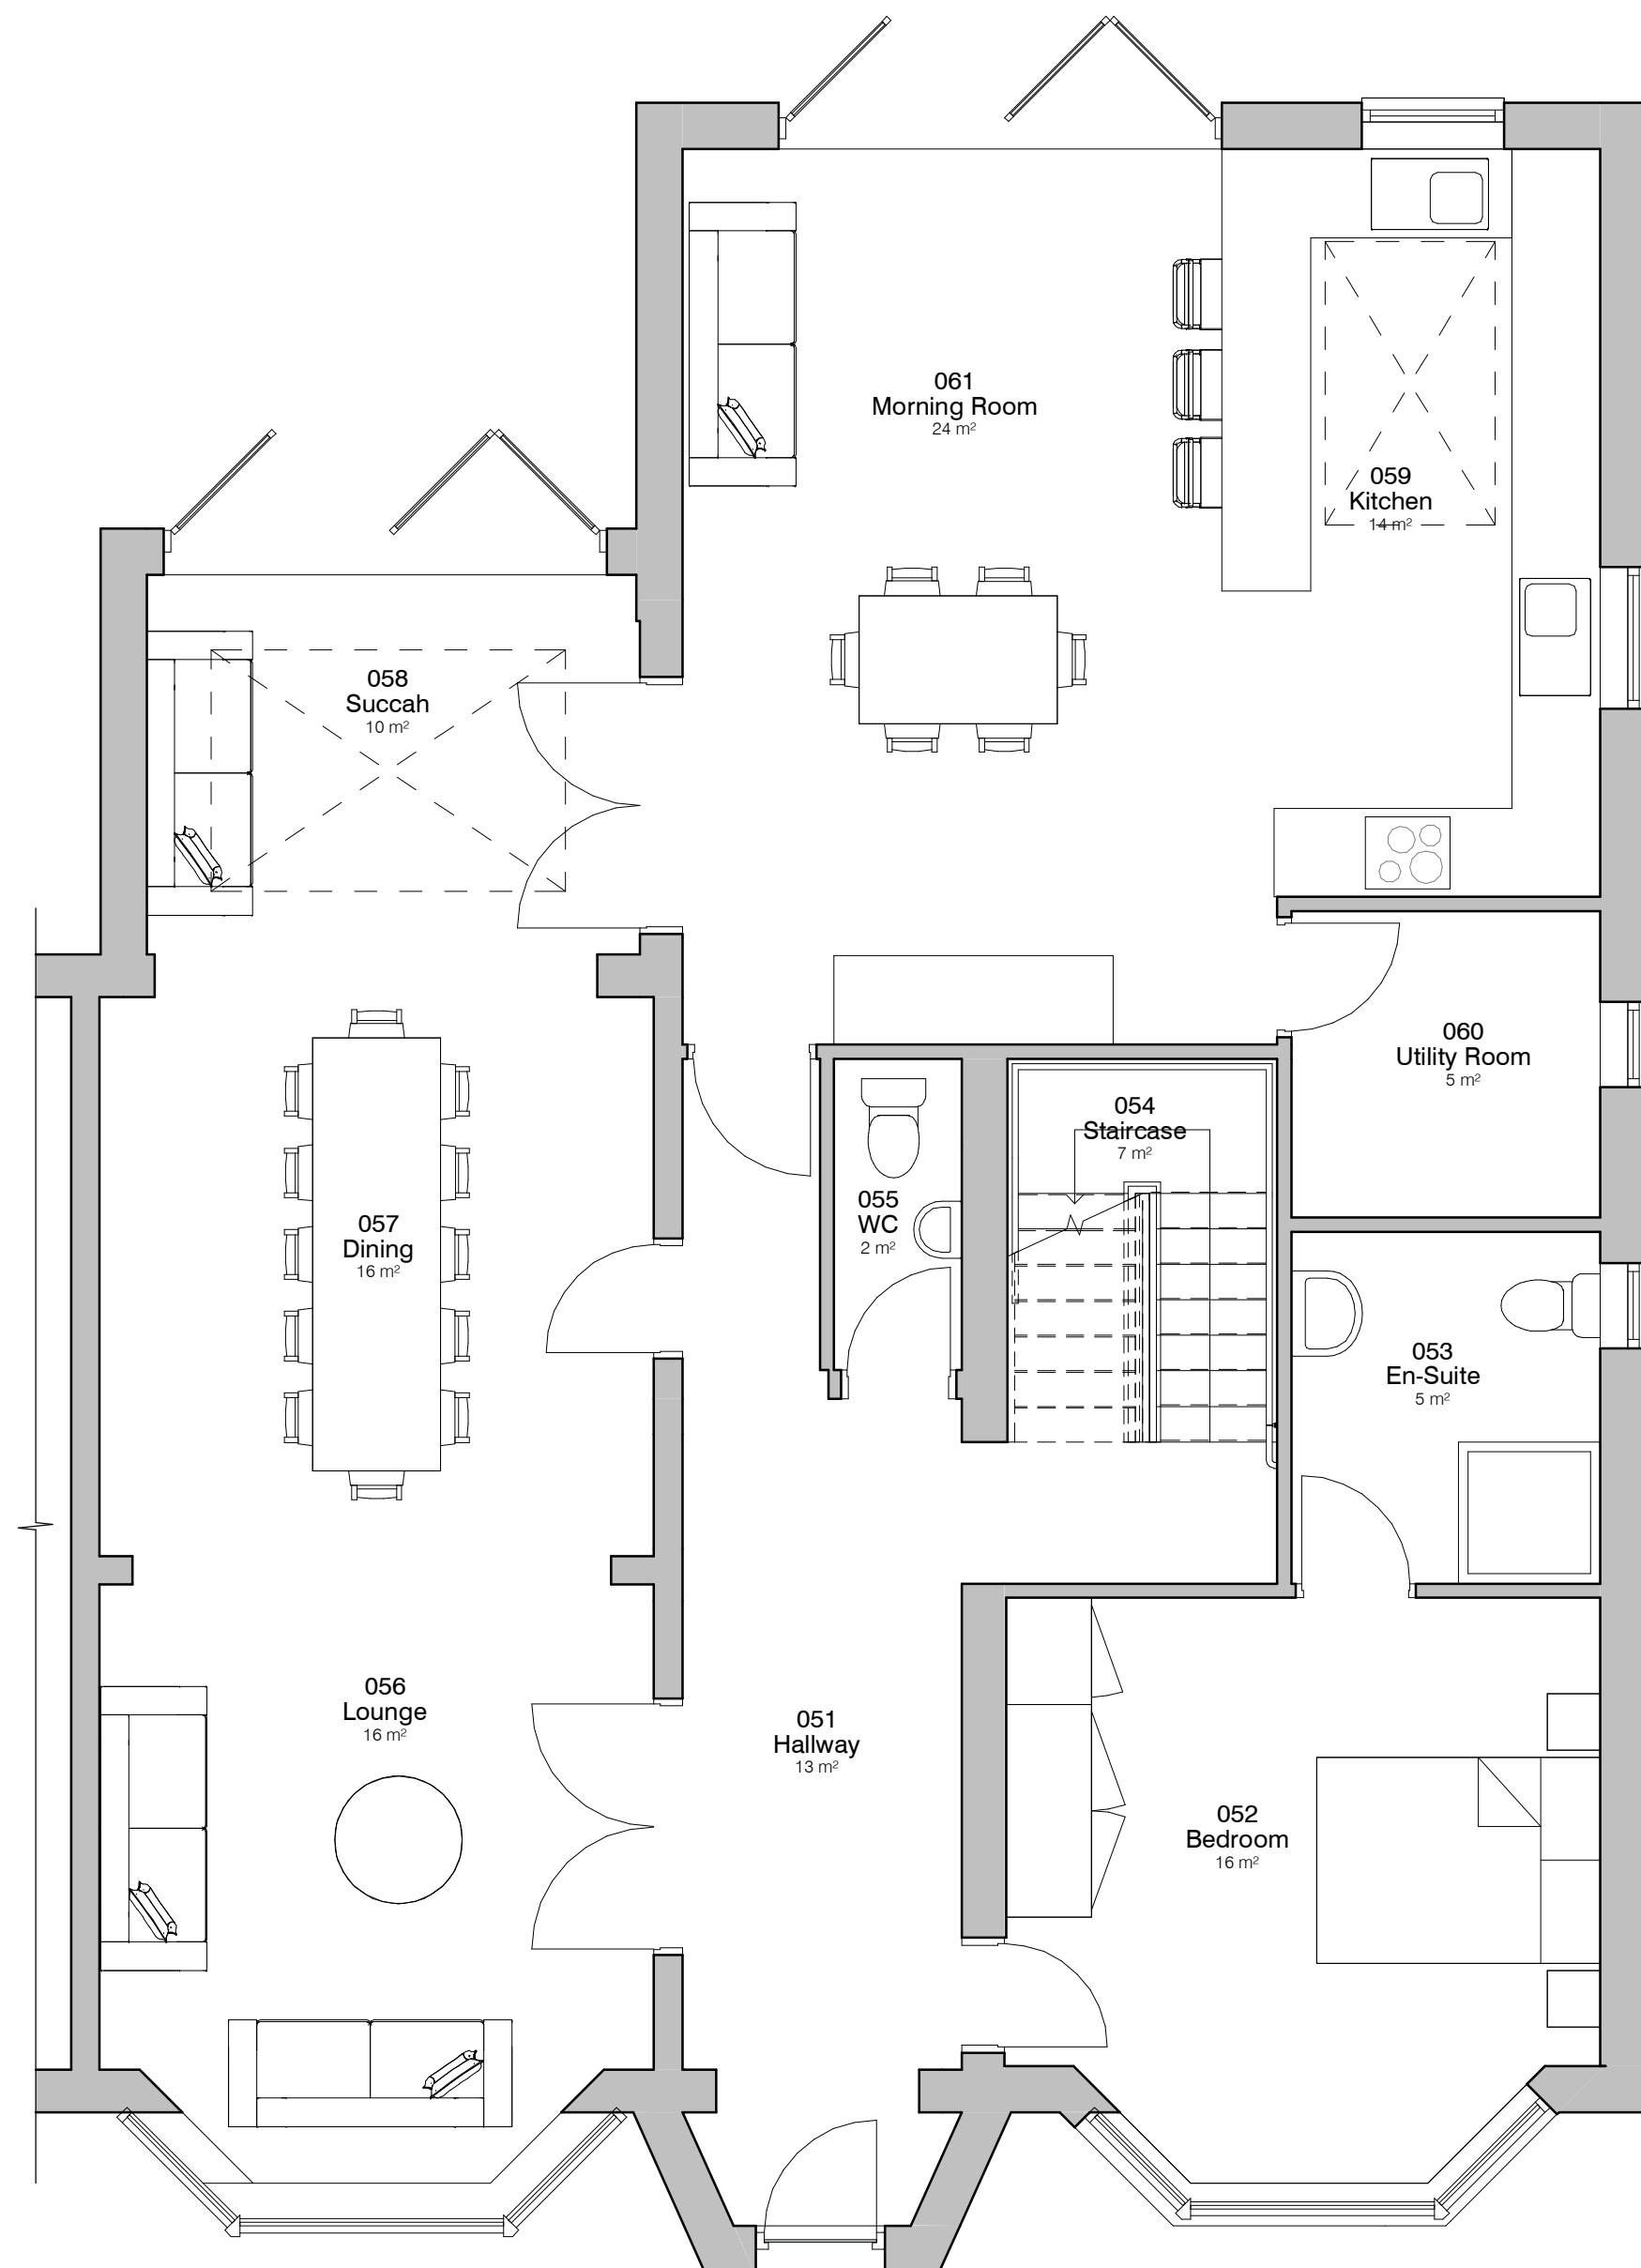

① Level 0 - GA Proposed
1 : 50

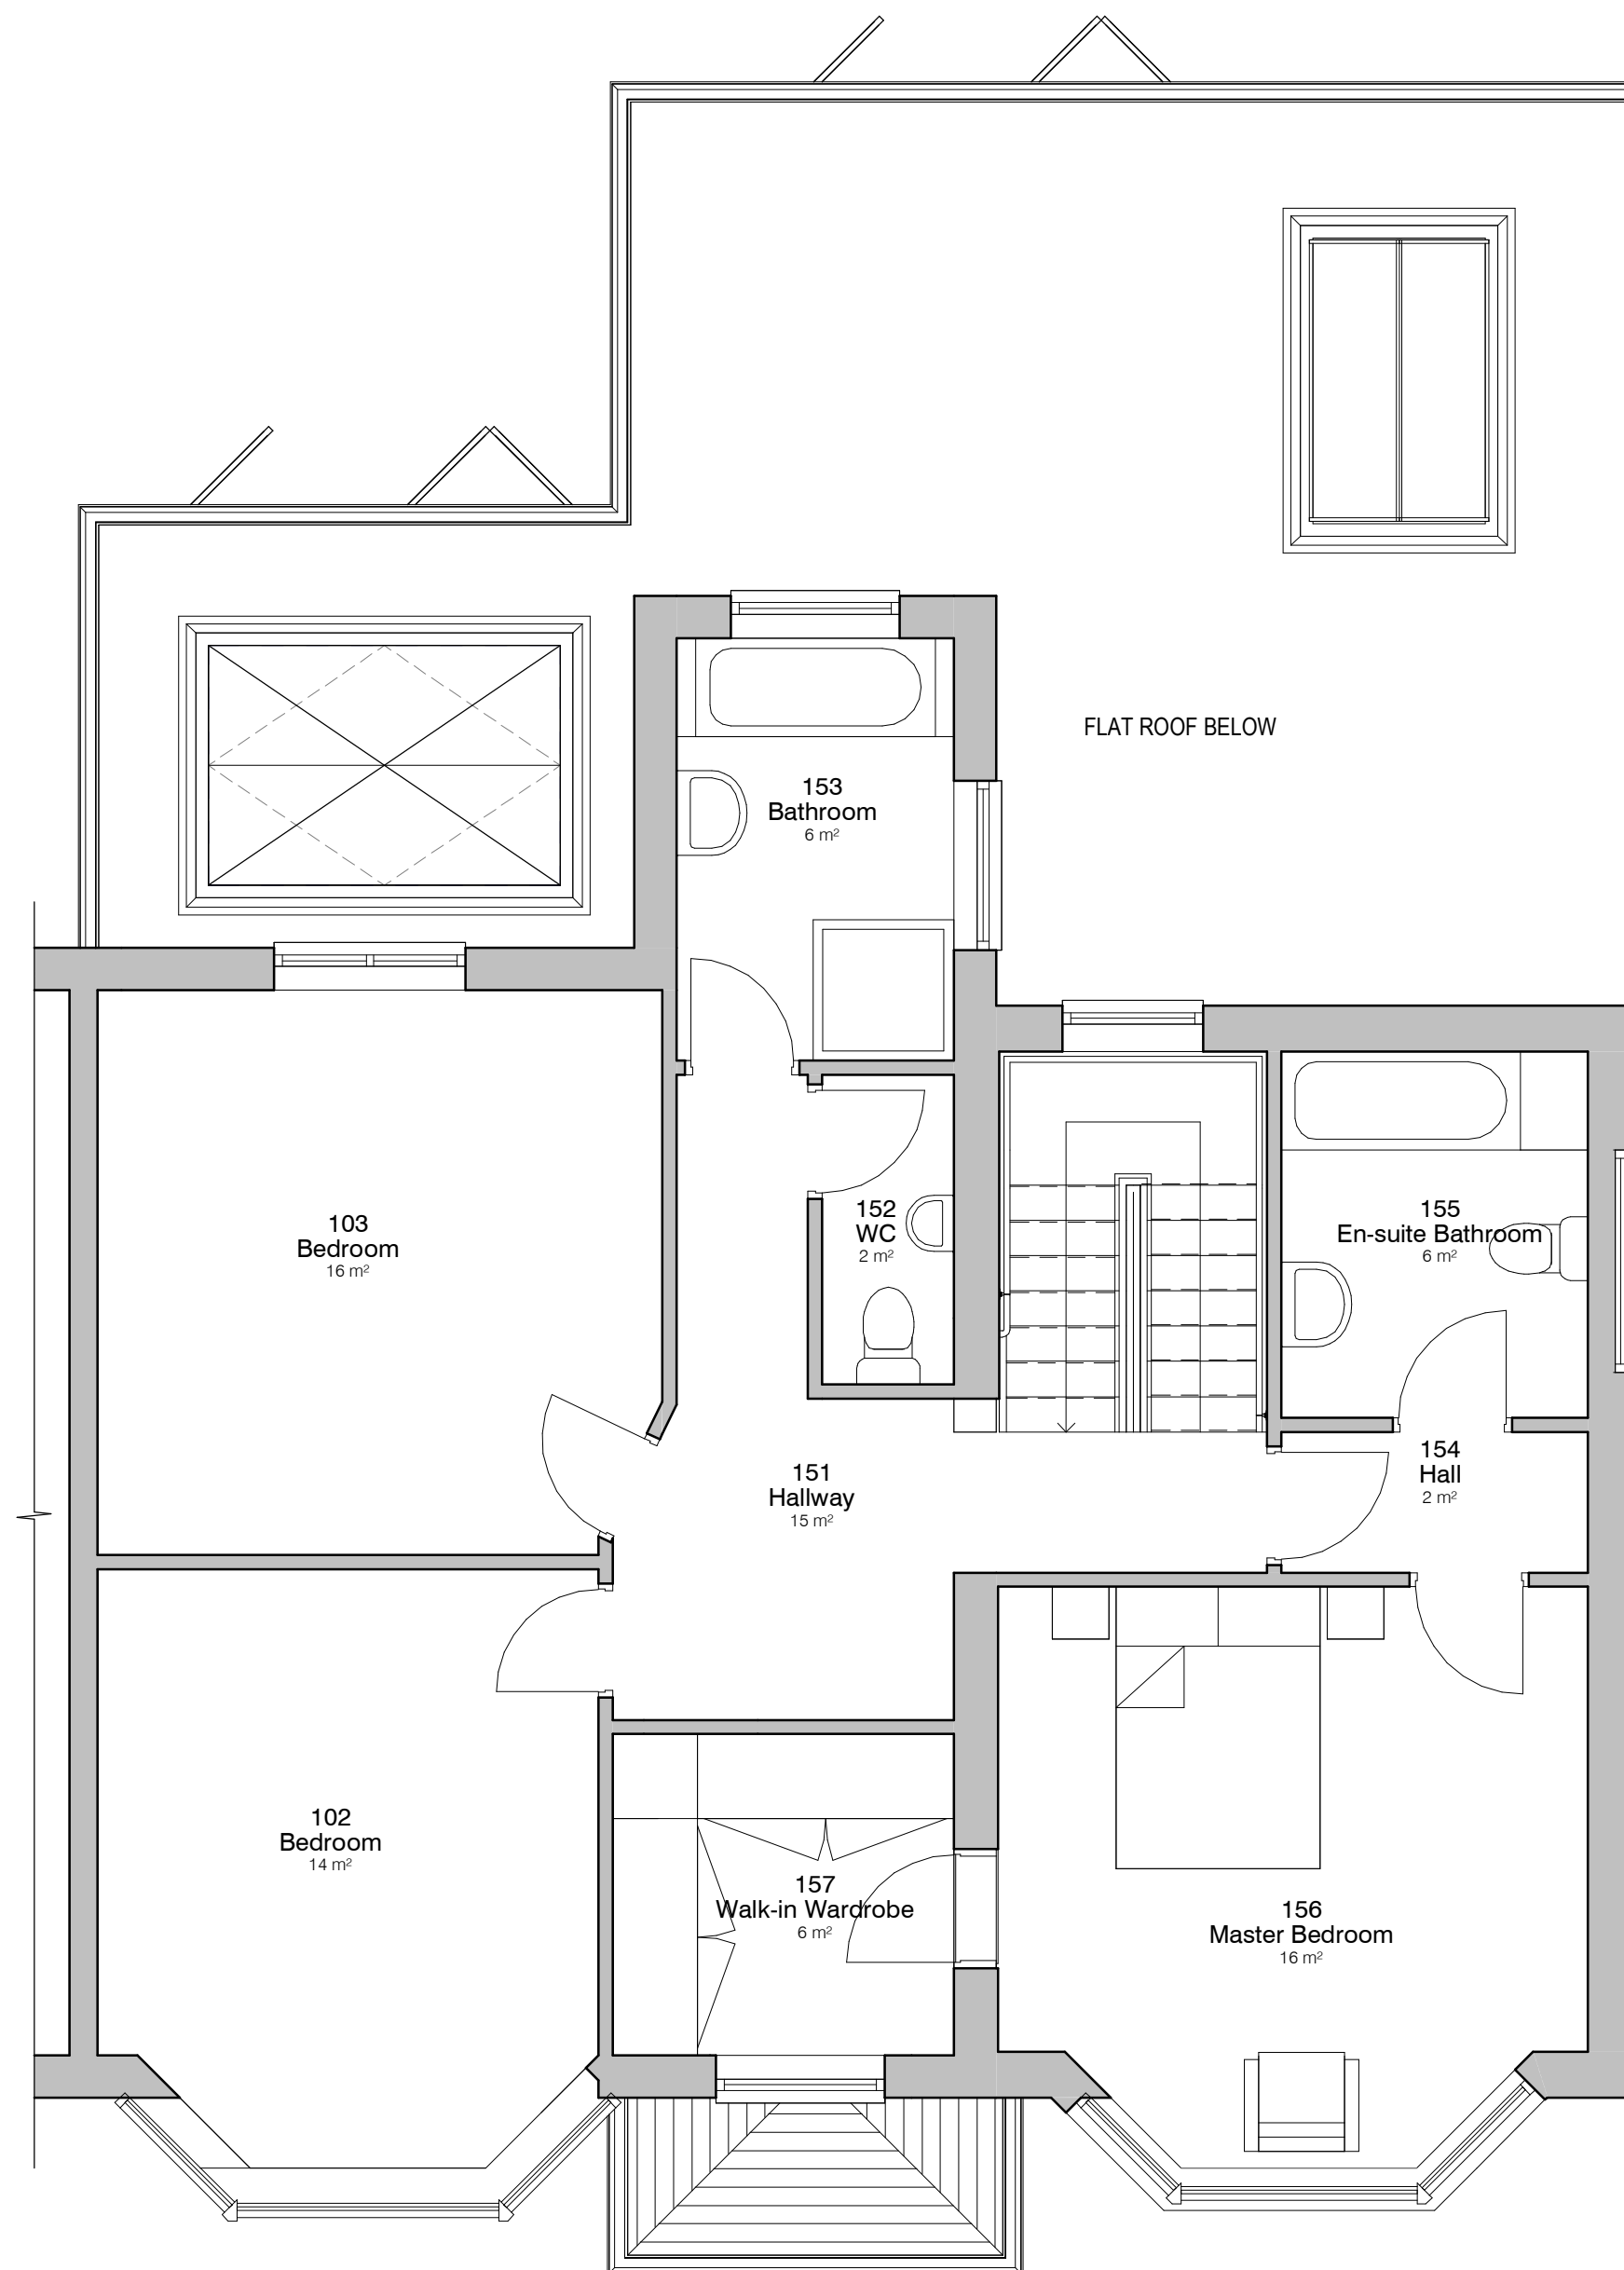

② Level 1 - GA Proposed
1 : 50

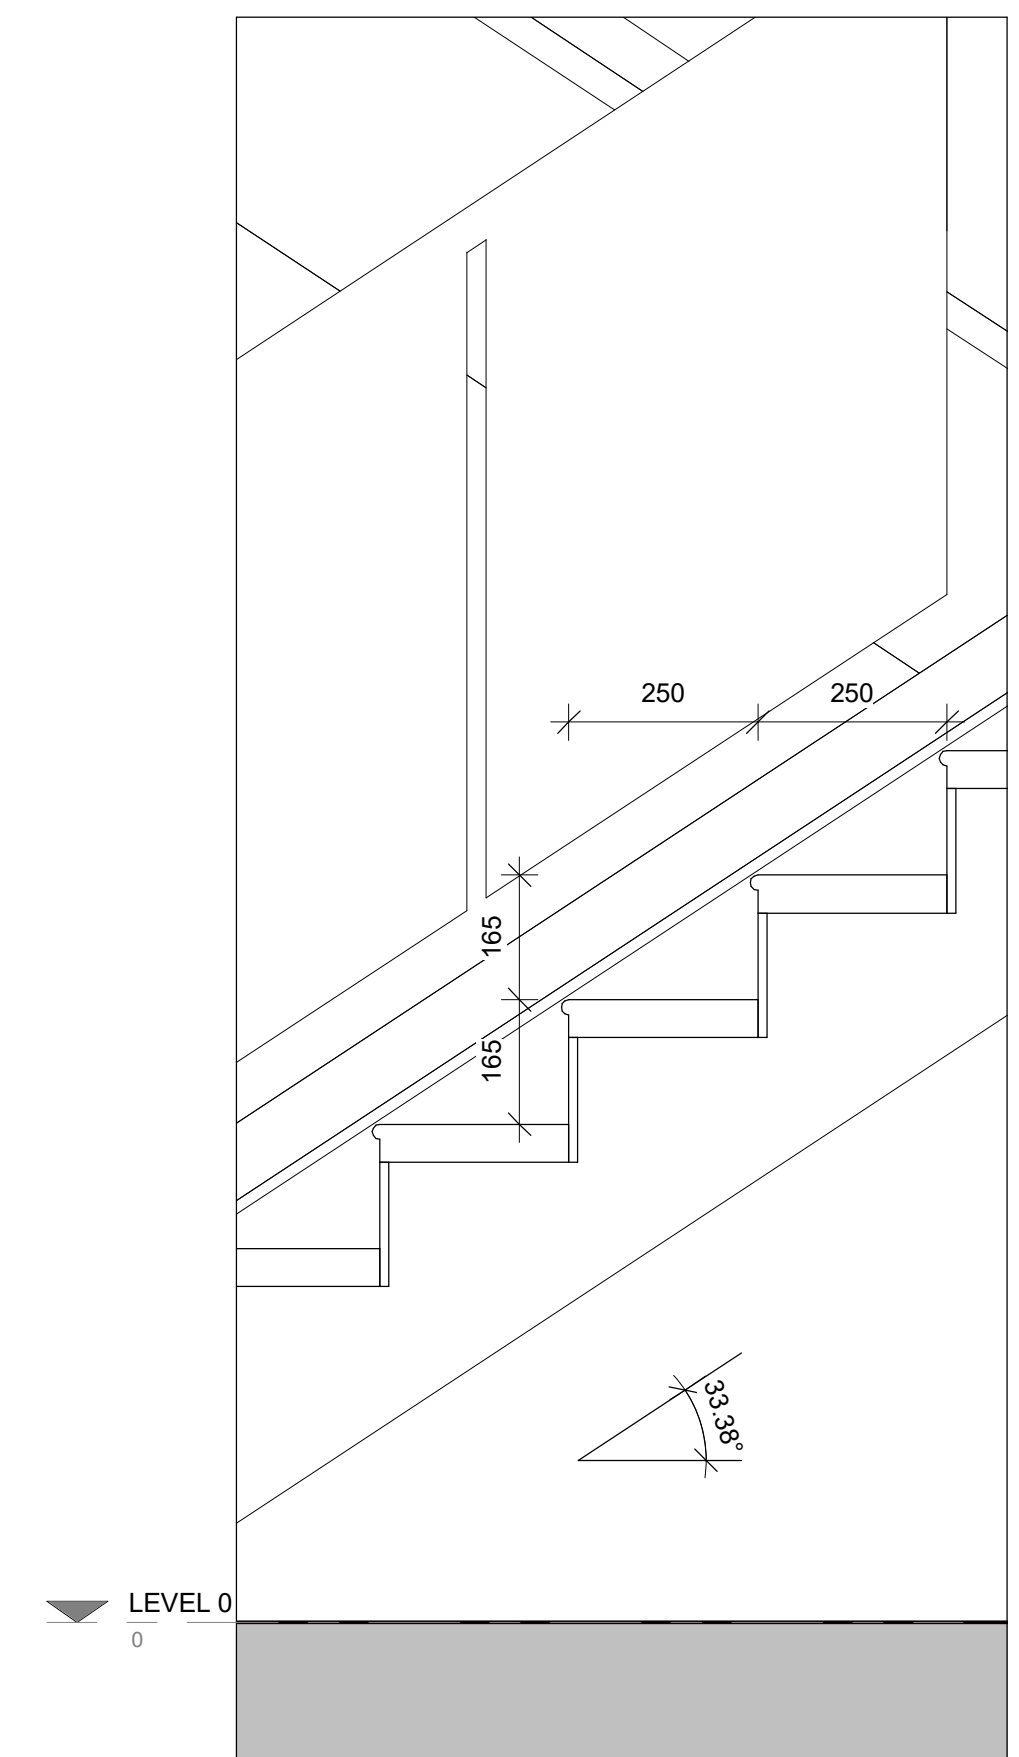

⑦ Proposed Staircase Section
1 : 10

0.5 0 0.5 1 1.5 2 2.5
SCALE 50
1: m

1		1	1
PROJECT	SCALE & A1	DATE	BY
7 Fairway	As indicated	5 Sept 2022	JS
CLIENT	STATUS	PROJECT NO.	REVISION
Mr & Mrs Berger	Planning	DA22087.	003.
TITLE	PROJECT NO.	DRAWING NO.	REV.
Proposed GA Plans and Elevations	DA22087.	003.	1
NOTES			
DEBTAL ARCHITECTURE www.debtal.co.uk			