




Existing Front Elevation

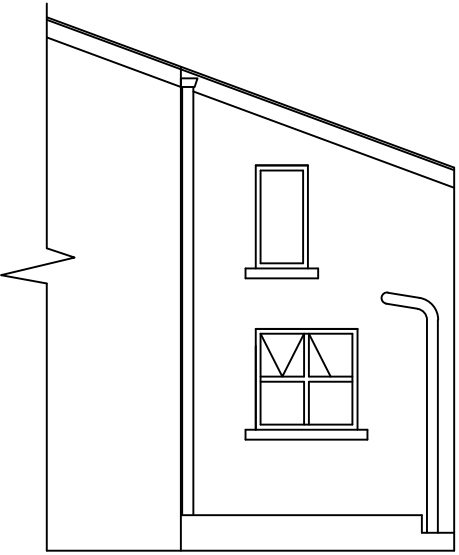


Existing Side Elevation




Existing Rear Elevation



Proposed Front Elevation

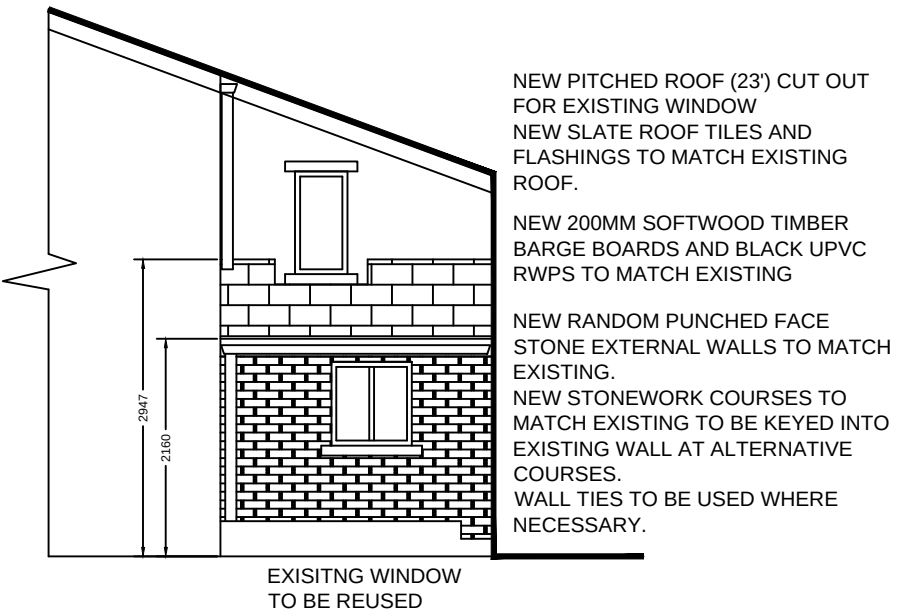


Proposed Side Elevation

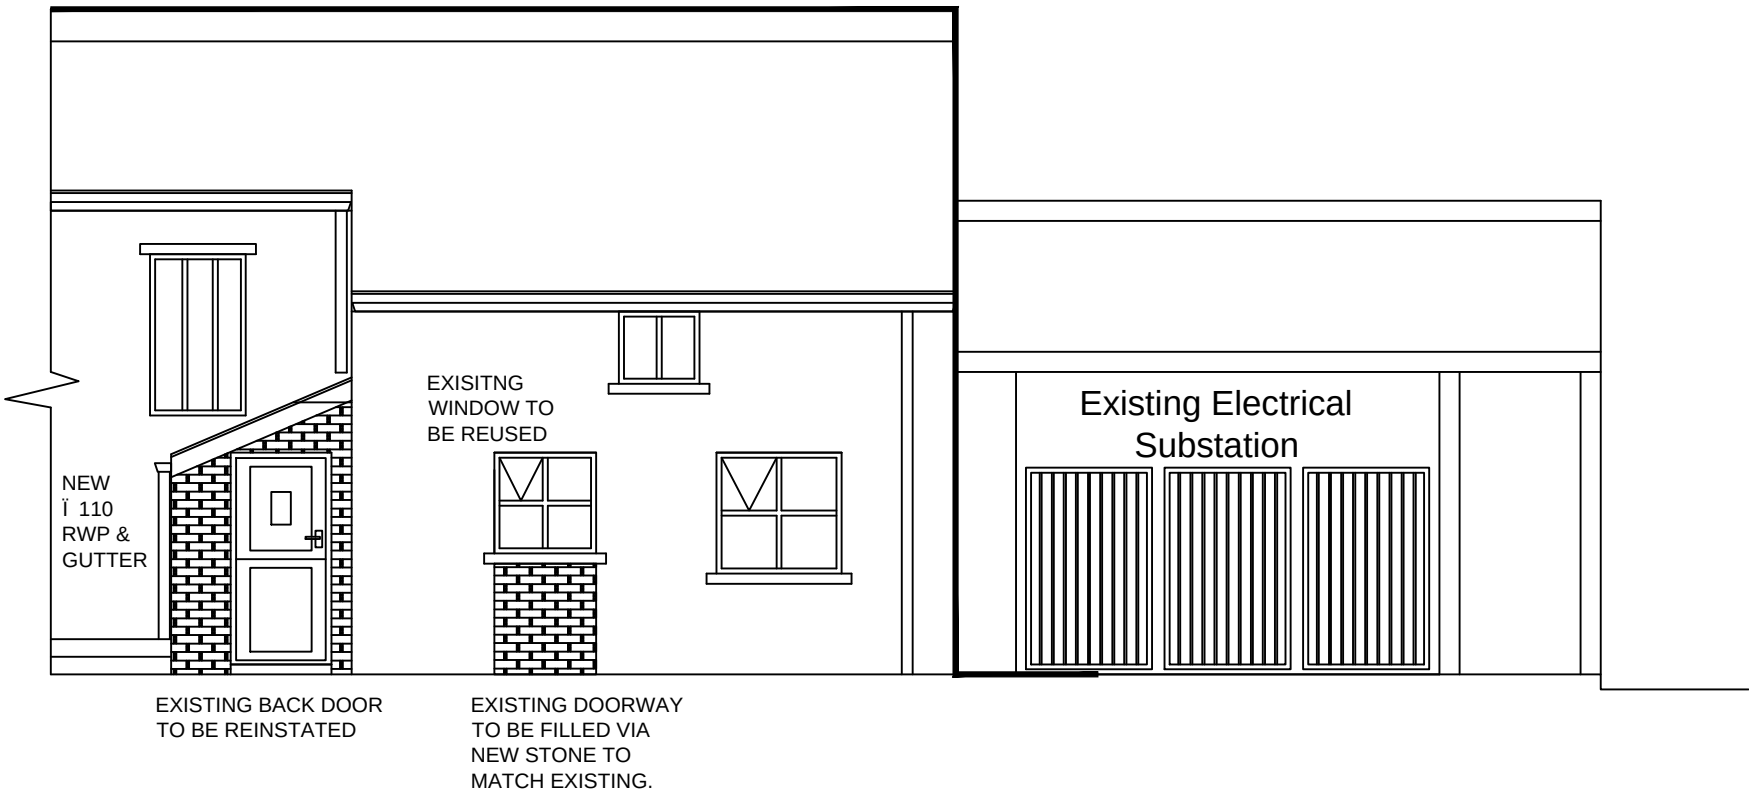


Proposed Rear Elevation




SITE PLAN
1:250

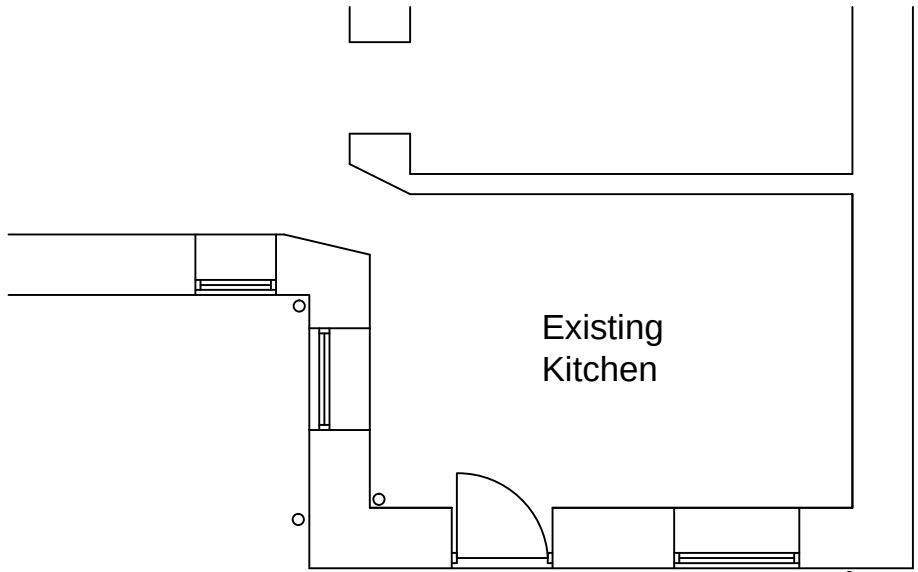


Existing Plan View

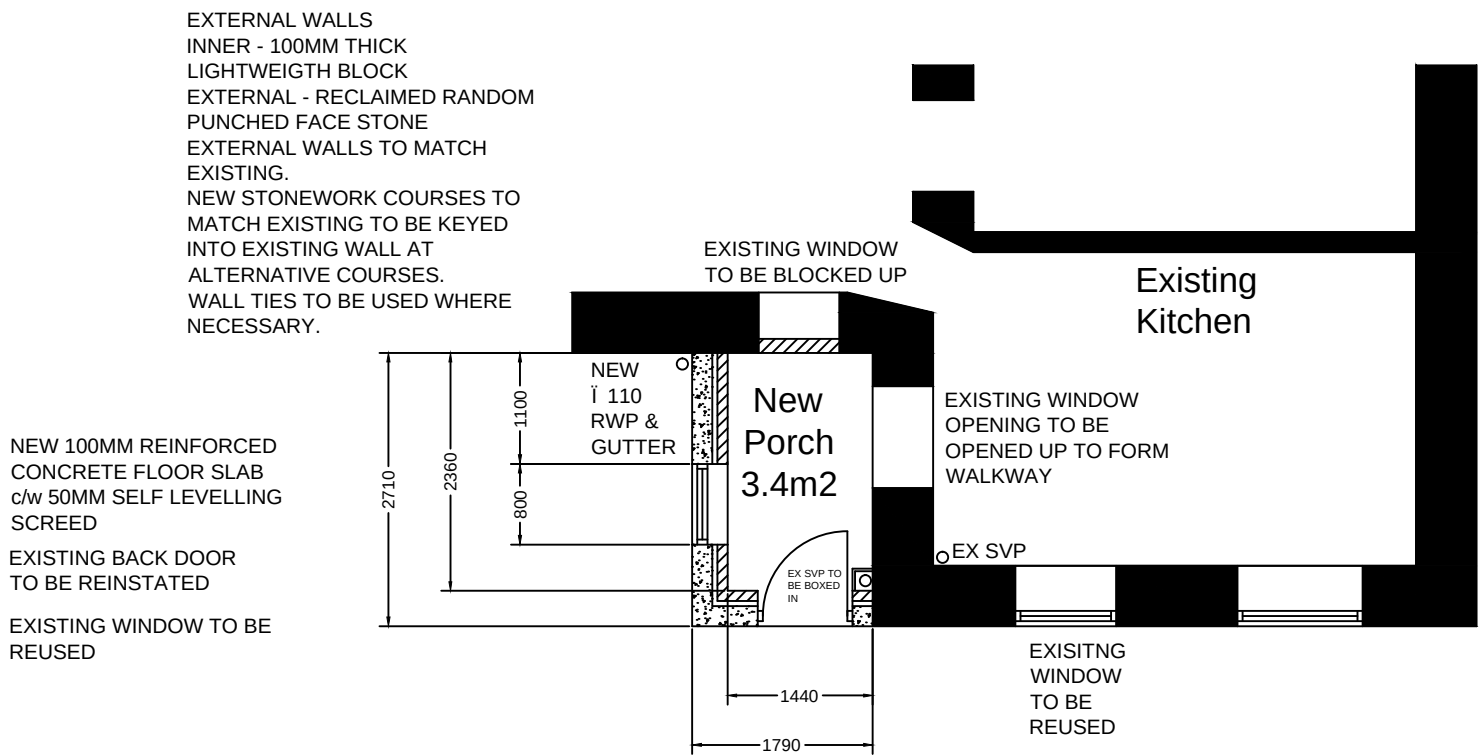

Proposed Plan View

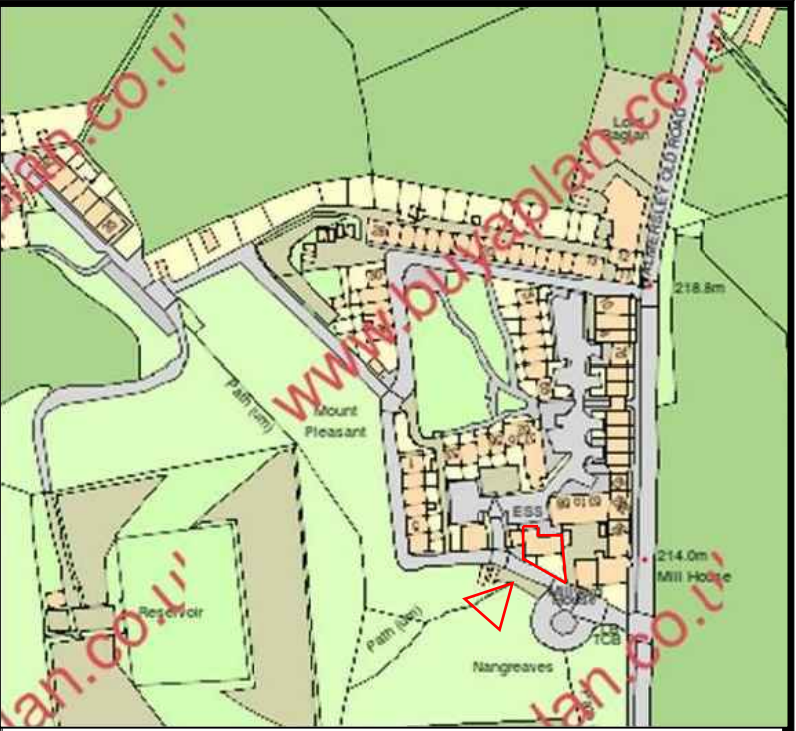


Location Plan
1:1250

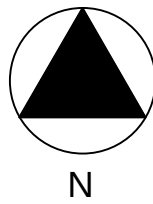

P3	North Added	25.4.22
P2	Updated to suit comments	22.4.22
Rev	Description	Date

Planning Agent:
McGonigal Engineering Solutions
Limited
07703 655403
mcgonigal.e.s@gmail.com

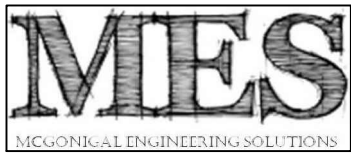

Applicant: Mr Brian J Farnworth

Mill Yard Cottage,
Nangreaves, Mount Pleasant, BURY
BL9 6SP

Proposed Additional Window and New Porch

2022004/MES/MYC/001 Rev: P3

March 29th 2022

1:75 @ A1