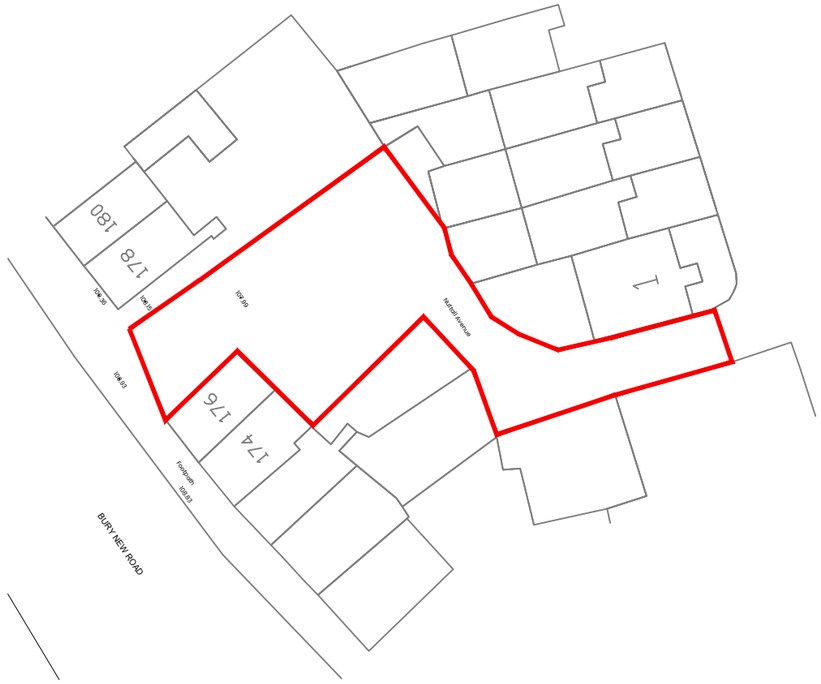

GA Existing Site Plan
Scale 1:500 @ A3

GA Proposed Site Plan
Scale 1:500 @ A3

SCALE BAR 1:500

N

Element Key

Site Boundary

	Species	No. of Plants
	Olive tree(*Olea europaea*)	3

General Notes:

All site dimensions shall be verified by the Contractor on site prior to commencing any works.

Do not scale from this drawing.

Design intent drawing only. Construction to comply with latest building regulation requirements.

All statutory approvals must be sought prior to development.

This drawing is the property of "Studio Tashkeel Architecture Ltd." and copyright is reserved by them. The drawing is not to be copied or disclosed by or to any unauthorised persons without the prior written consent of Studio Tashkeel Architecture Ltd.

Rev	Description	Date	Dr by	App by
B	site Plan amended	08.10.2026	HP	MK
A	Trees added	21.09.2026	HP	MK
/	First Issue	25.08.2026	MS	MK

STUDIO **TASHKEEL**
ARCHITECTURE LTD.
1-3 Ashton Lane,
Sale M33 6WT
United Kingdom

T +44(0)1615465395
E info@StudioTashkeel.com
www.studiotashkeel.com

client name
Mr Avni Brucaj

project
174-176 Bury New Road

drawing
Existing & Proposed Site plan

project number		scale
25136		1:500 @ A3
drawing number	**rev**	**issue status**
PL_002	B	Planning

This drawing is to be read in conjunction with all related drawings. All dimensions must be checked and verified on site before commencing any work or producing shop drawings.The originator should be notified immediately of any discrepancy. This drawing is copyright and remains the property of Studio Tashkeel Architecture Ltd.