

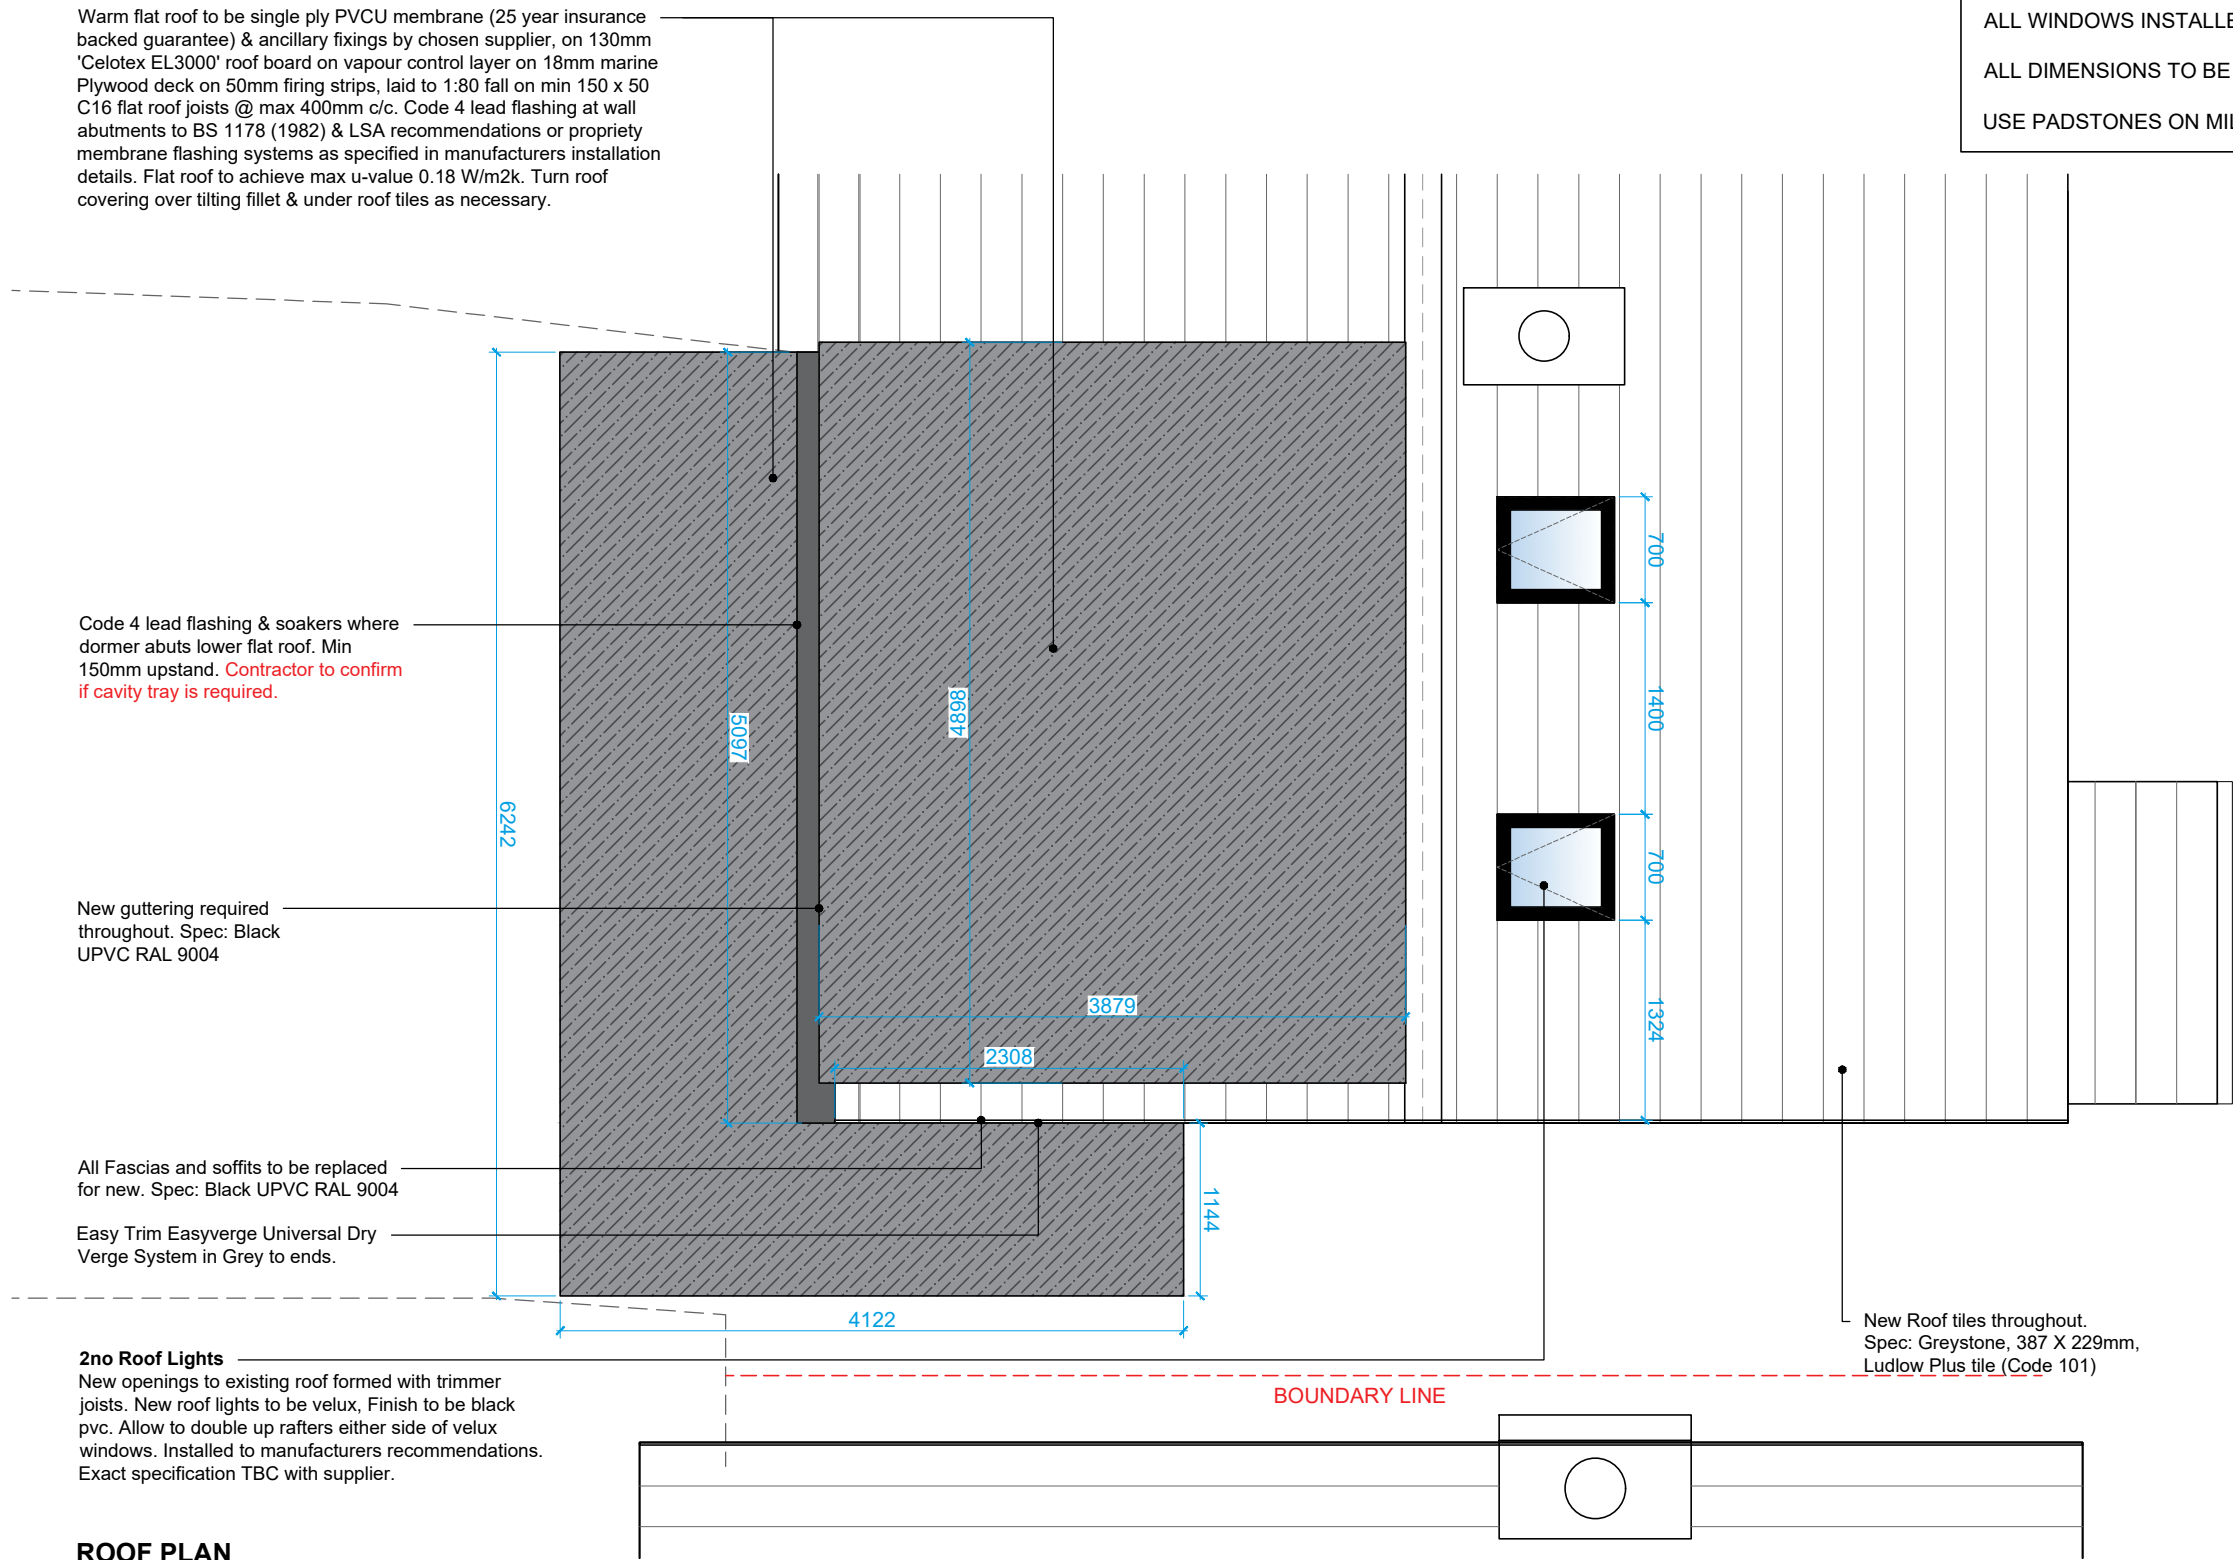
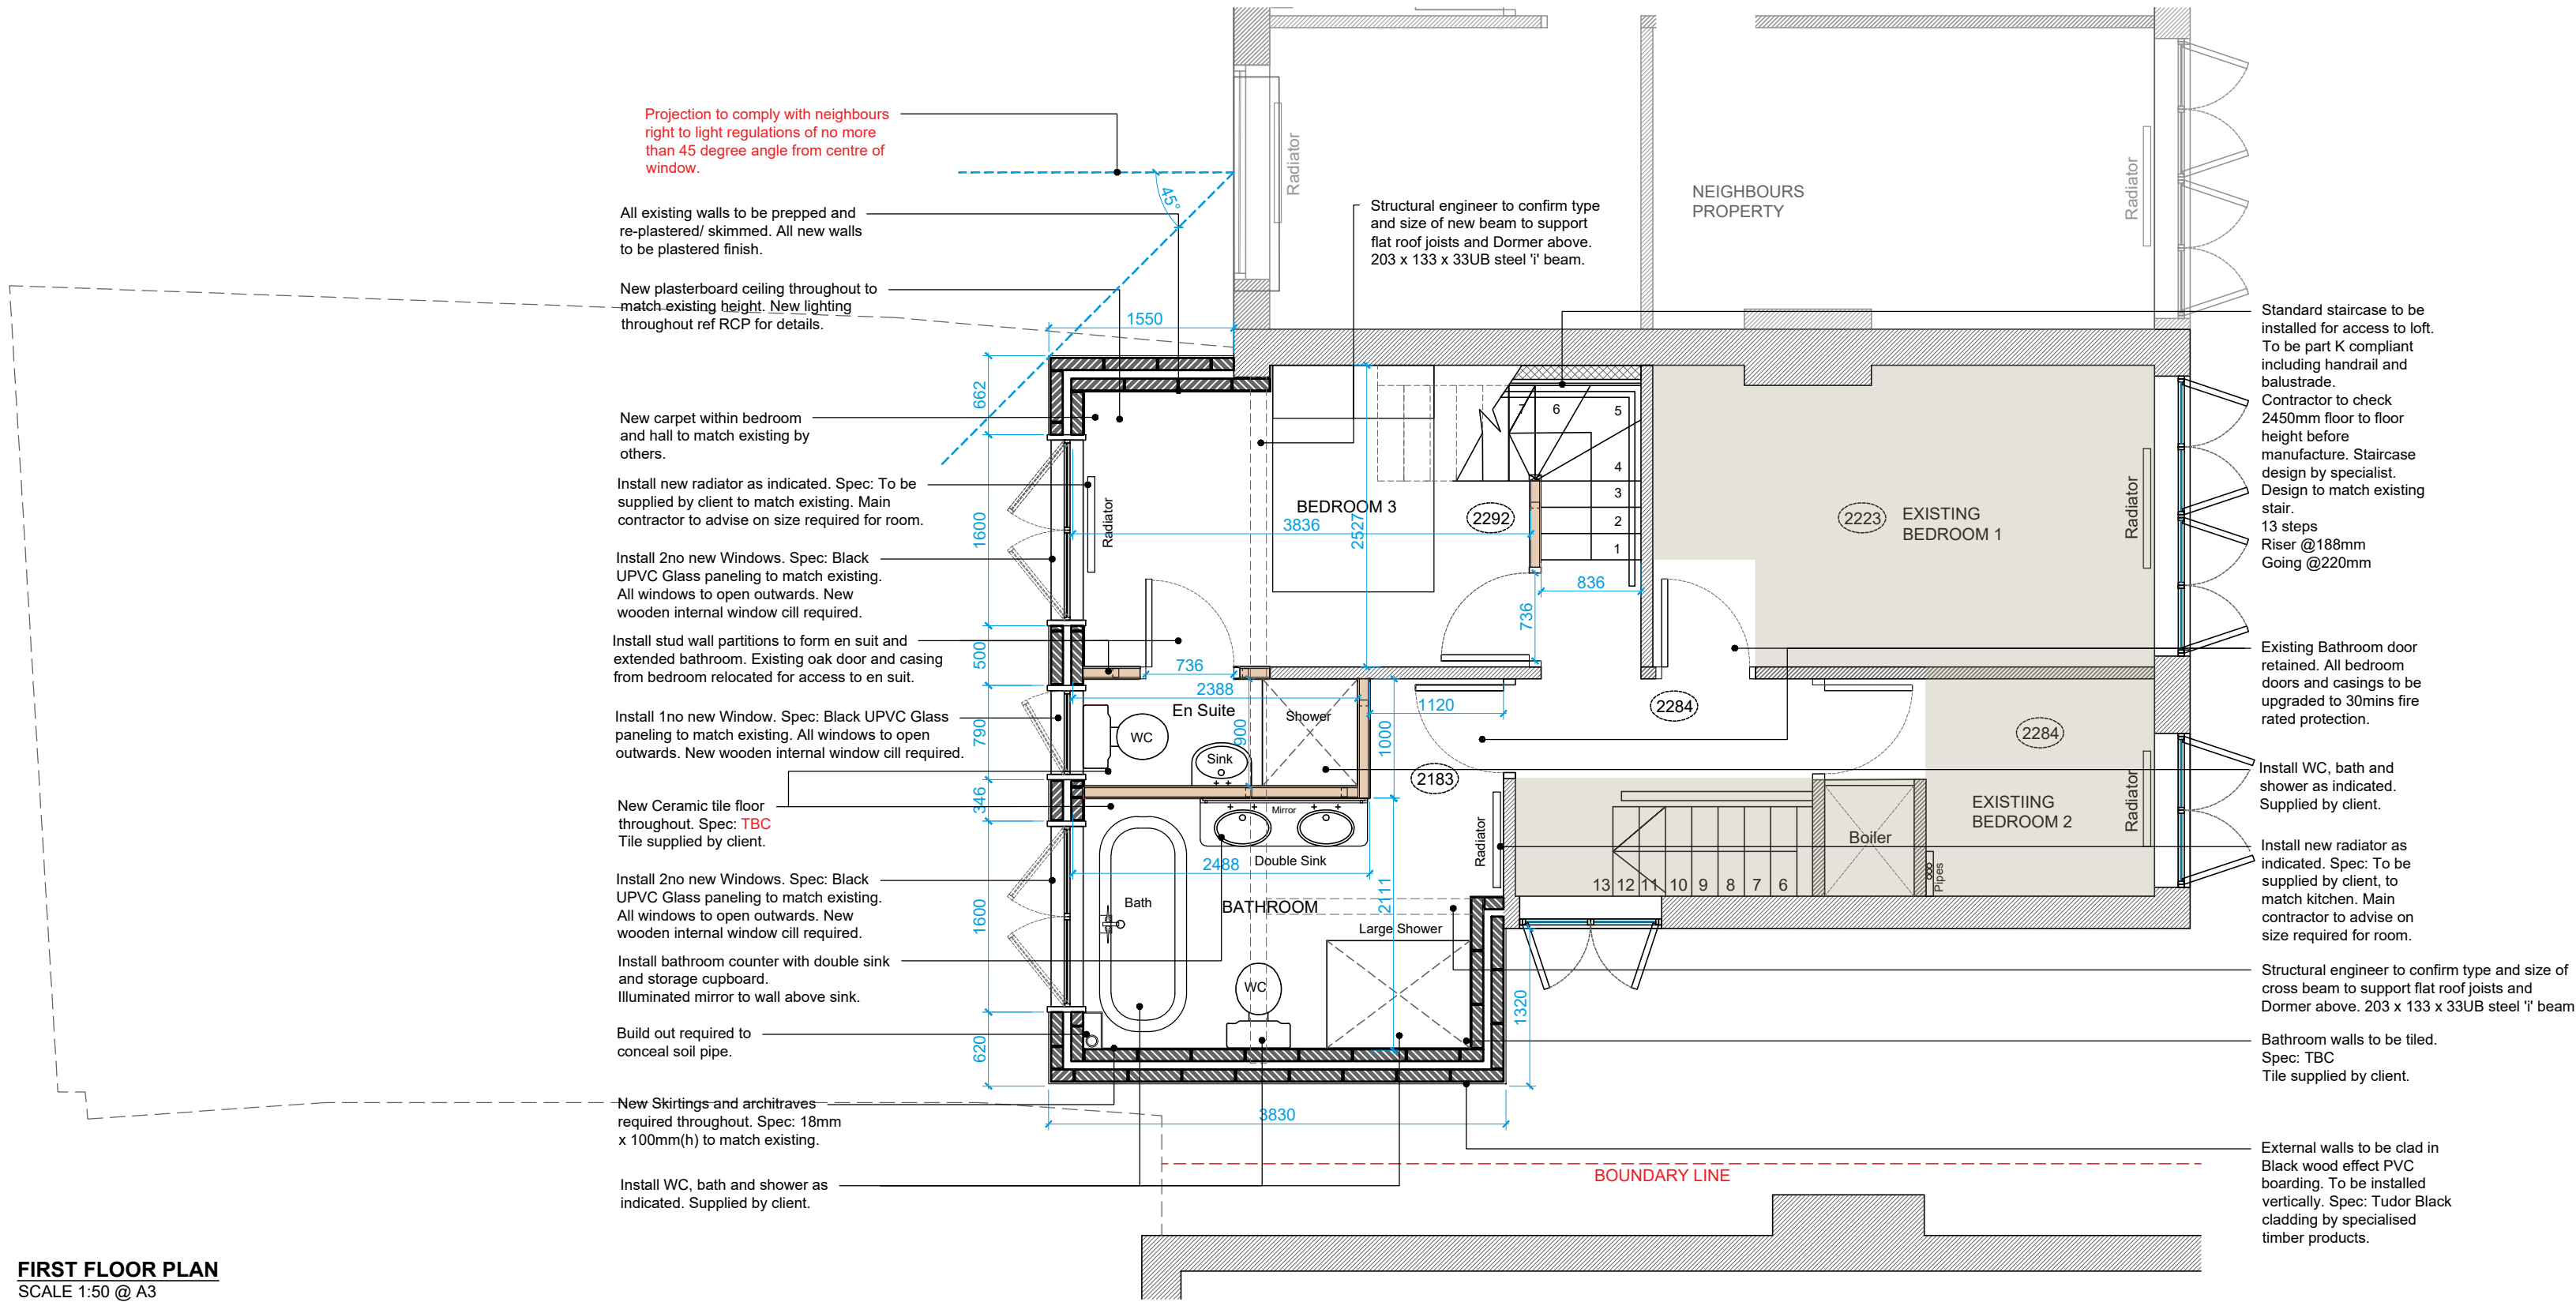


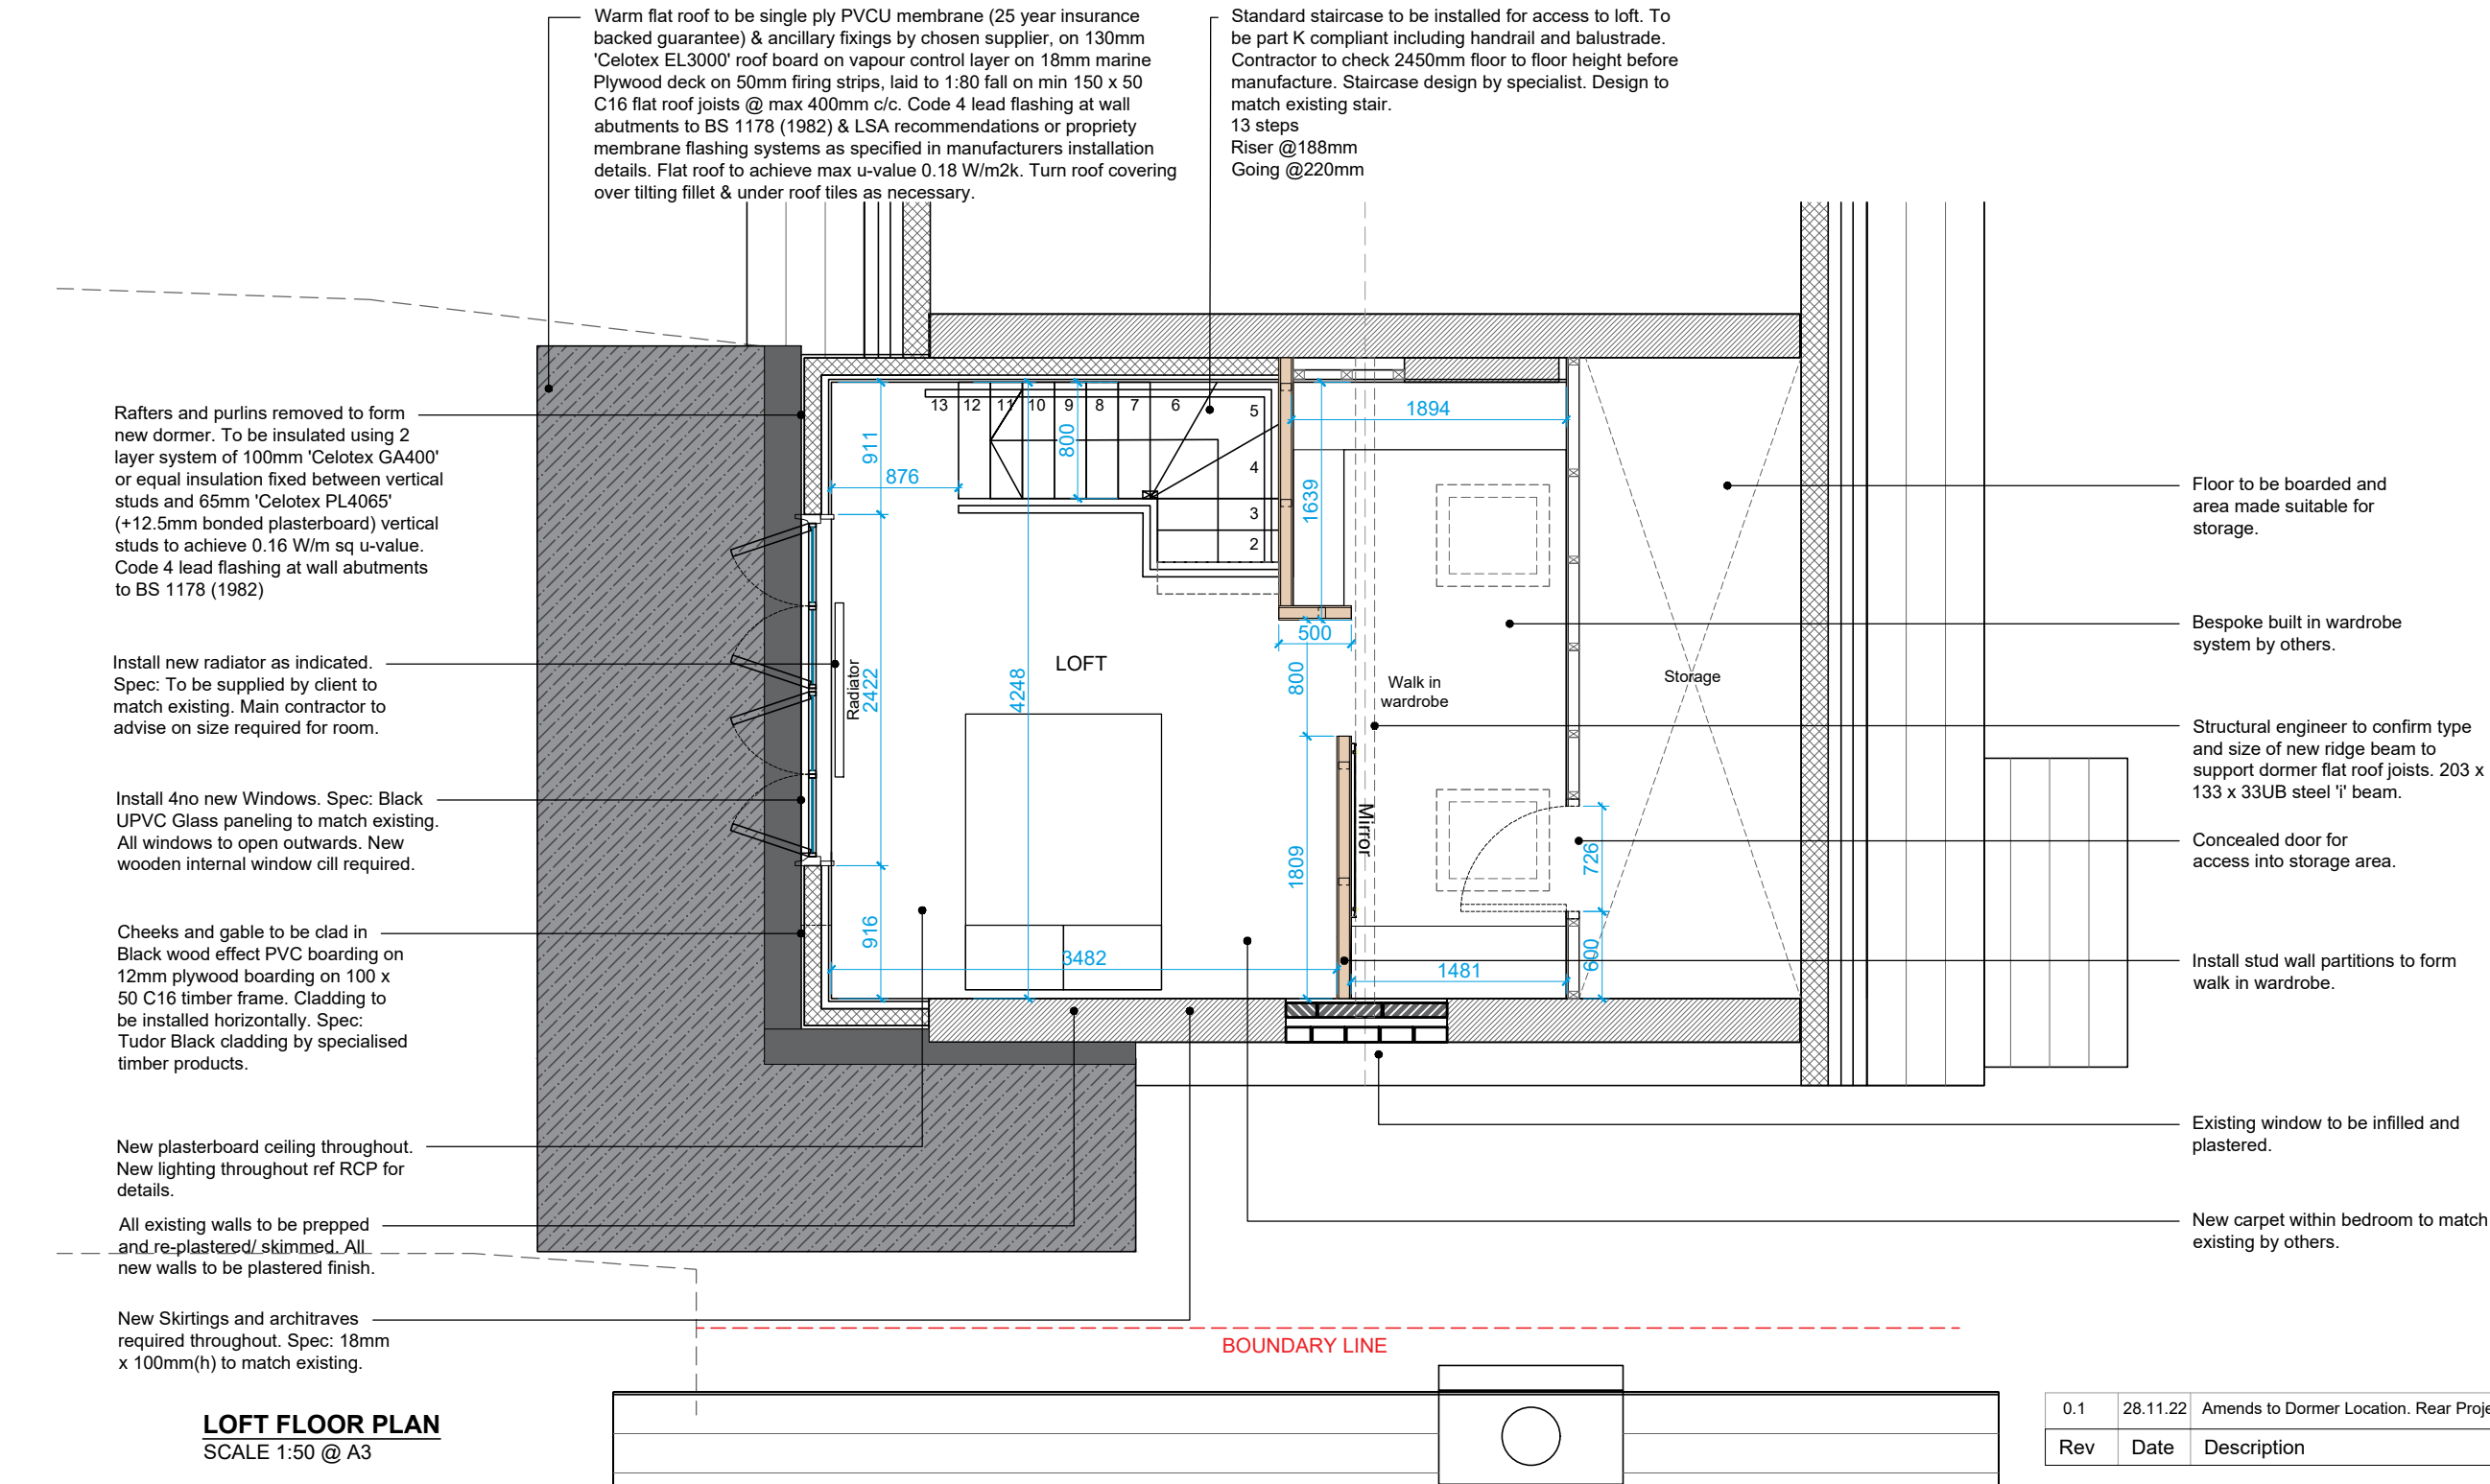

NOTES:
ALL ROOMS WITH NO WORKS TO BE APPROPRIATELY PROTECTED WITH DUST BARRIER.
ANY DISCREPANCIES OR ADJUSTMENTS REQUIRED TO BUILD DUE TO PRODUCT LIMITATIONS PLEASE REPORT TO DESIGNER FOR APPROVAL.
ALL LOOSE FURNITURE TO BE SUPPLIED BY CLIENT.
DESIGNER TO APPROVE SAMPLES OF SPECIFIED MATERIALS.
ALL WINDOWS INSTALLED TO ACHIEVE U-VALUE OF 1.5W/M2K.
ALL DIMENSIONS TO BE CHECKED ON SITE BY MAIN CONTRACTOR.
USE PADSTONES ON MILL STEELS APPROX 440mm x 215mm

KEY

	Existing Walls
	New plasterboard Walls
	New external walls (brick and brickwork with plaster finish)
	No works within this area

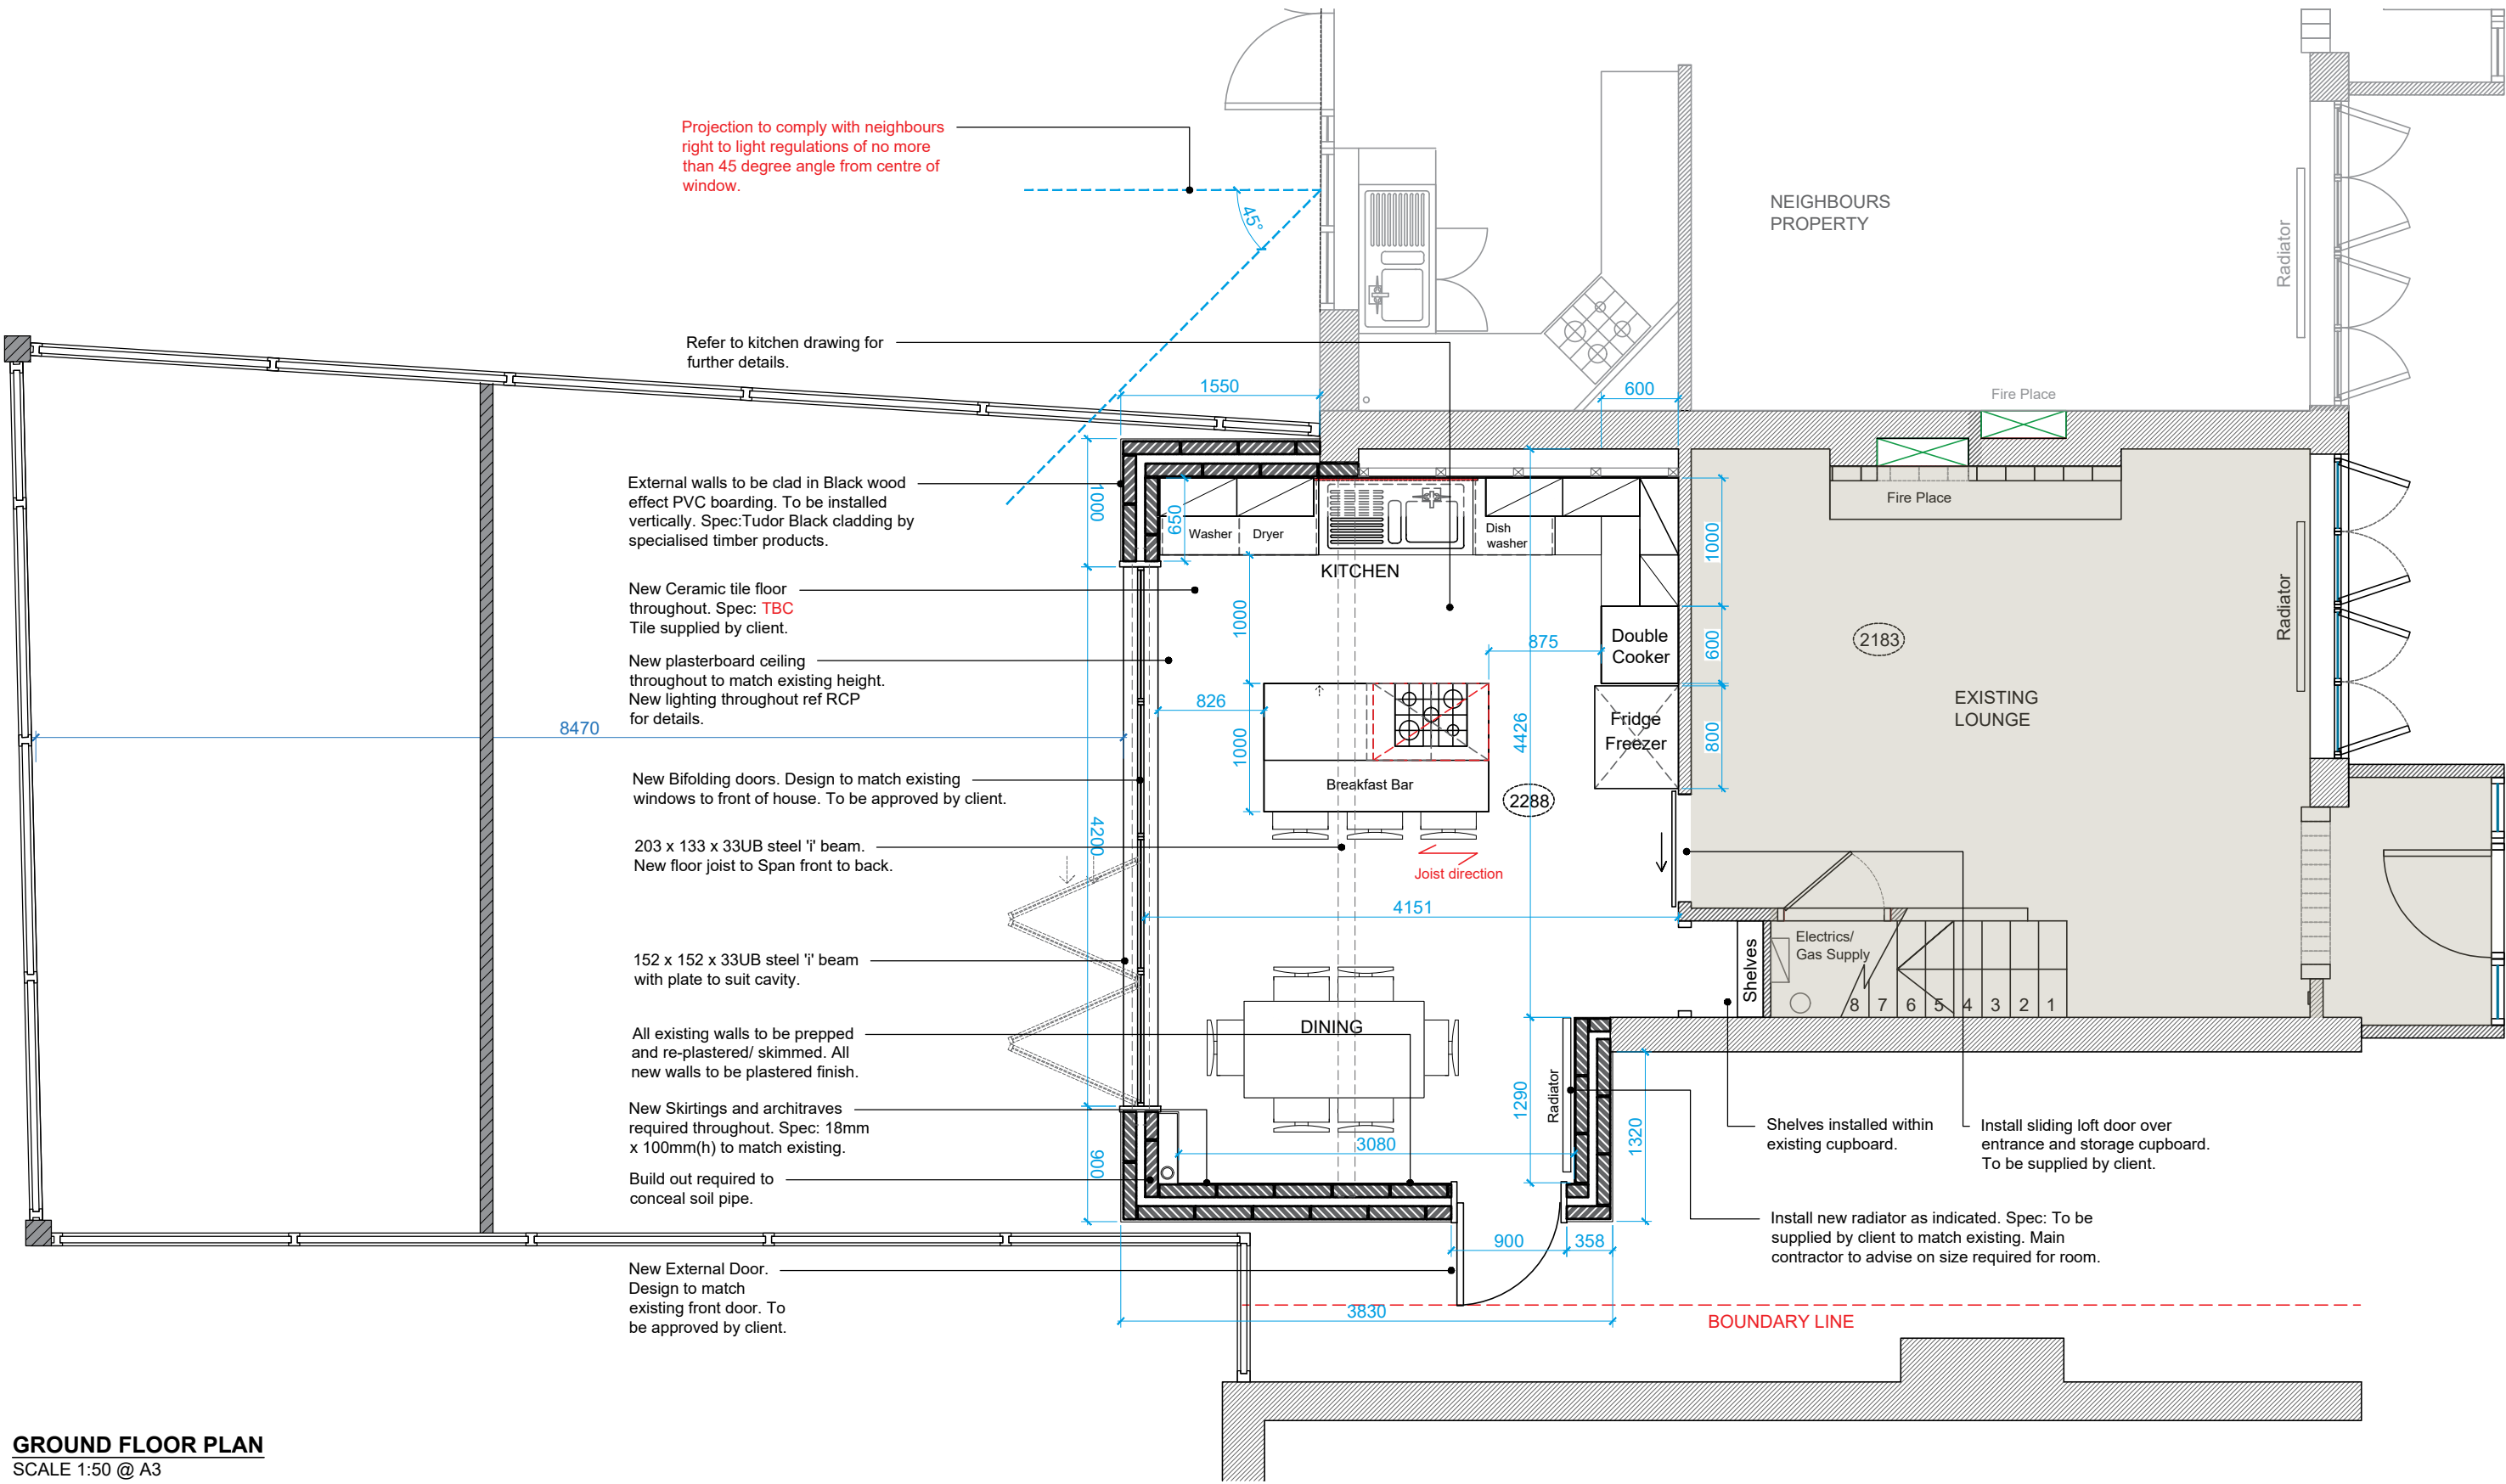

01	28.11.22	Amends to Dormer Location. Rear Projection reduced.	JF
Rev	Date	Description	Initial

Project	32 Thornfield Road, Bury				
Territory	UK				
Title	Proposed Plans				
Stage	PLANNING				
Date	21/08/2022	Drawn	JF	Checked	---
Scale	1:50 @A1				
Drg. No.	JF_100_02			Rev	0.1