

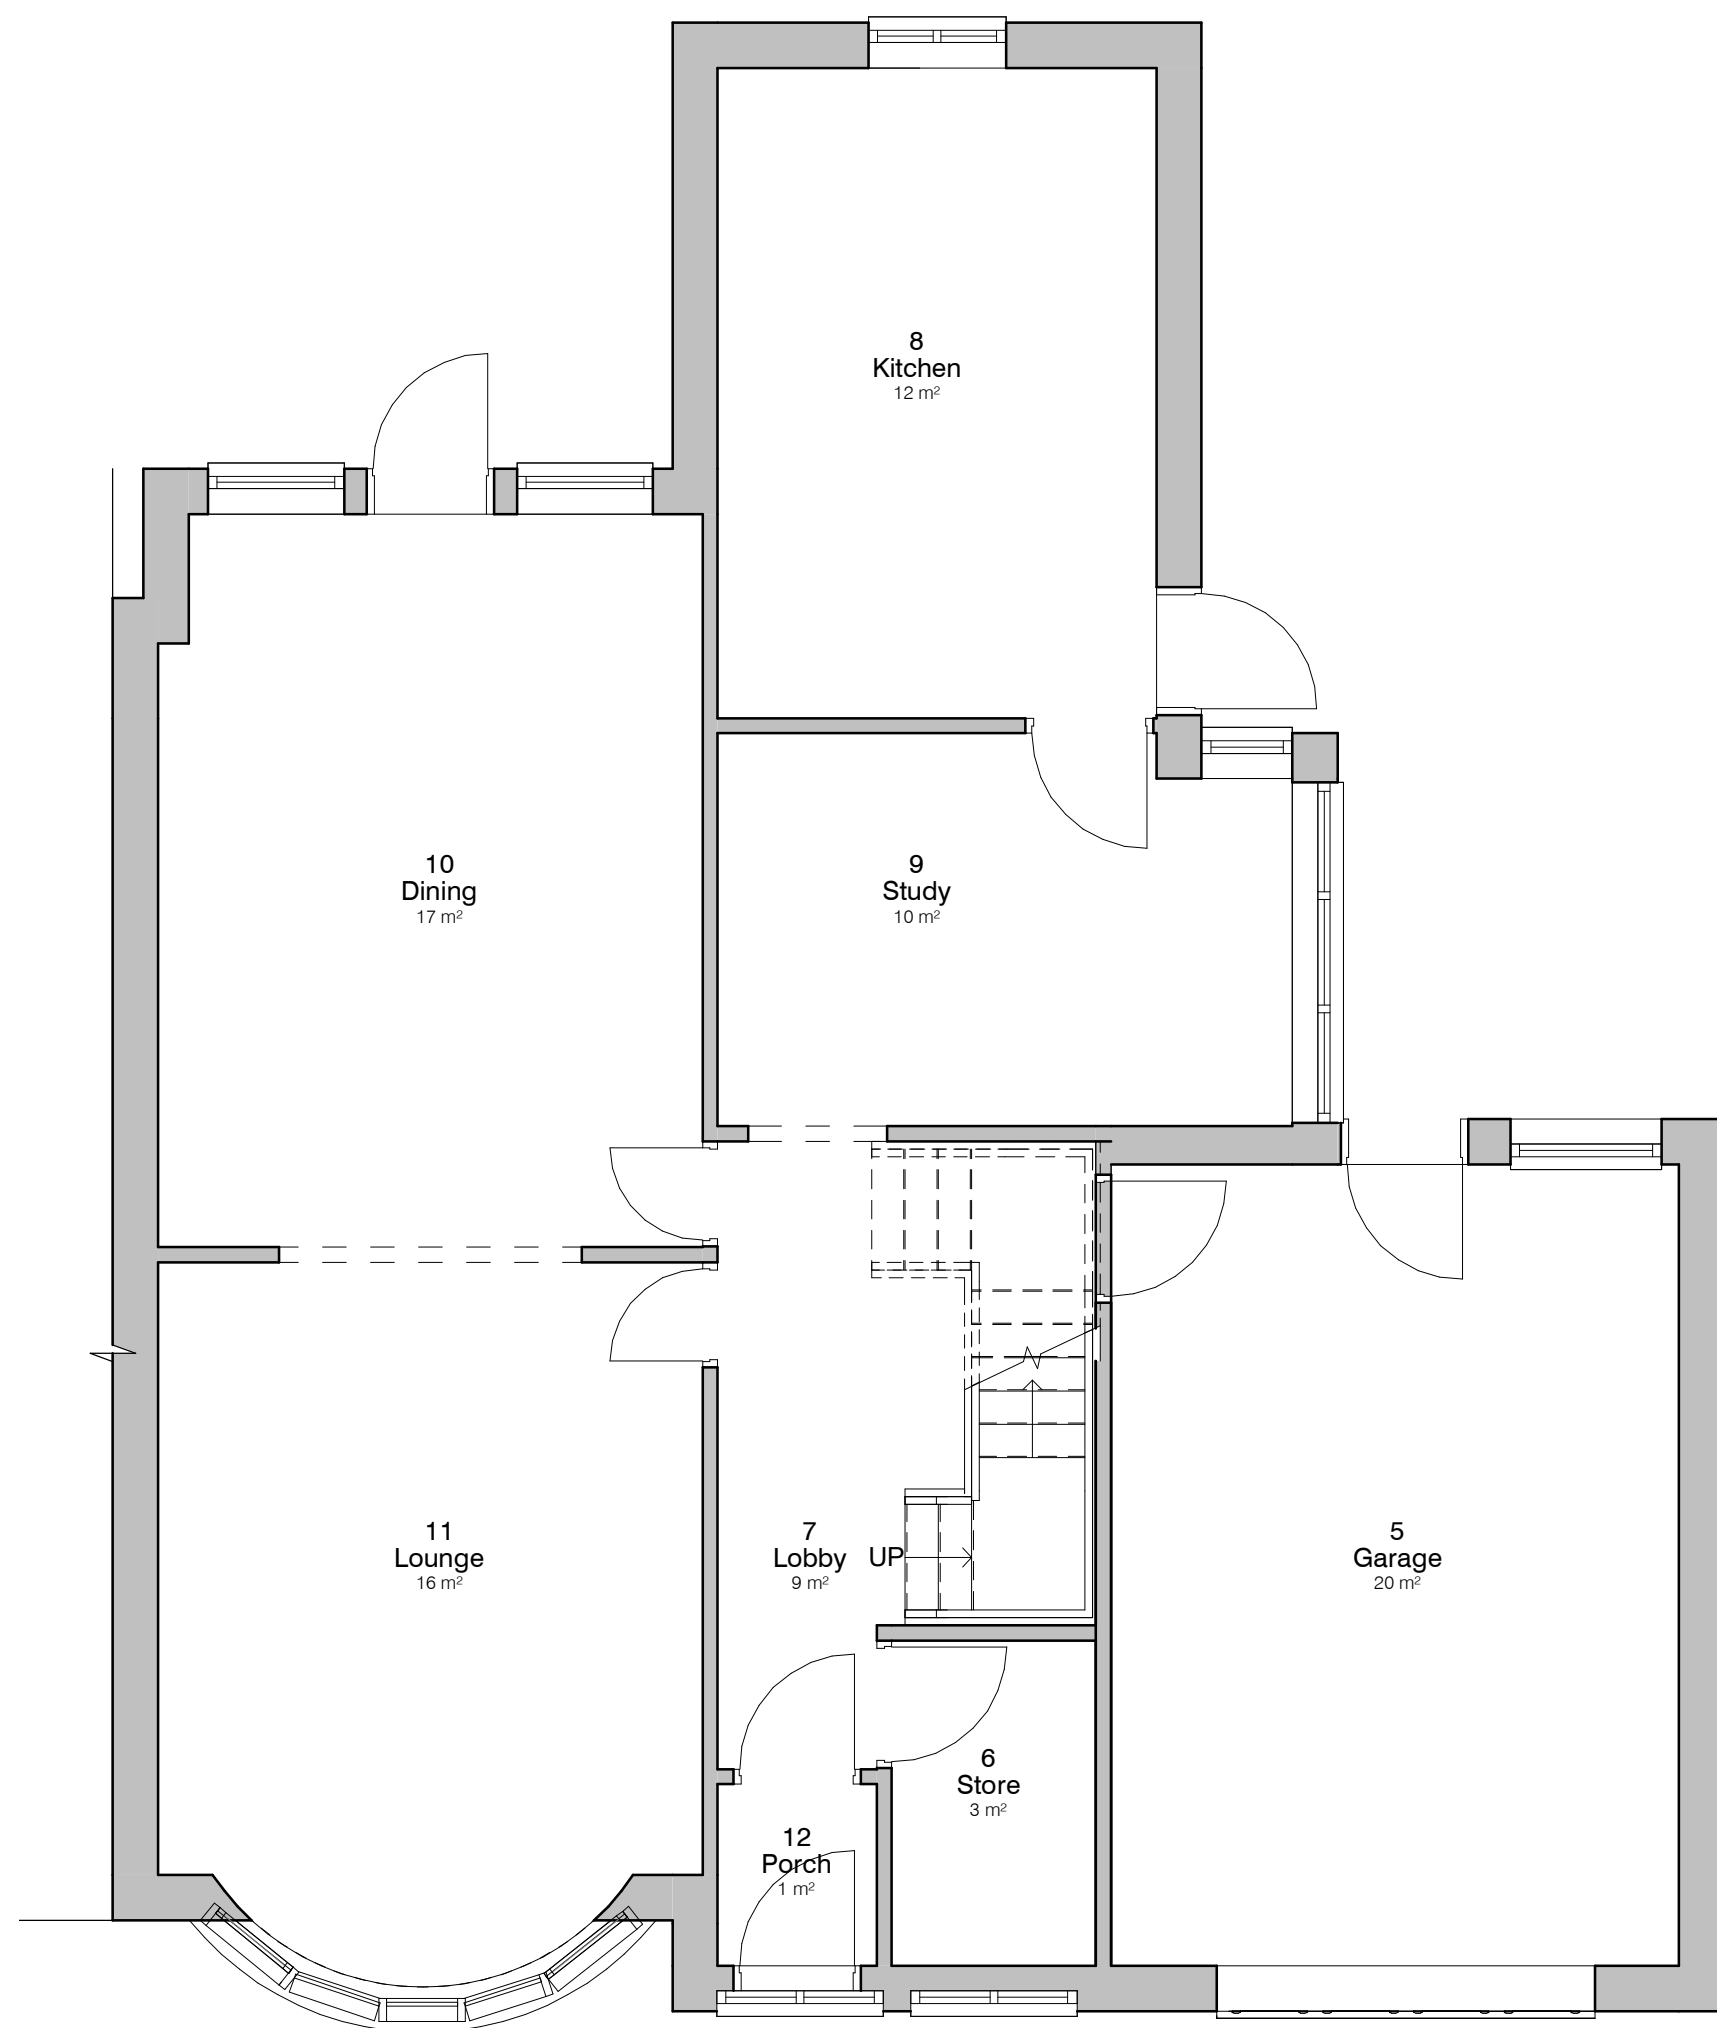


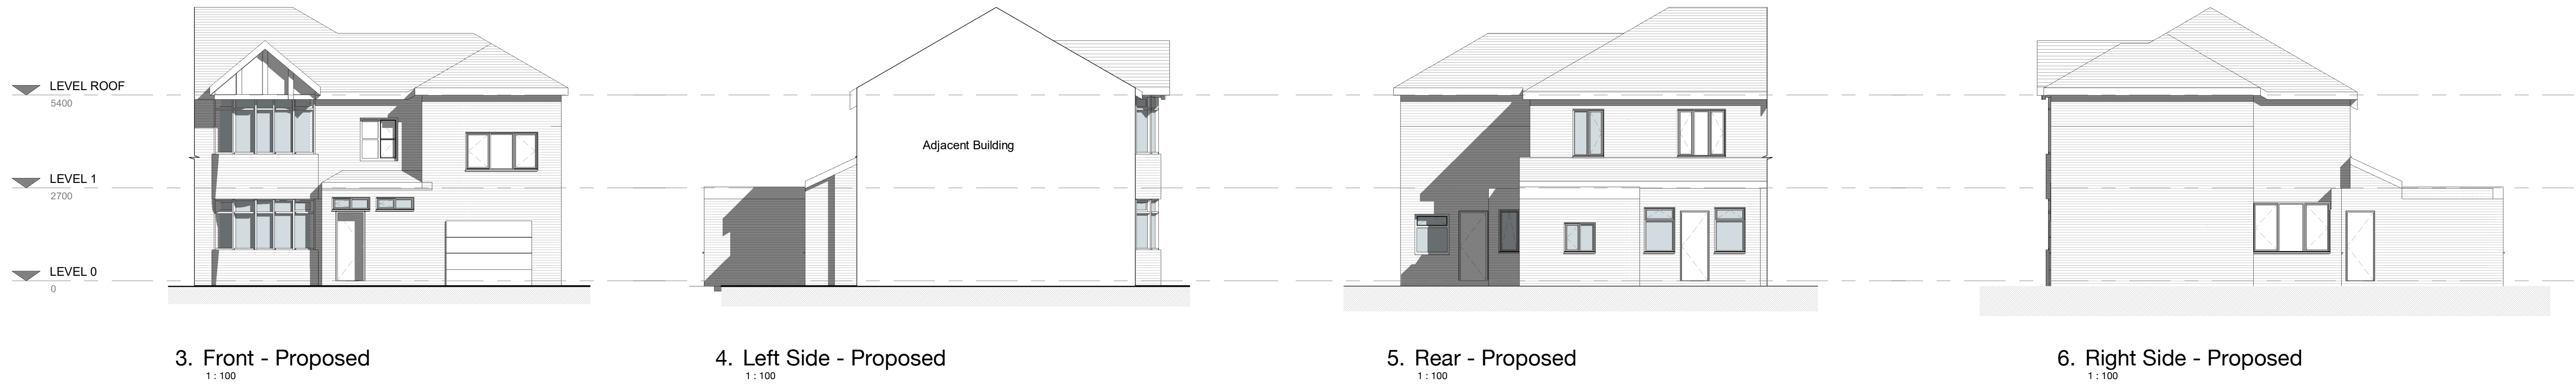

1. Level 0 - GA Proposed
1:50

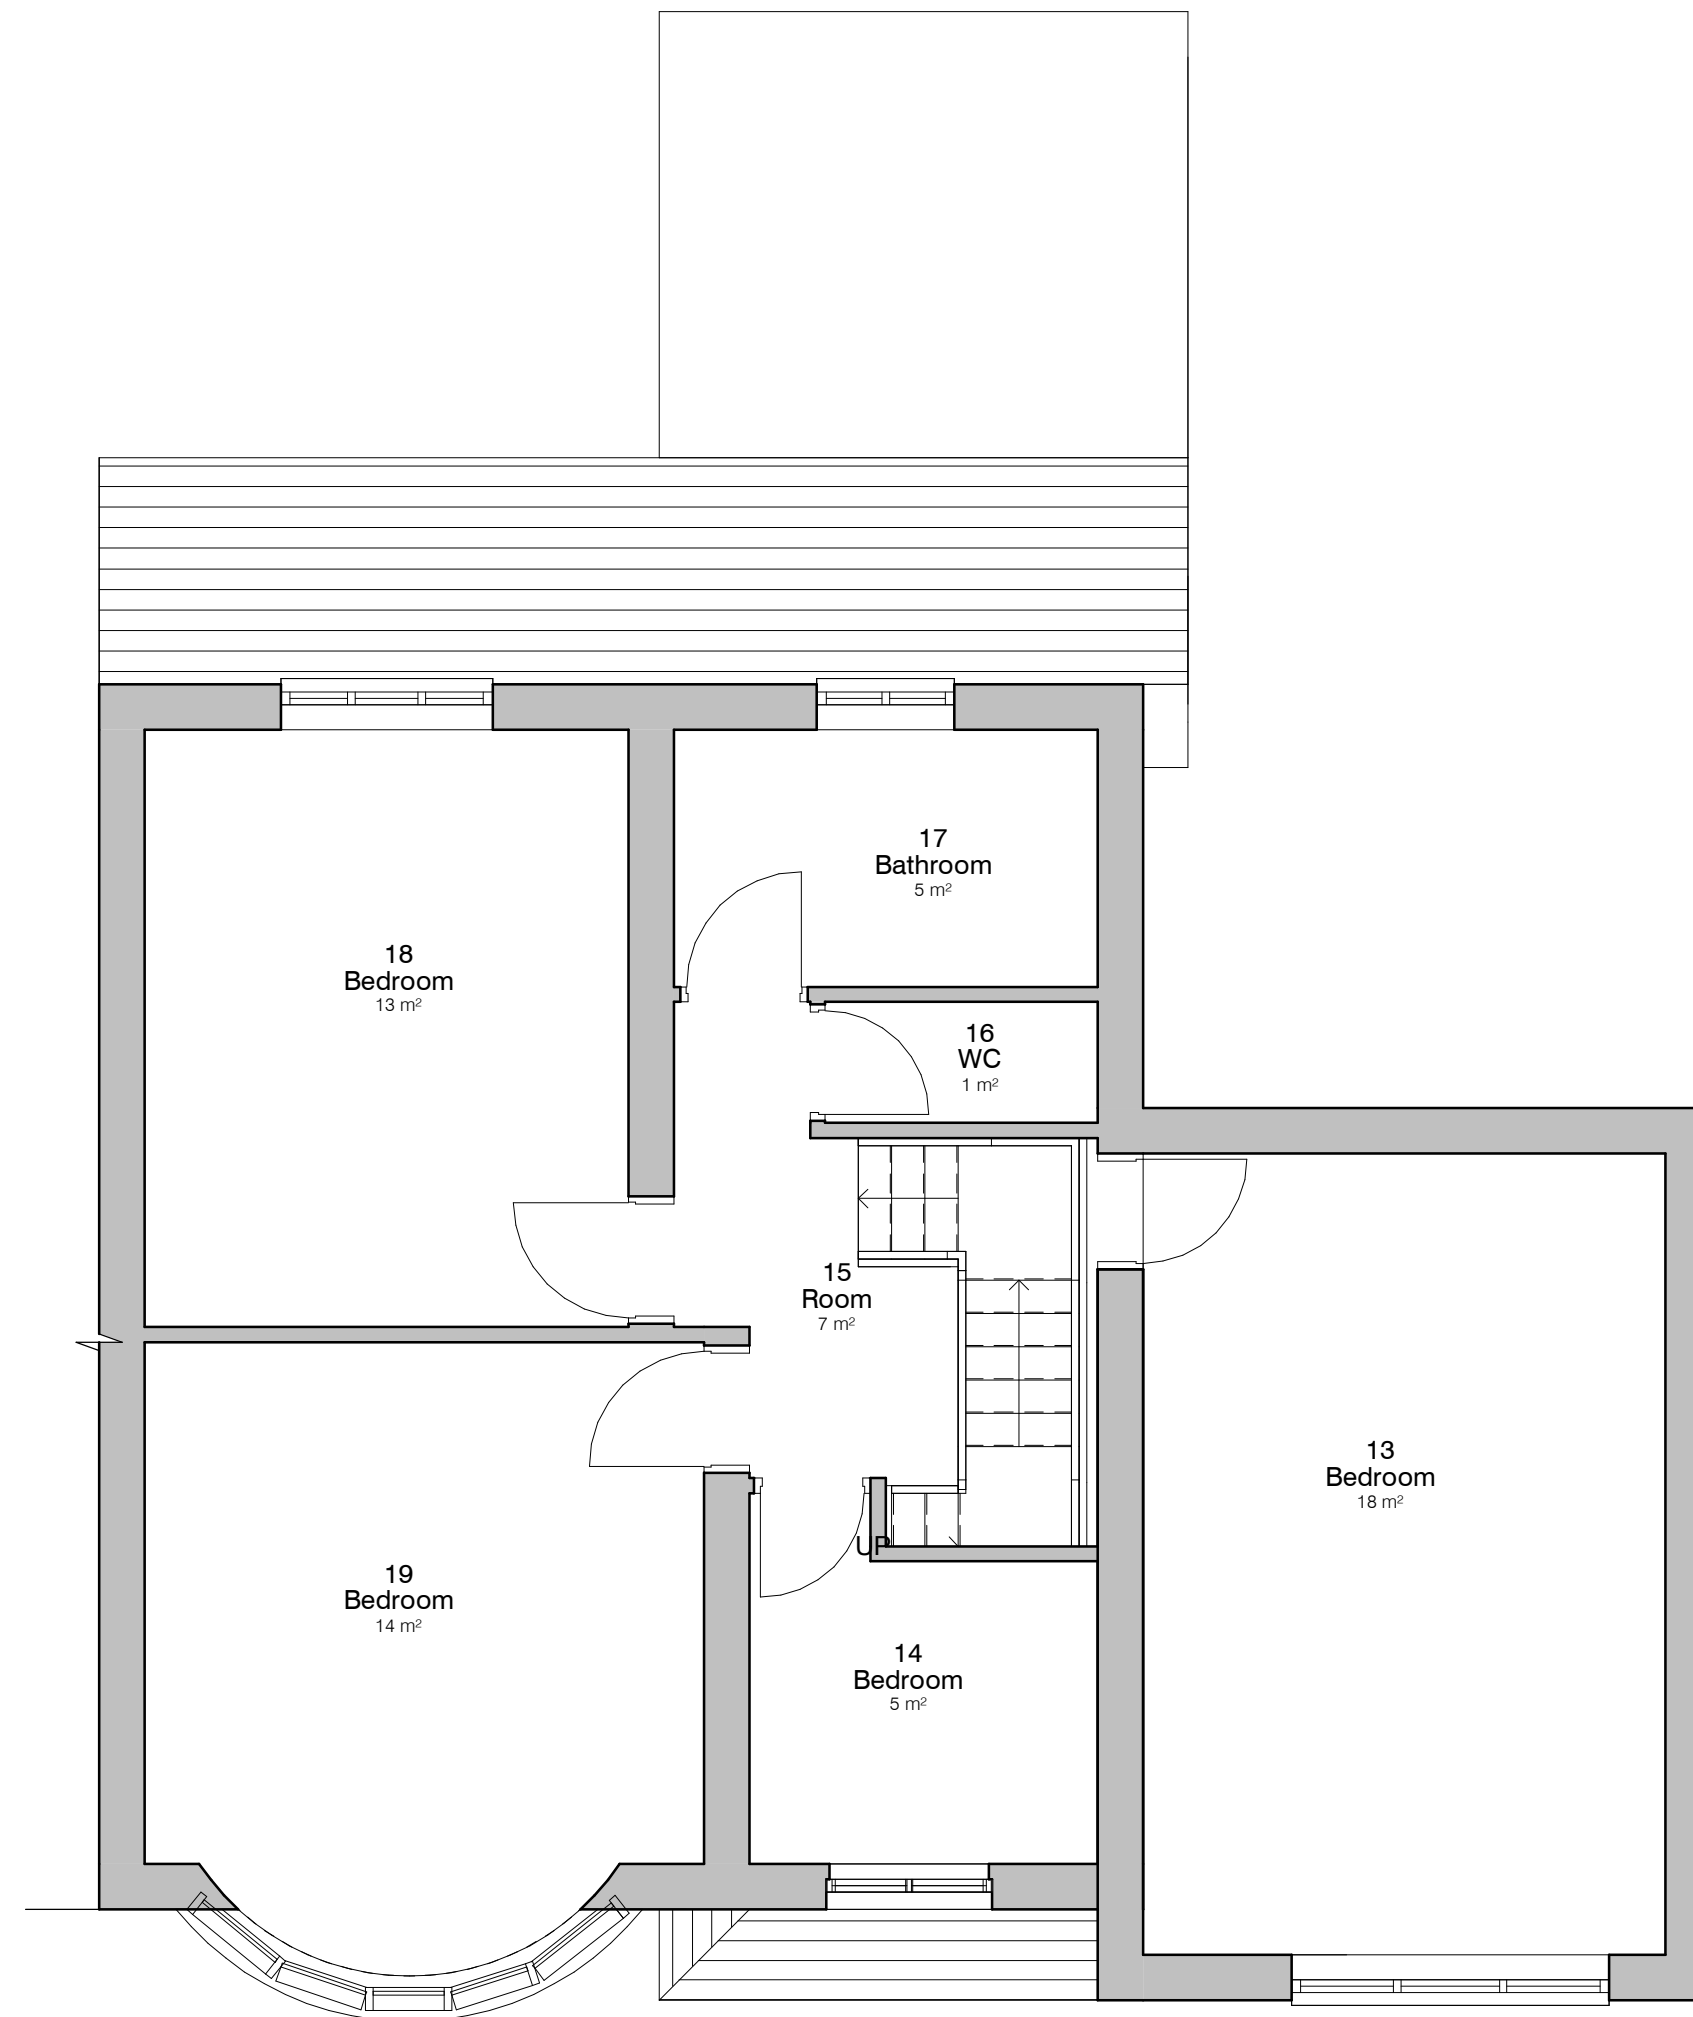

2. Level 1 - GA Proposed
1:50

Note Block - Elevations - GA

0.5 0 0.5 1 1.5 2 2.5
SCALE 1:50 m

PROJECT	23 Breeze Mount	SCALE & A1	DATE	9 Feb 2022	DRWN BY	JS
CLIENT	Pick, D	STATUS				
TITLE	Proposed GA Plans and Elevations	PROJECT NO.	DA22013.	DRAWING NO.	003.	REV.
						1
NOTES						
THIS DRAWING MUST NOT BE REPRODUCED WITHOUT WRITTEN CONSENT OF DEBTAL ARCHITECTURE. ALL DIMENSIONS AND MATERIALS SHALL BE CHECKED AND CONFIRMED ON SITE AND CORRECTED TO BE IN ACCORDANCE WITH THE DRAWING. ALL DIMENSIONS SHALL BE IN ACCORDANCE WITH CURRENT STATUTORY LEGISLATION, RELEVANT CODES OF PRACTICE AND PREVIOUS REQUIREMENTS. ALL DIMENSIONS ON THIS DRAWING ARE IN MILLIMETRES UNLESS OTHERWISE STATED.						

DEBTAL
ARCHITECTURE
www.debtal.co.uk