



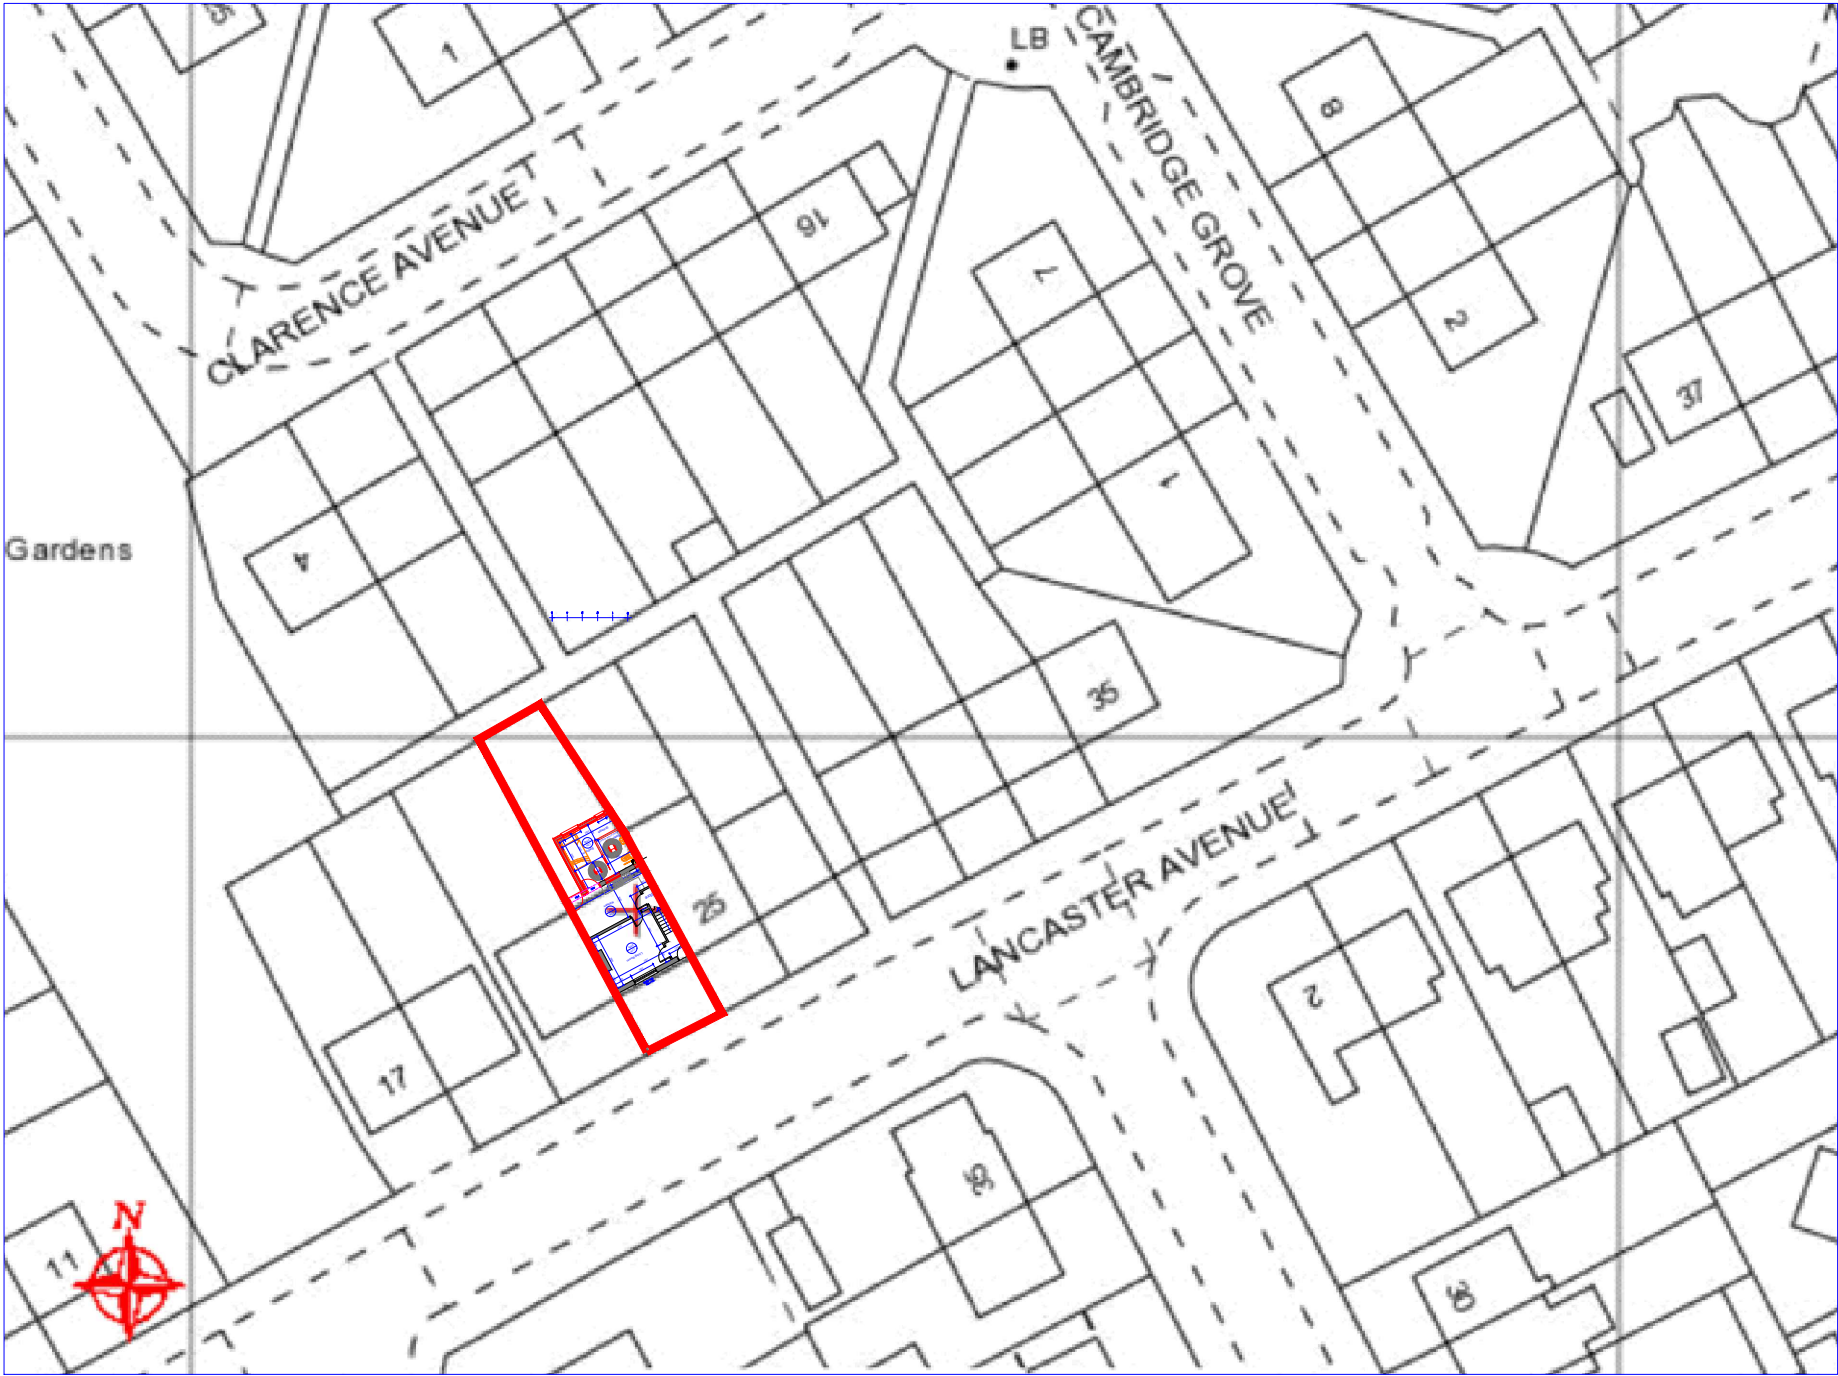

OS Map
Scale 1:500

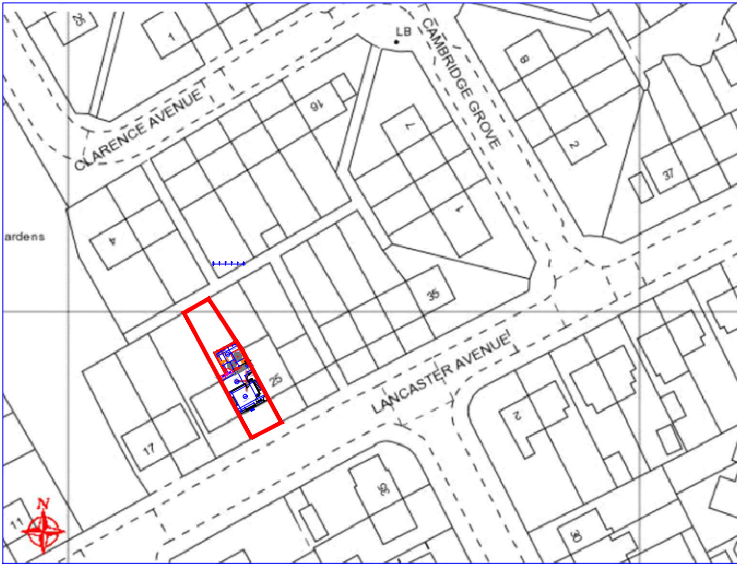

OS Map
Scale 1:1250

Rev	Date	Description
Issued For : INFORMATION PURPOSES ONLY		
Client		
Mr. Richard Bawden - Sixtown Housing		
Project		
23 Lancaster Avenue, Whitefield. M45 6DX		
Proposed single storey DDA rear extension.		
Scheme - Drawing Title		
OS Map		
05	Date	01.09.21
Drawing No.	Revision	Scale
		Various @A3



JK Technical Services (NW) Ltd
Tel: 0161 728 5730
Mob: 07741175755
www.jktechservs.co.uk